






1 Back
1 : 50

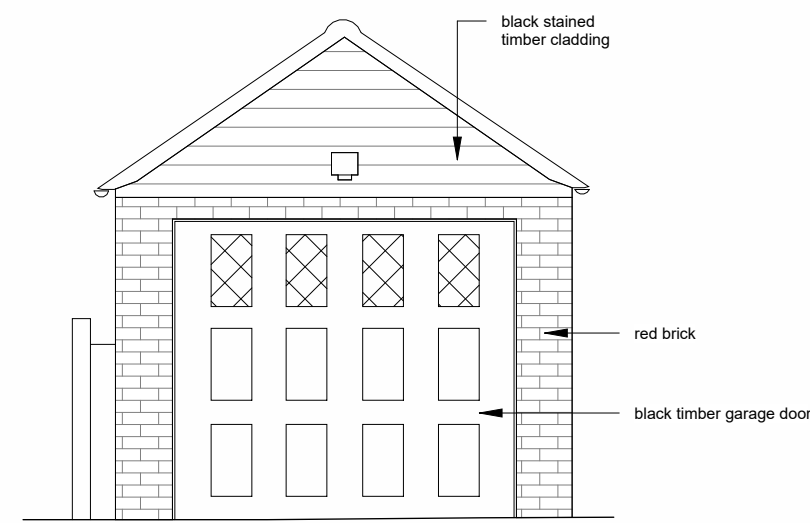


2 Front
1 : 50

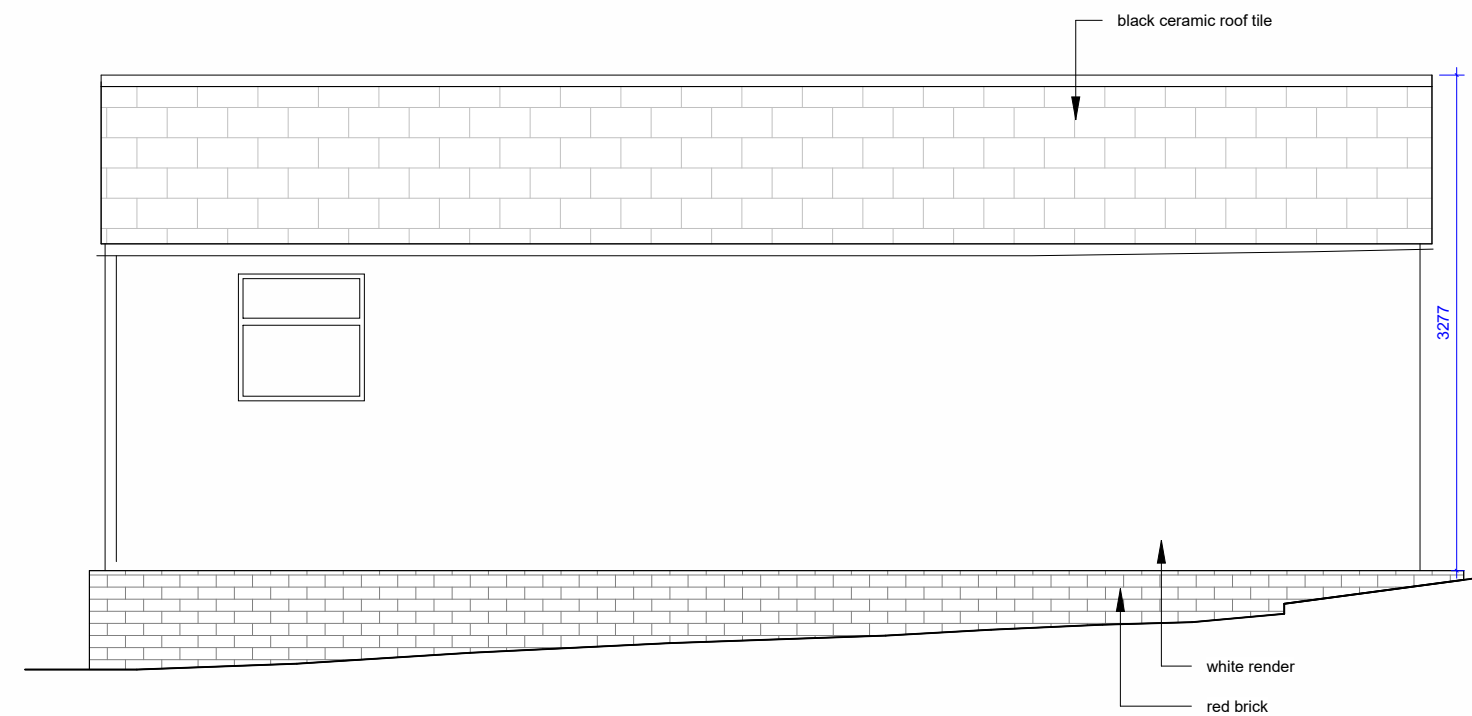

3 Side 01
1 : 50

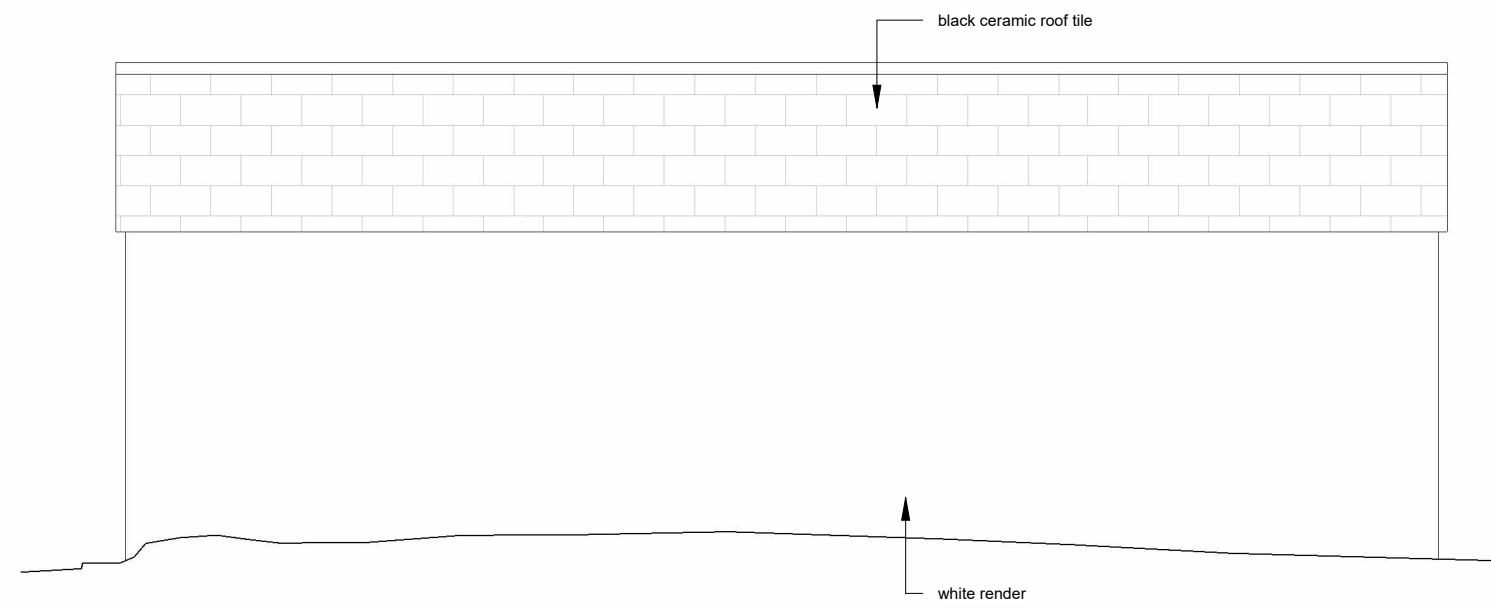

4 Side 02
1 : 50

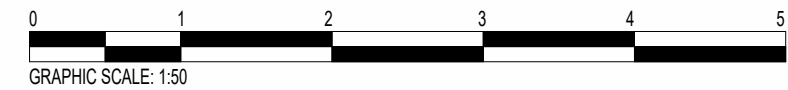

PROJECT	
Inglewell Garage	
TITLE	
Existing Garage Elevations	
CLIENT	
Paul Barber	
DRAWN BY	SCALE @A2
MS	1 : 50
CHECKED BY	DATE
KC	14.05.2025
PROJECT NUMBER	REV
22001	
DRAWING NUMBER	
PL-E-E-201	