



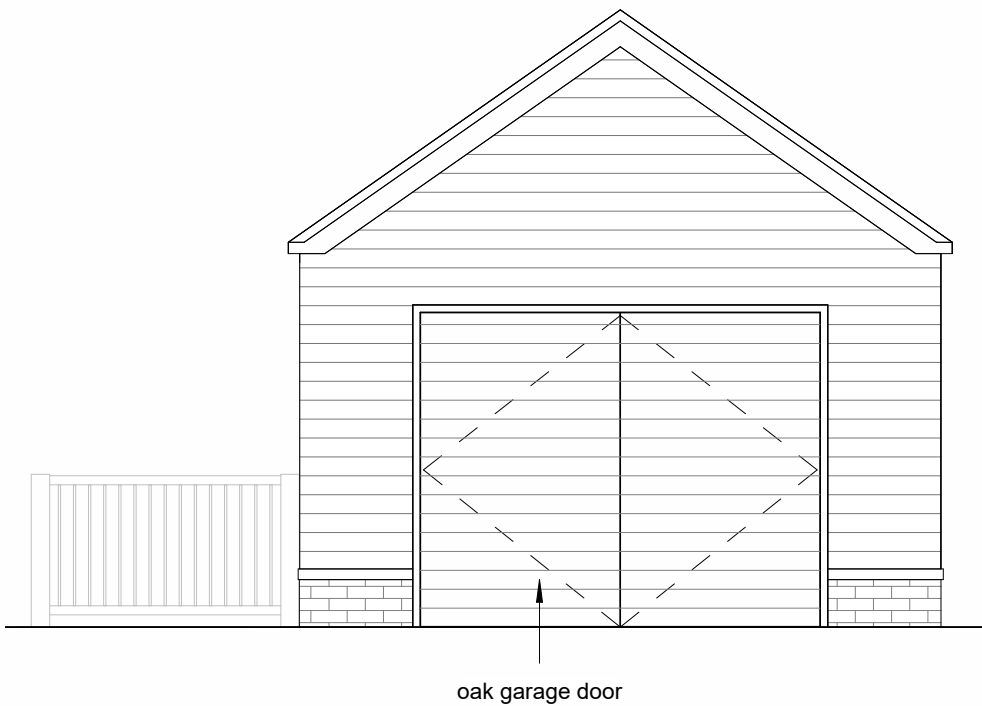


1 Back
1 : 50

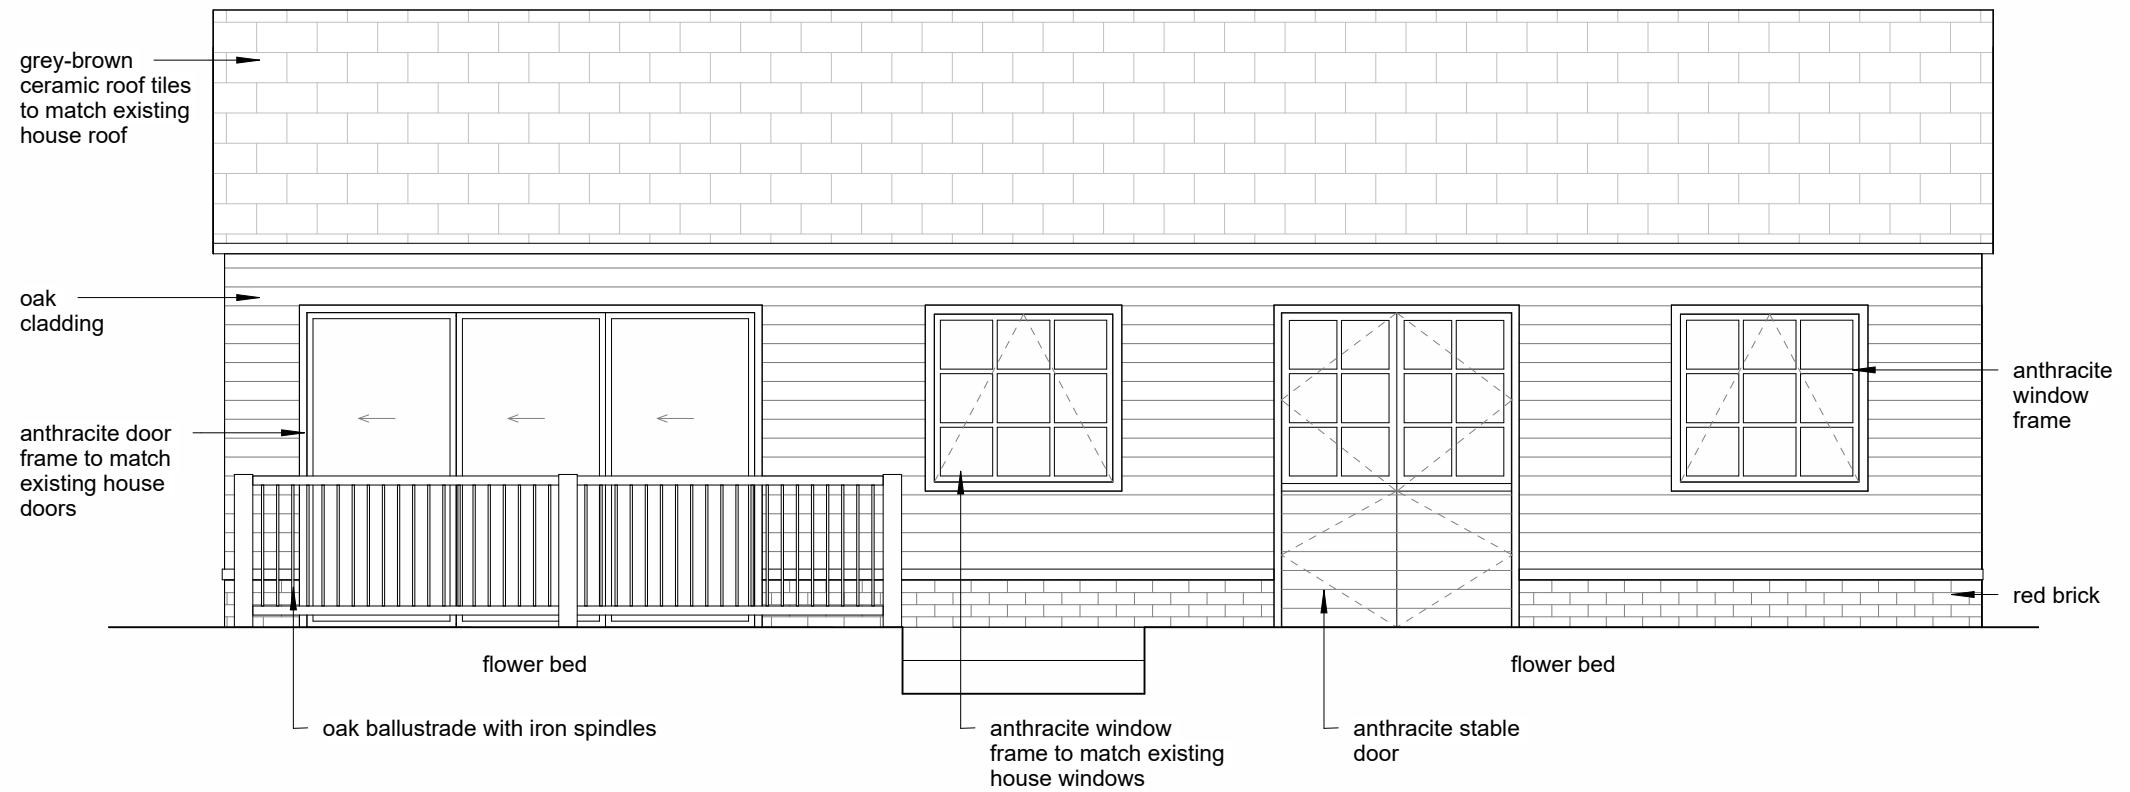


2 Front
1 : 50



3 Side 01
1 : 50

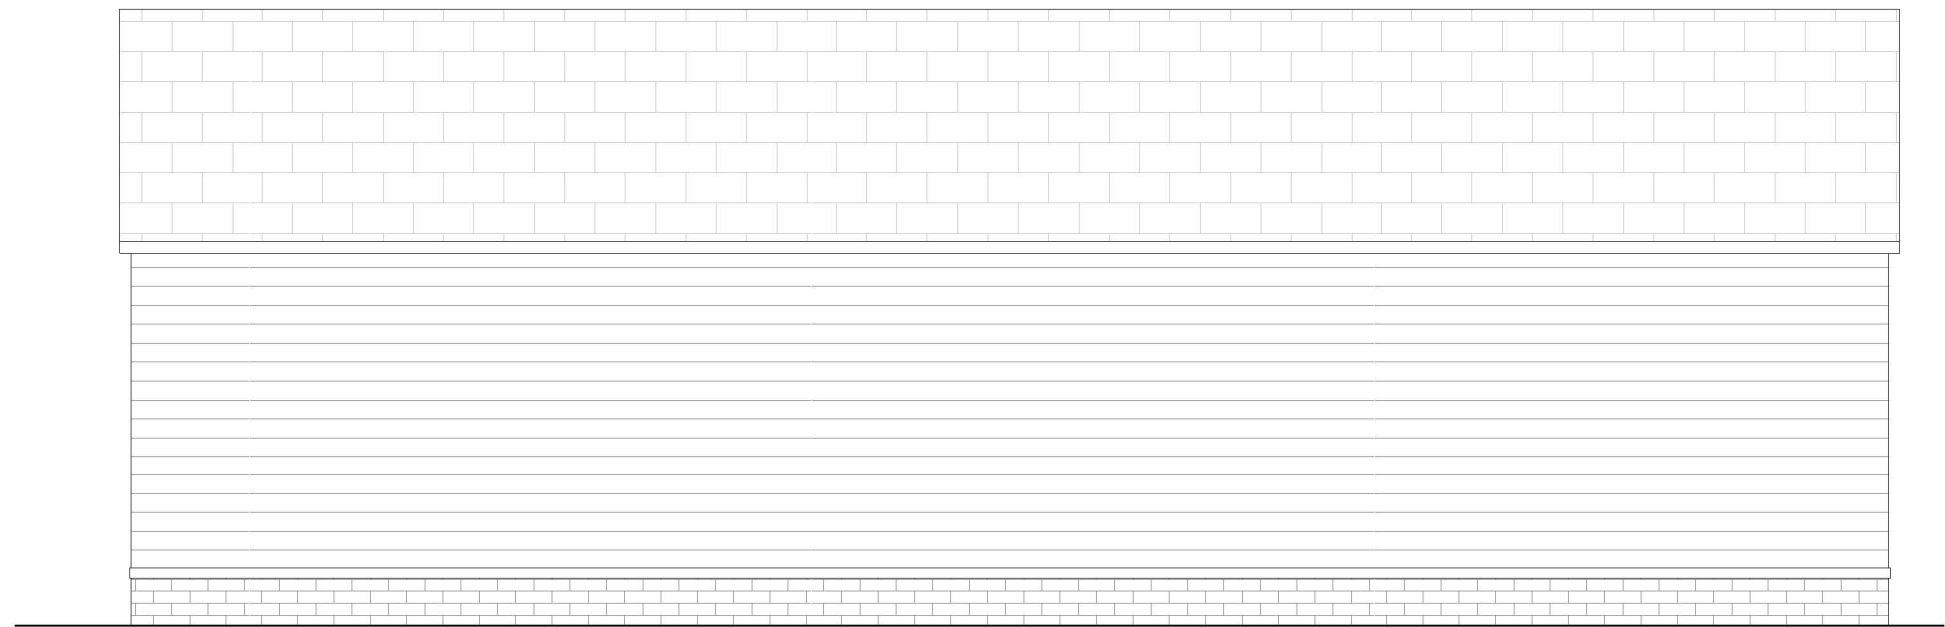

4 Side 02
1 : 50

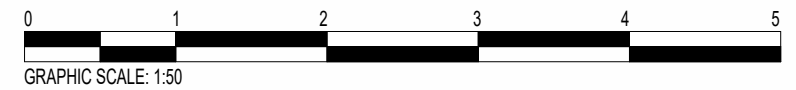

PROJECT

Inglewell Garage

TITLE

Proposed Garage Elevations

CLIENT

Paul Barber

DRAWN BY

MS

SCALE @A2

1 : 50

CHECKED BY

KC

DATE

27.05.2025

PROJECT NUMBER

22001

REV

DRAWING NUMBER

PL-P-E-201