


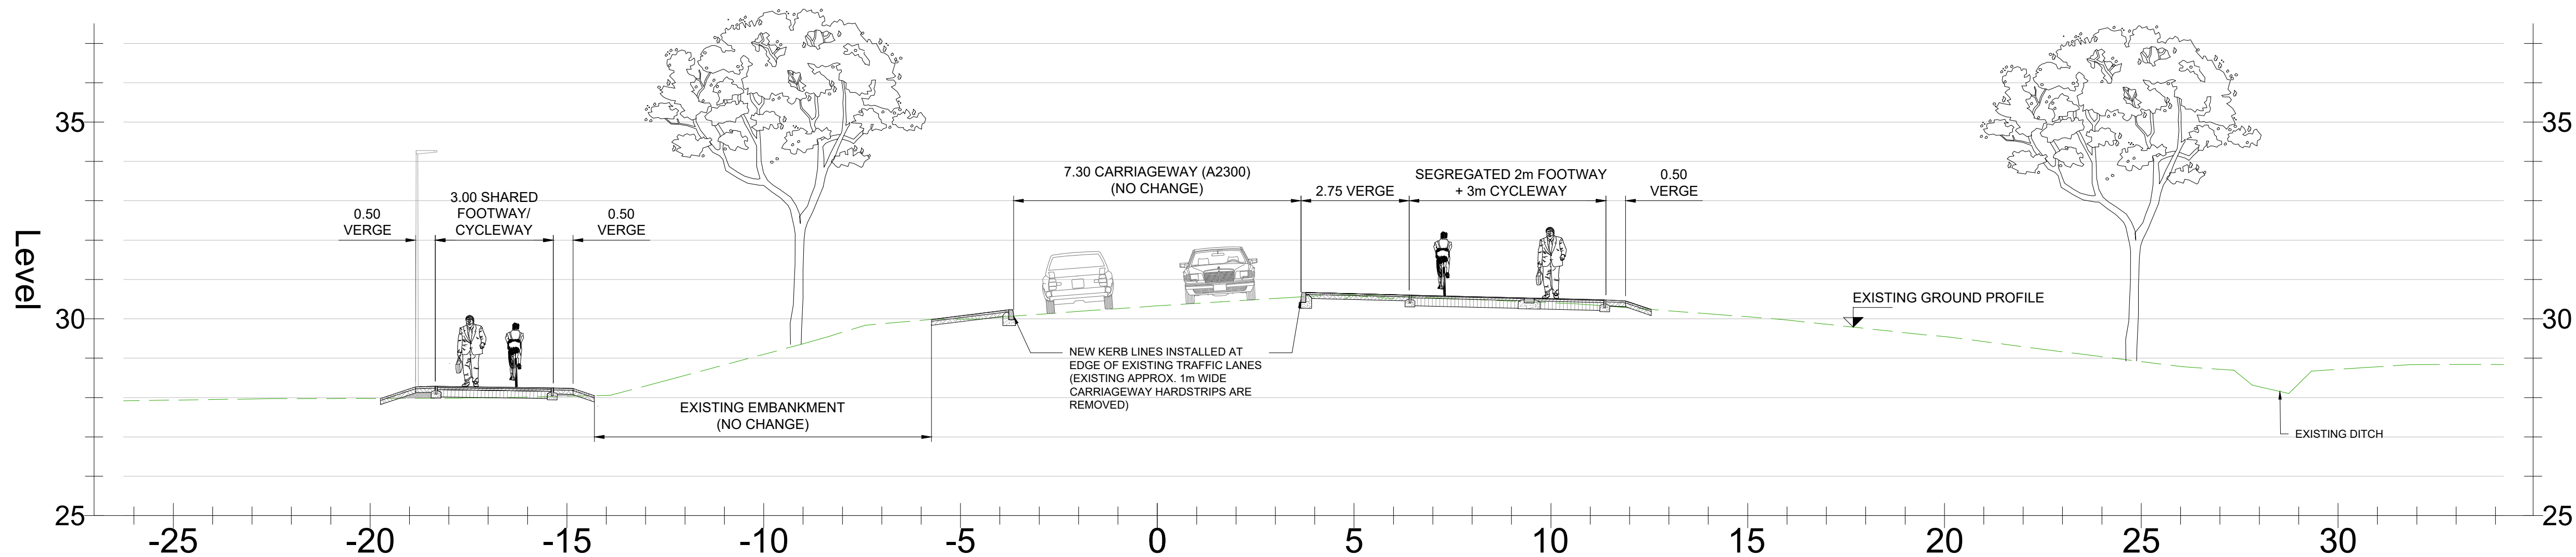


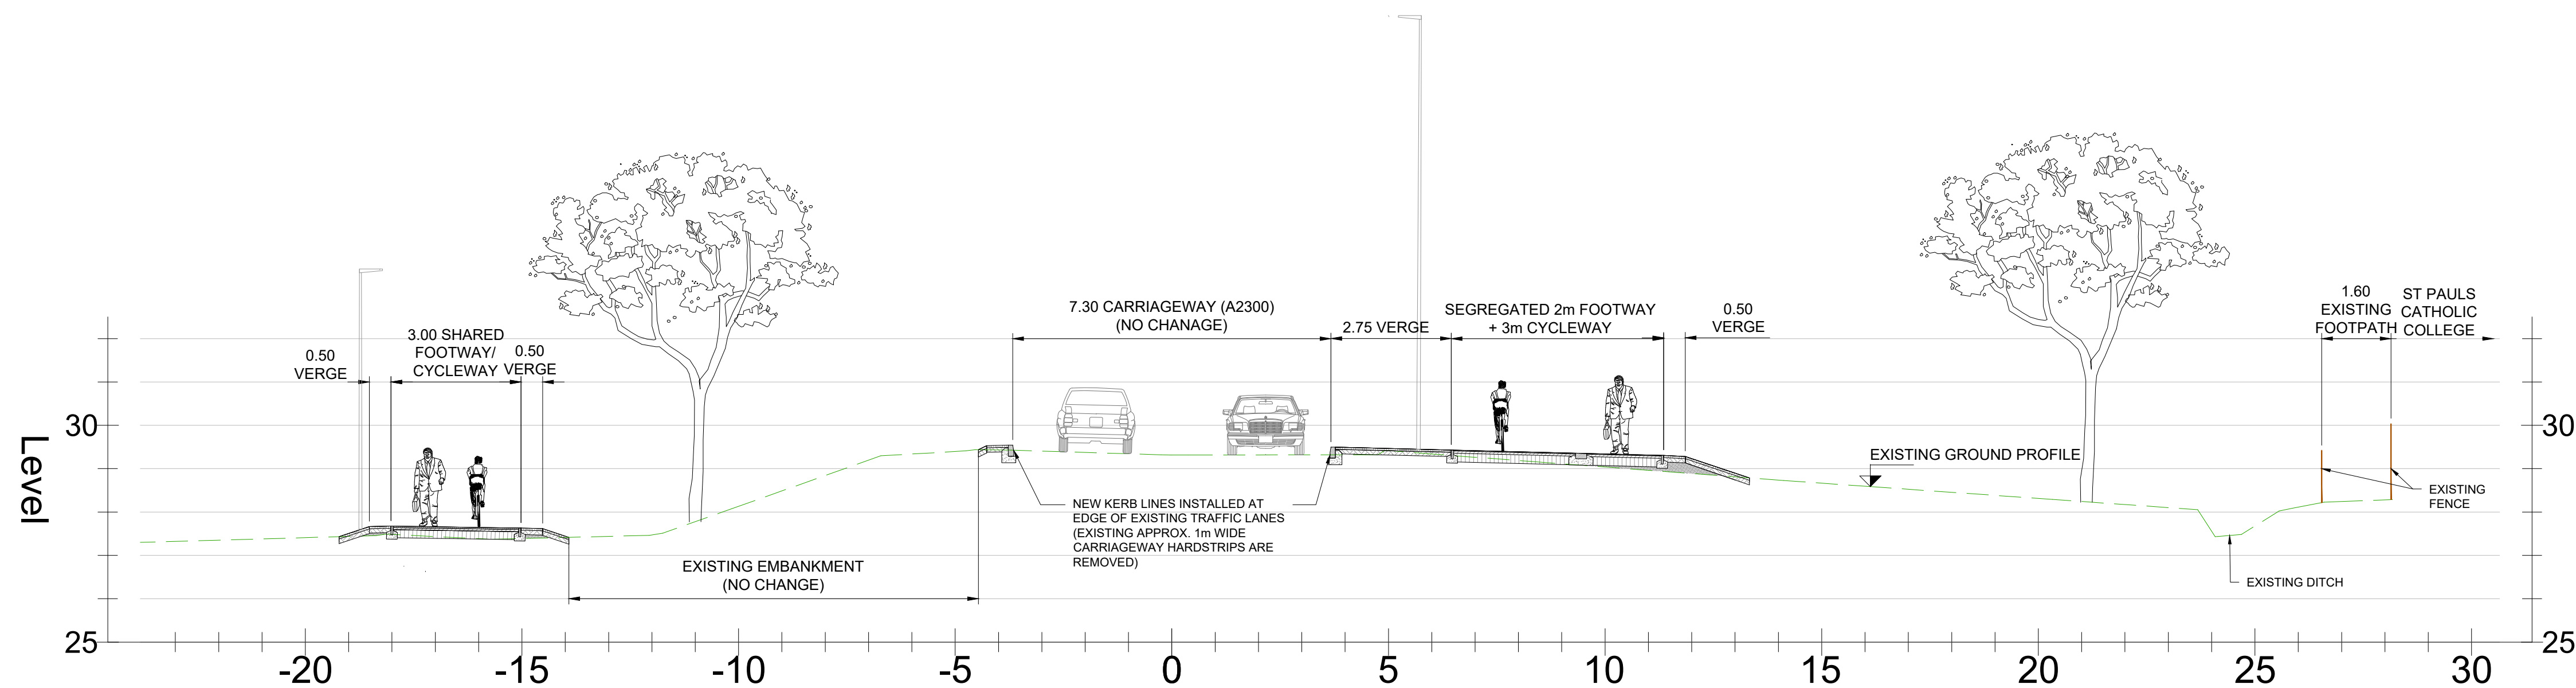



SECTION F - CH 620
SCALE 1:100

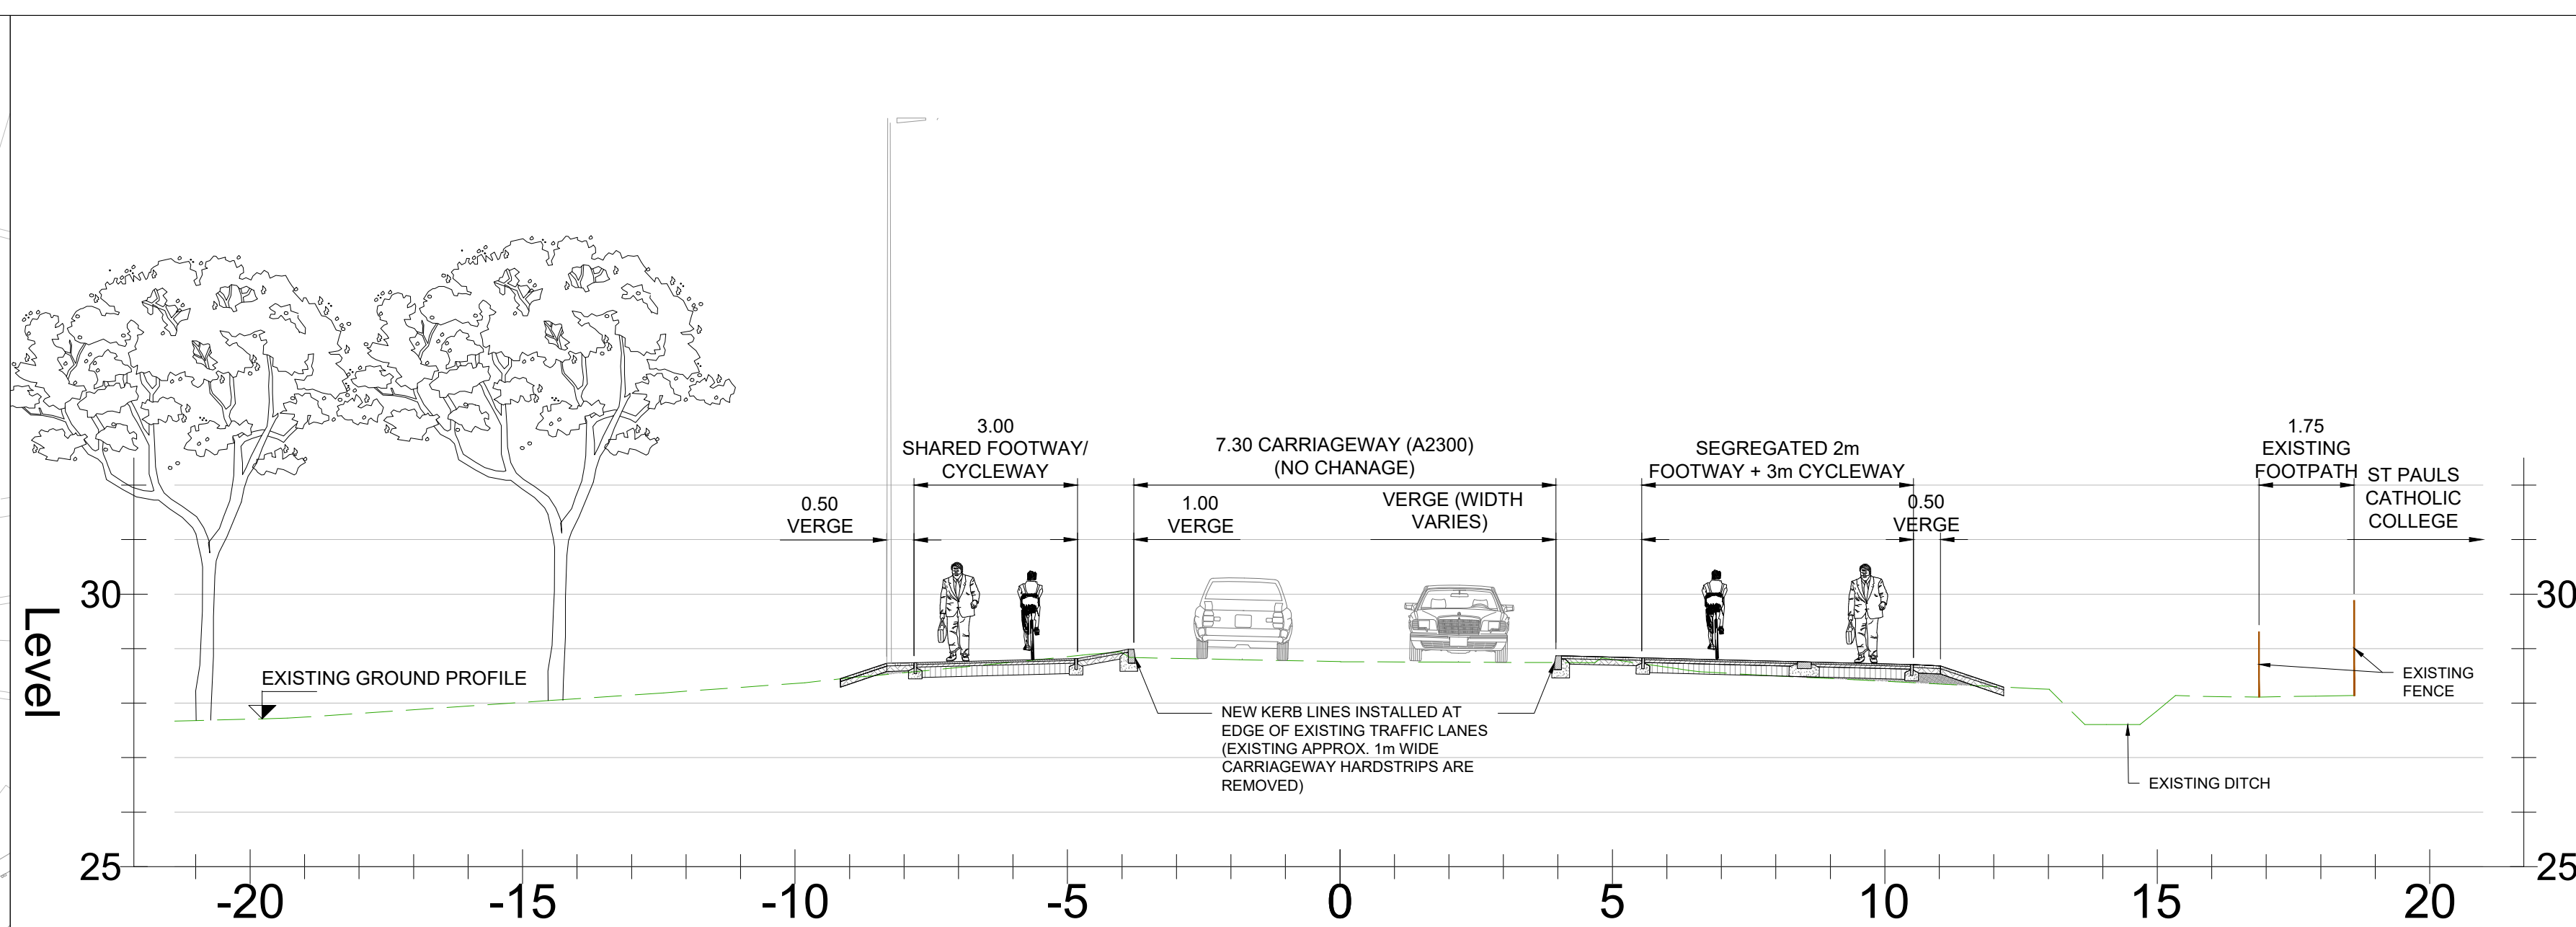

SECTION E - CH 500
SCALE 1:100

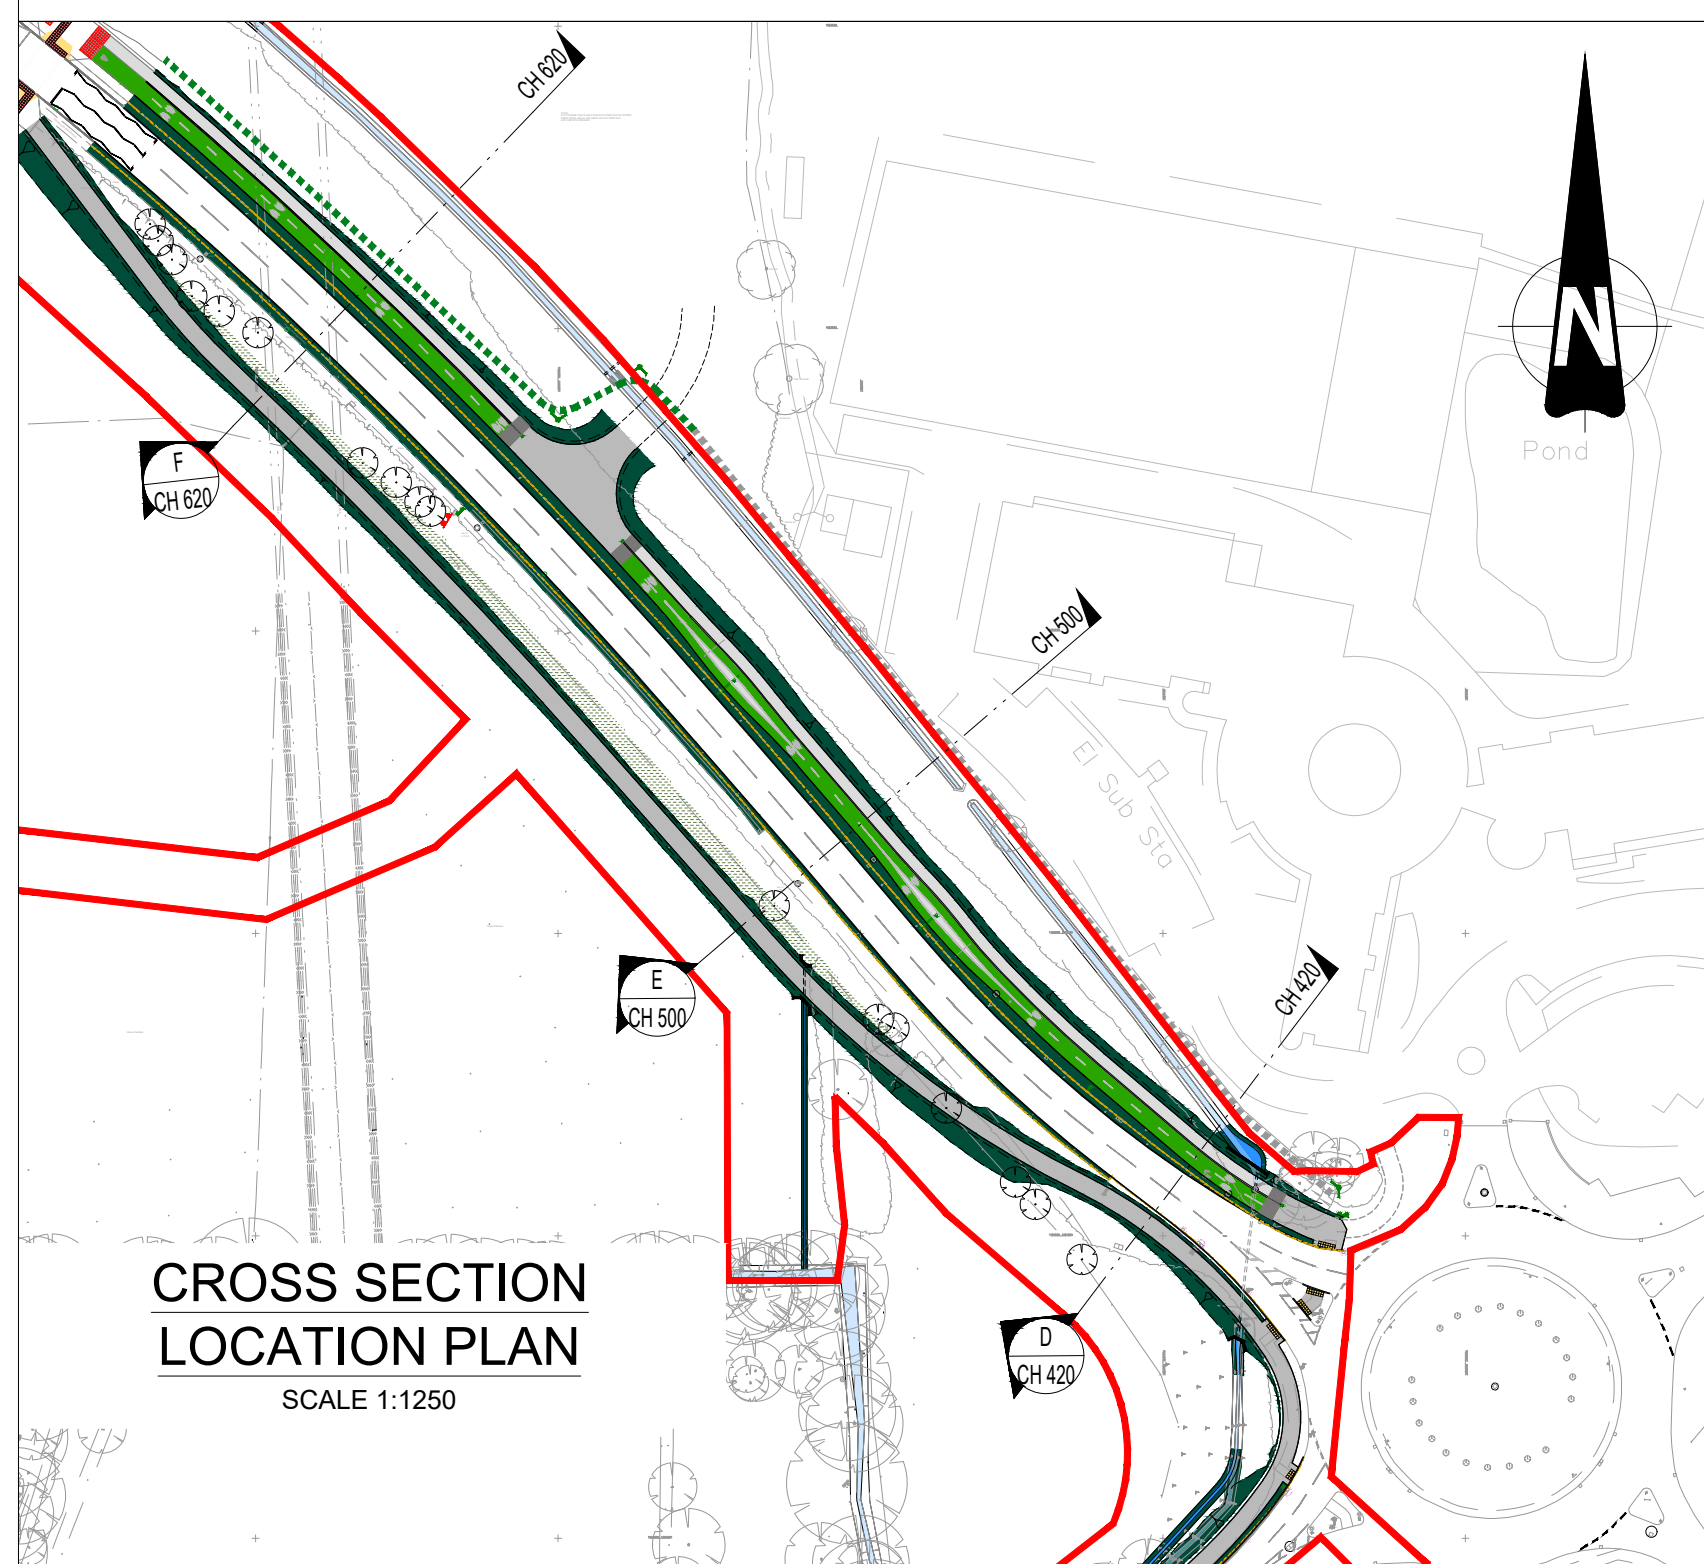

SECTION D - CH 420
SCALE 1:100

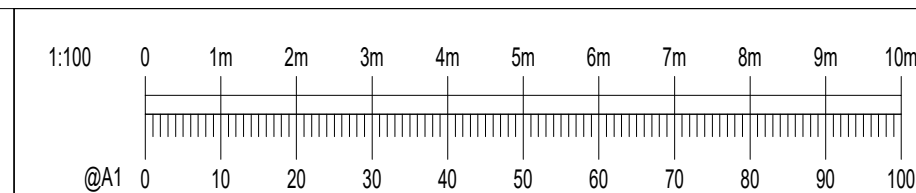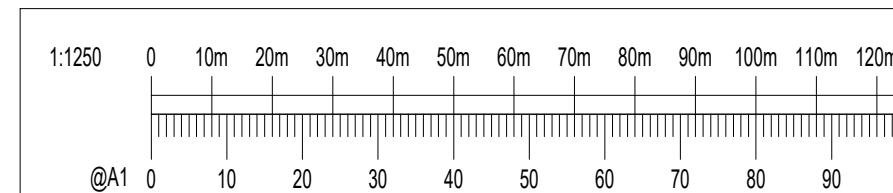

This drawing should not be scaled. Dimensions to be verified on site.
Any discrepancies should be referred to the Engineer prior to work being put in hand.
This drawing is the property of Waterman Infrastructure & Environment Limited, and the drawing is issued on the condition that it is not copied, reproduced, related or disclosed to any unauthorised person, either wholly or in part without the consent in writing of Waterman Infrastructure & Environment Limited
Pickfords Wharf, Clink Street, London SE1 9DG 1 020 7928 7888 f 03333 444 501

GENERAL NOTES

NOTES:

1. ALL DIMENSIONS ARE IN METRES UNLESS NOTED OTHERWISE.
2. PROPOSED EARTWORKS TIE-IN SLOPES ARE 1 VERTICAL IN 3 HORIZONTAL.
3. TREE LOCATION AND SIZE SHOWN ON SECTIONS ARE APPROXIMATE.

KEY

- PHASE 3 CONSTRUCTION WORKS BOUNDARY
- EXISTING GROUND PROFILE

P02	26.11.24	ADJUSTMENT TO RED LINE BOUNDARY	MK
P01	09.09.24	PRELIMINARY ISSUE	MK
Rev	Date	Description	By

Amendments

Project

WBLR Phase 3

Title

DEVELOPED CROSS SECTIONS
SHEET 3 OF 3

Client



Crown House 2 - 8 Gloucester Road Redhill Surrey RH1 1FH
1 01342 893800 f 03333 444 501
mail@watermangroup.com www.watermangroup.com

FOR PLANNING

Designed By	SP	Checked By	SP	Waterman Ref	WIE19442
Drawn By	MK	Date	AUG. 24	Scales @ A1	AS SHOWN

Project	Originator	Volume	Level	Type	Role	Number	Revision
---------	------------	--------	-------	------	------	--------	----------

19442-WIE-ZZ-XX-DR-C-950073

P02