


DWG. 95738/13

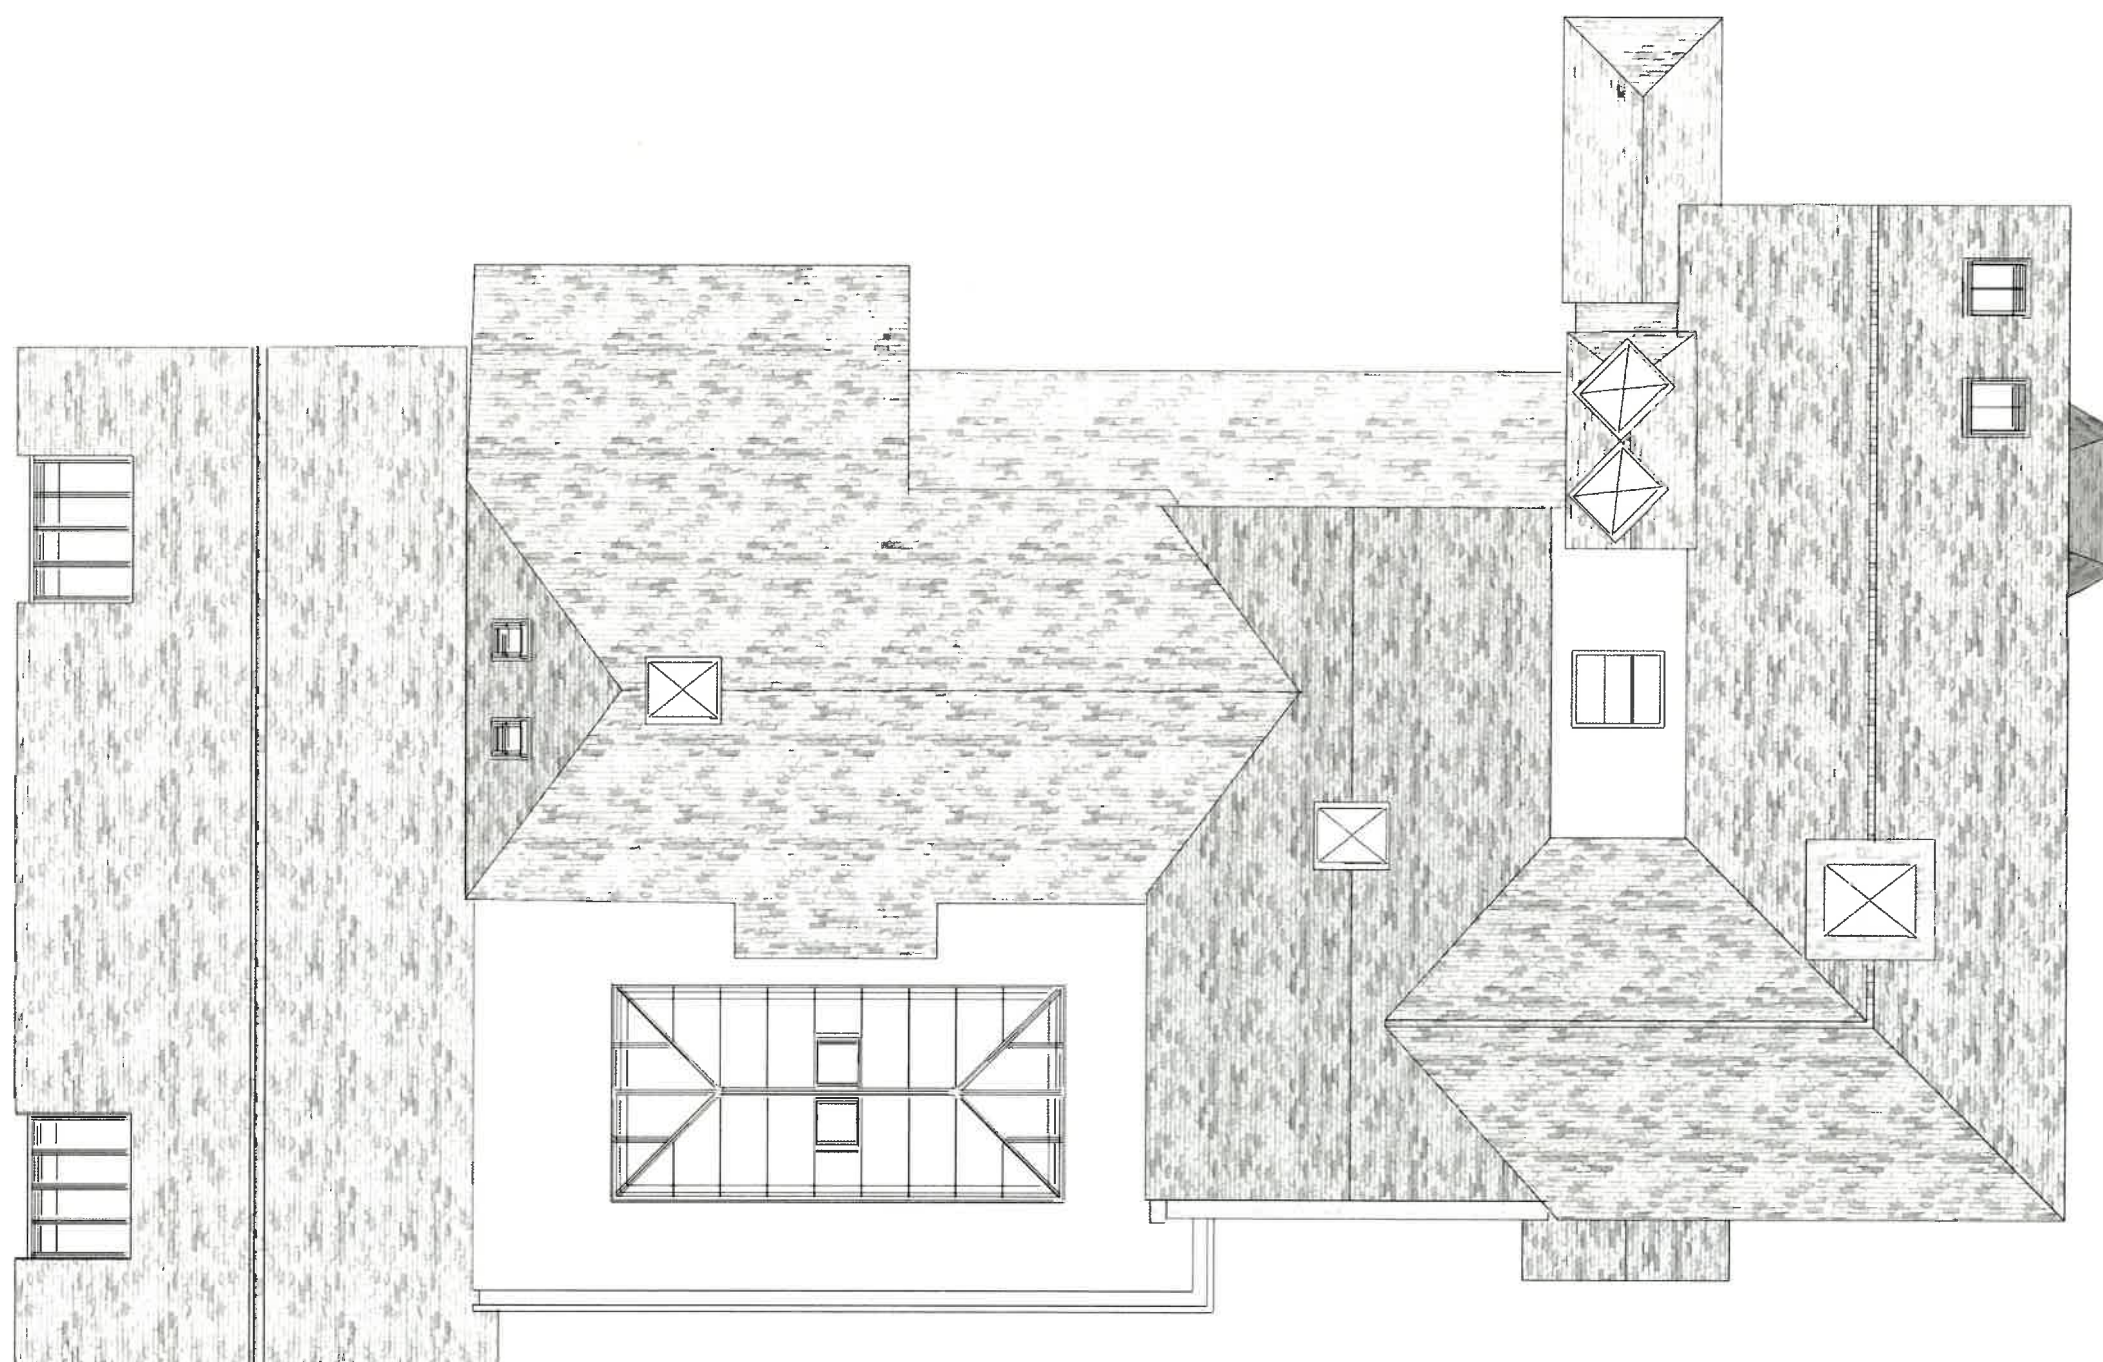

PROPOSED ROOF PLAN

