




Change of use Granstore, Home Farm, Staplefield

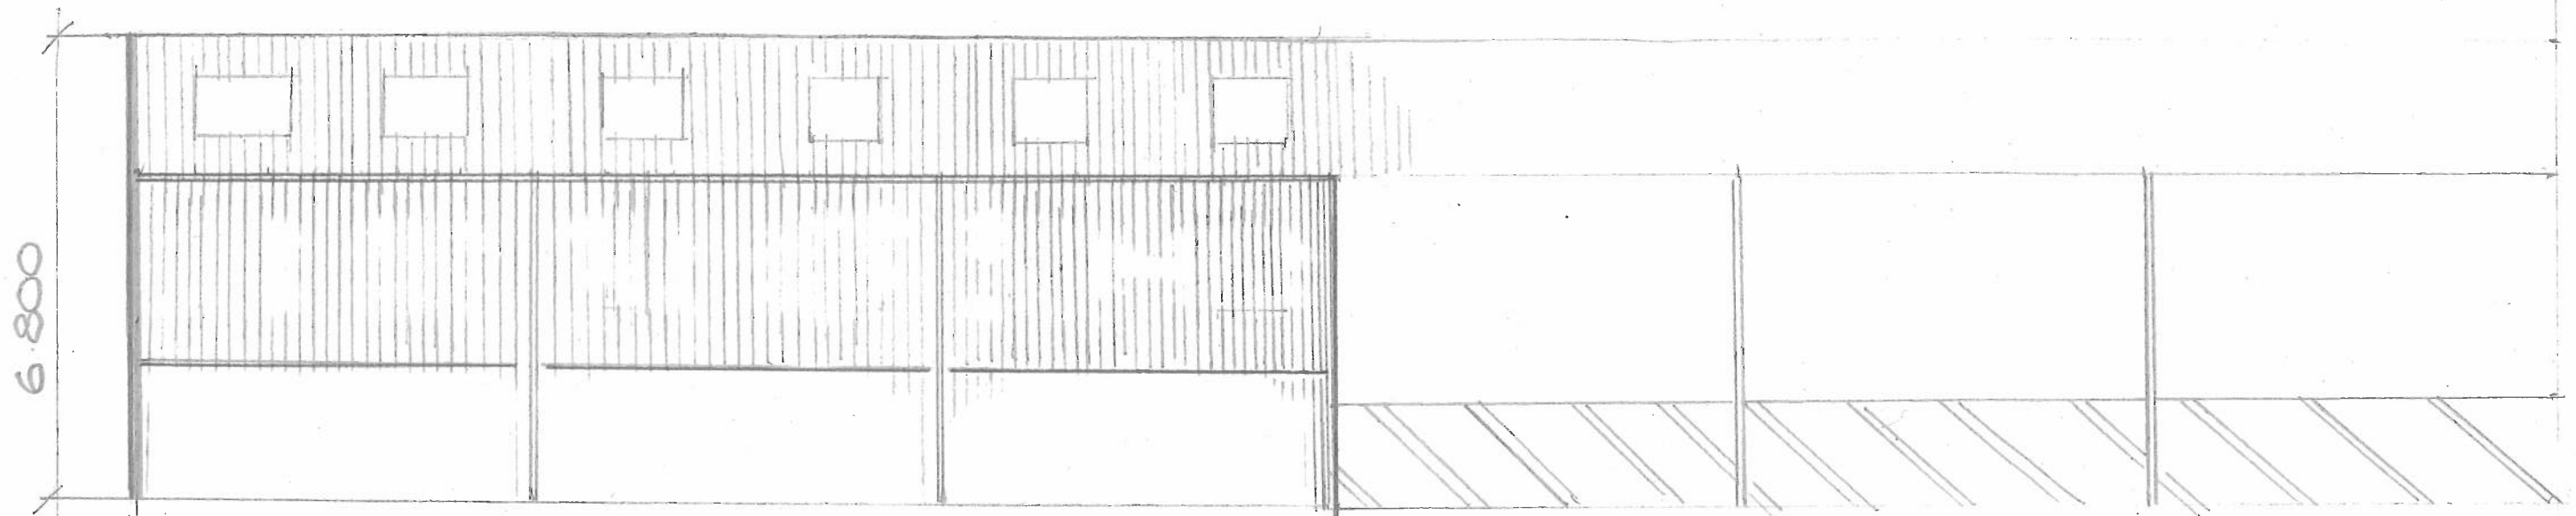

18.00 Granstore North elevation

Proposed

Cattle Building

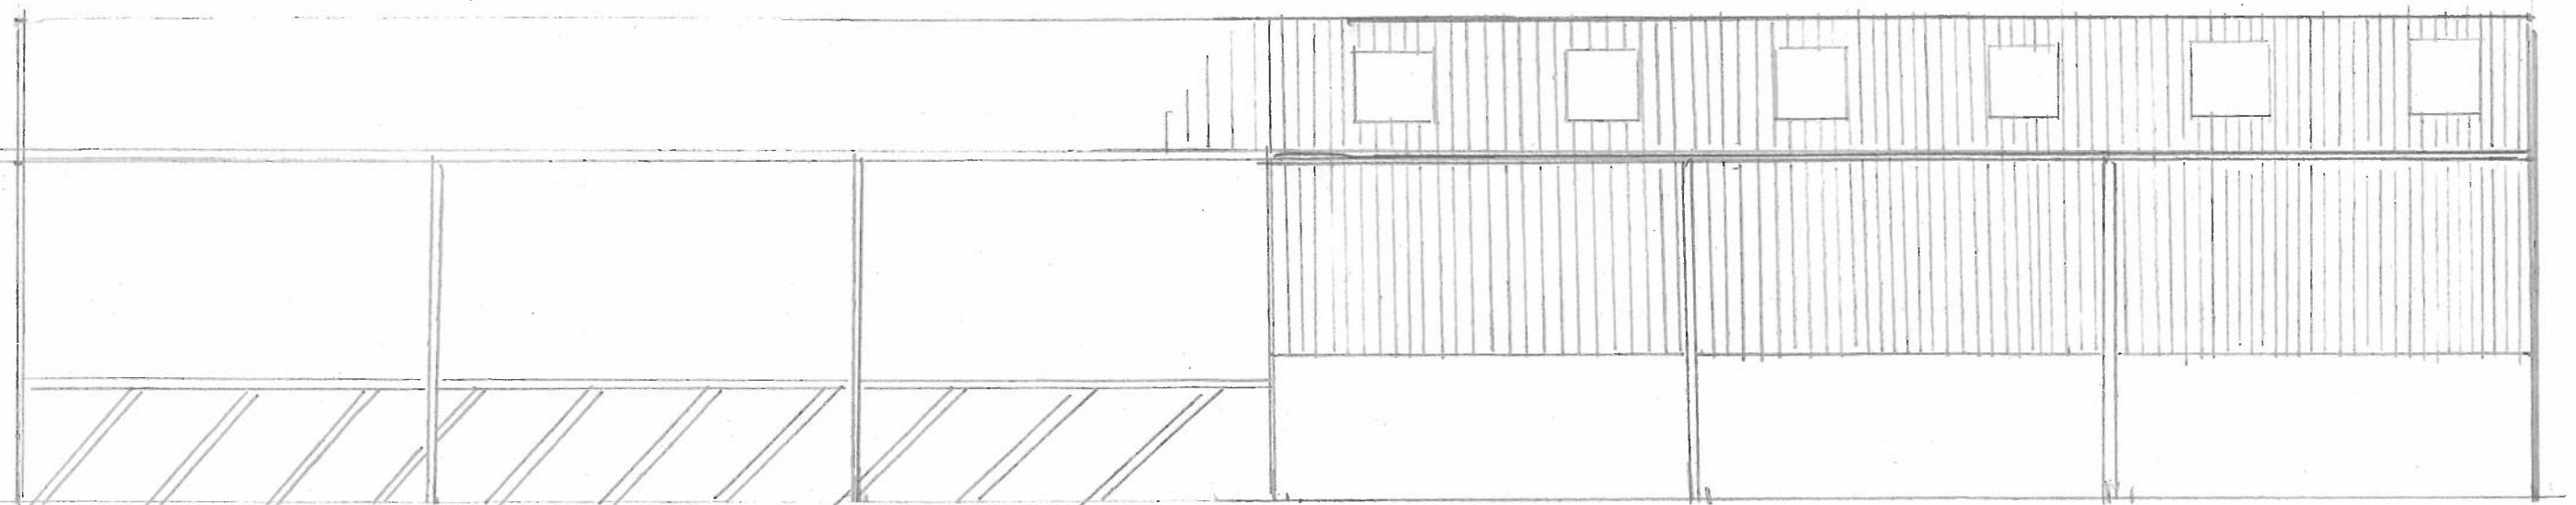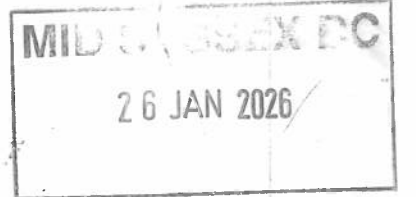

Cattle building

18.00 Granstore South Elevation

Proposed

1:100

KMB 002(B)