



Change of use Graustore, Home Farm, Staplefield

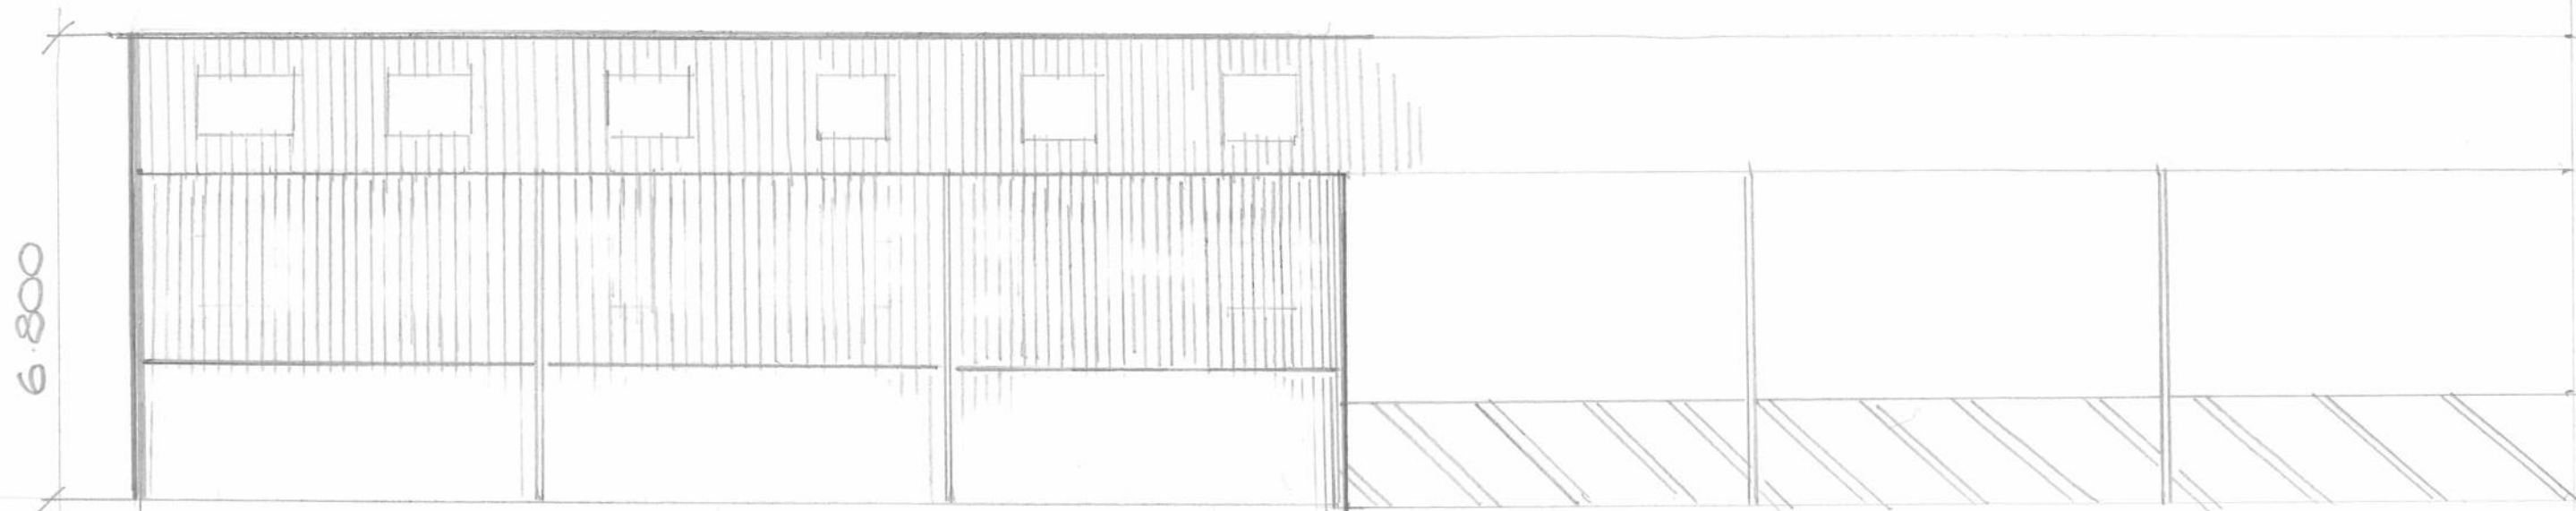

18.00 Graustore north elevation
Existing

Cattle Building

26 JAN 2026

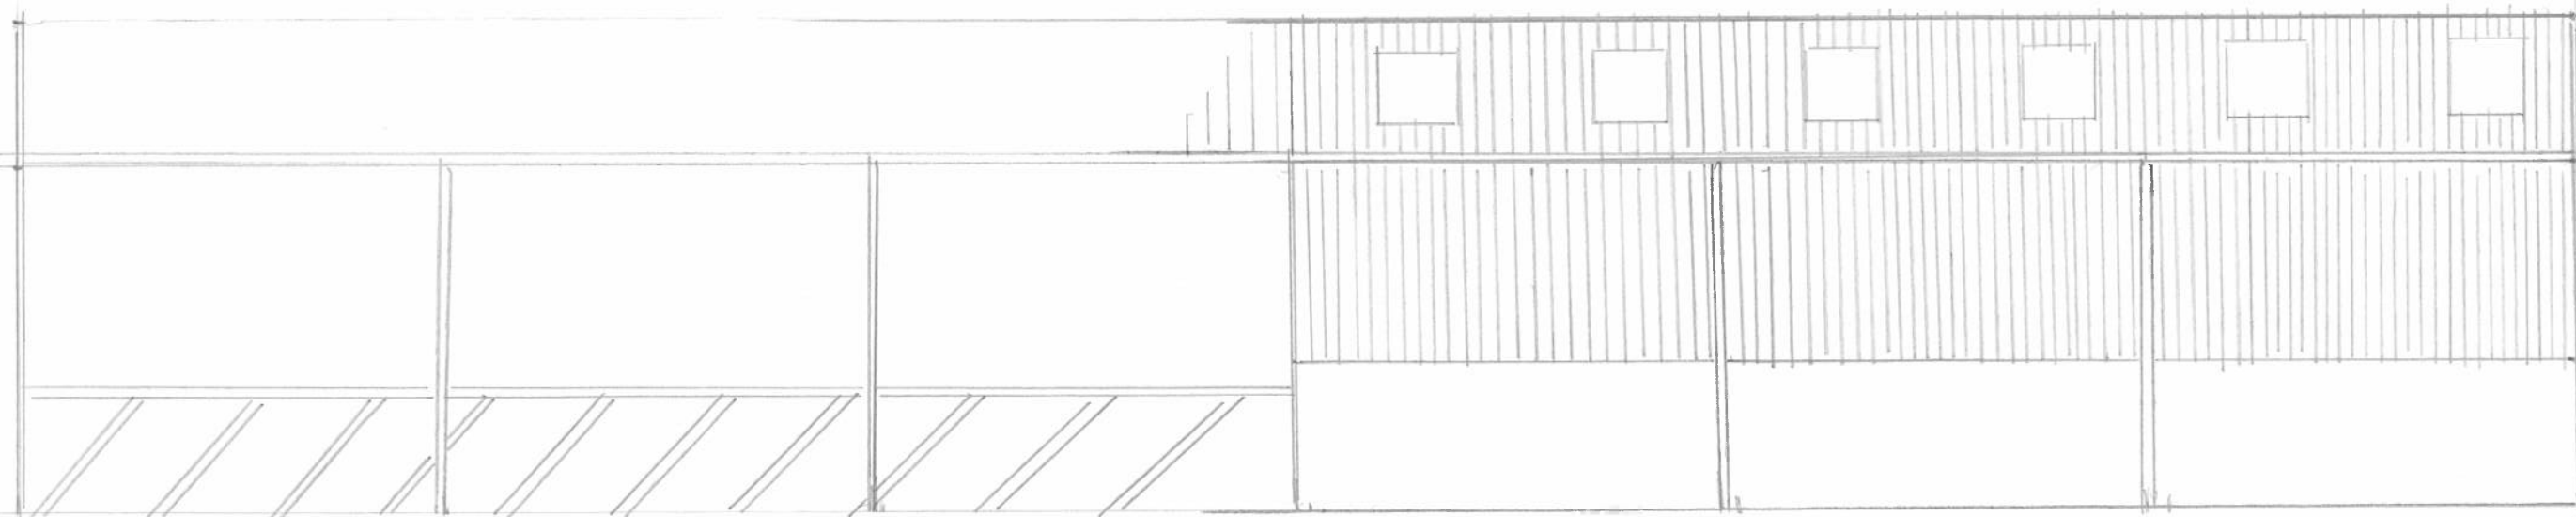

Cattle building

18.00 Graustore South Elevation
Existing

1:100

KMB 002(A)