



Change of Use Granistore, Home Farm, Staplefield

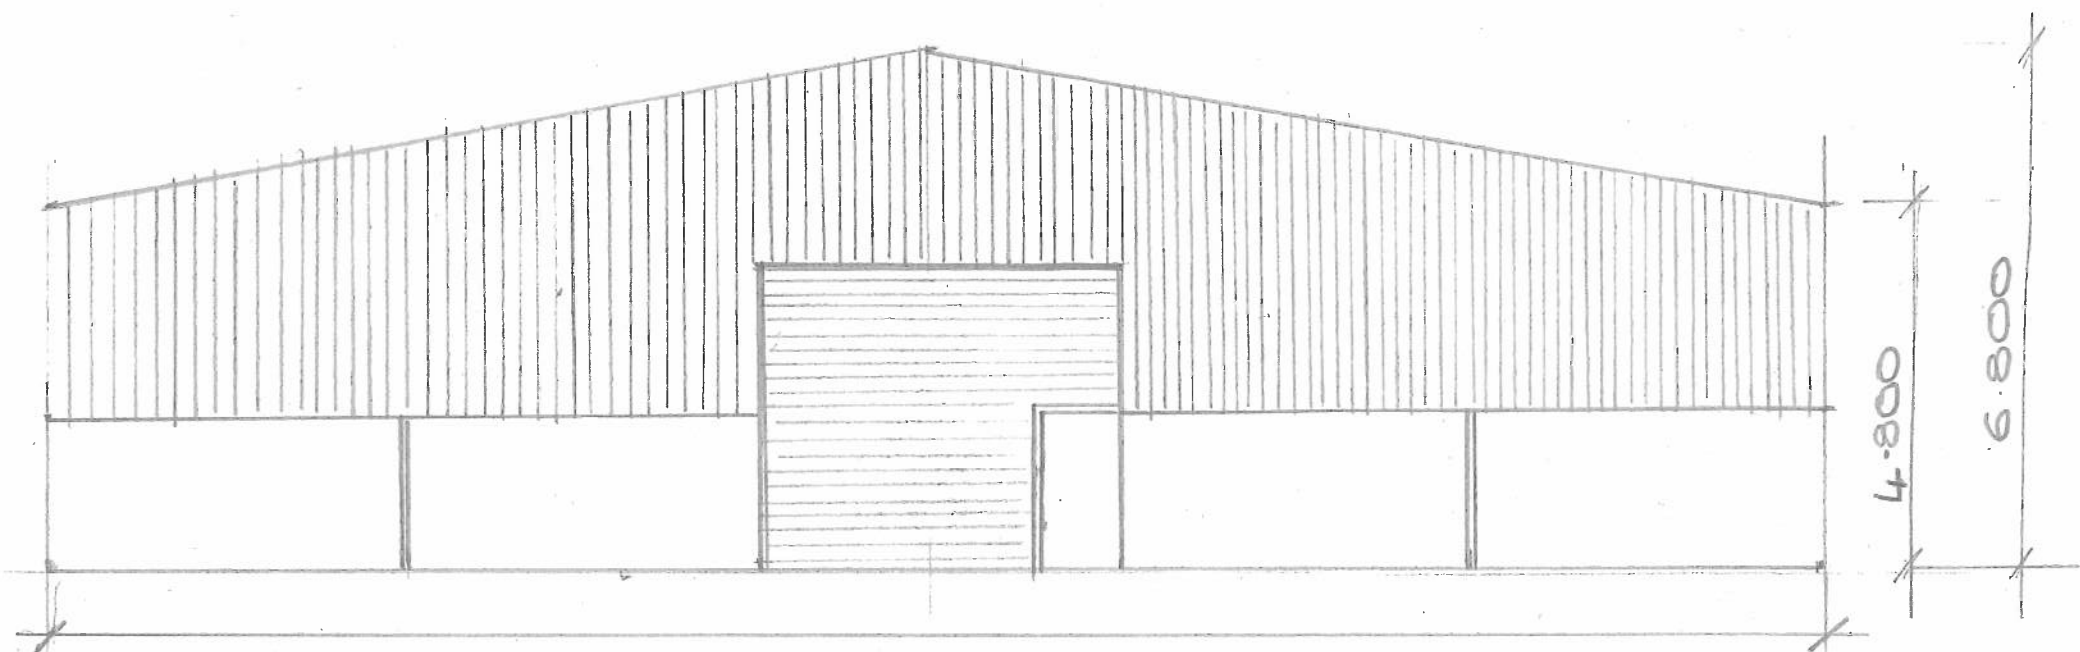

East Elevation 1:100 23.300 Existing

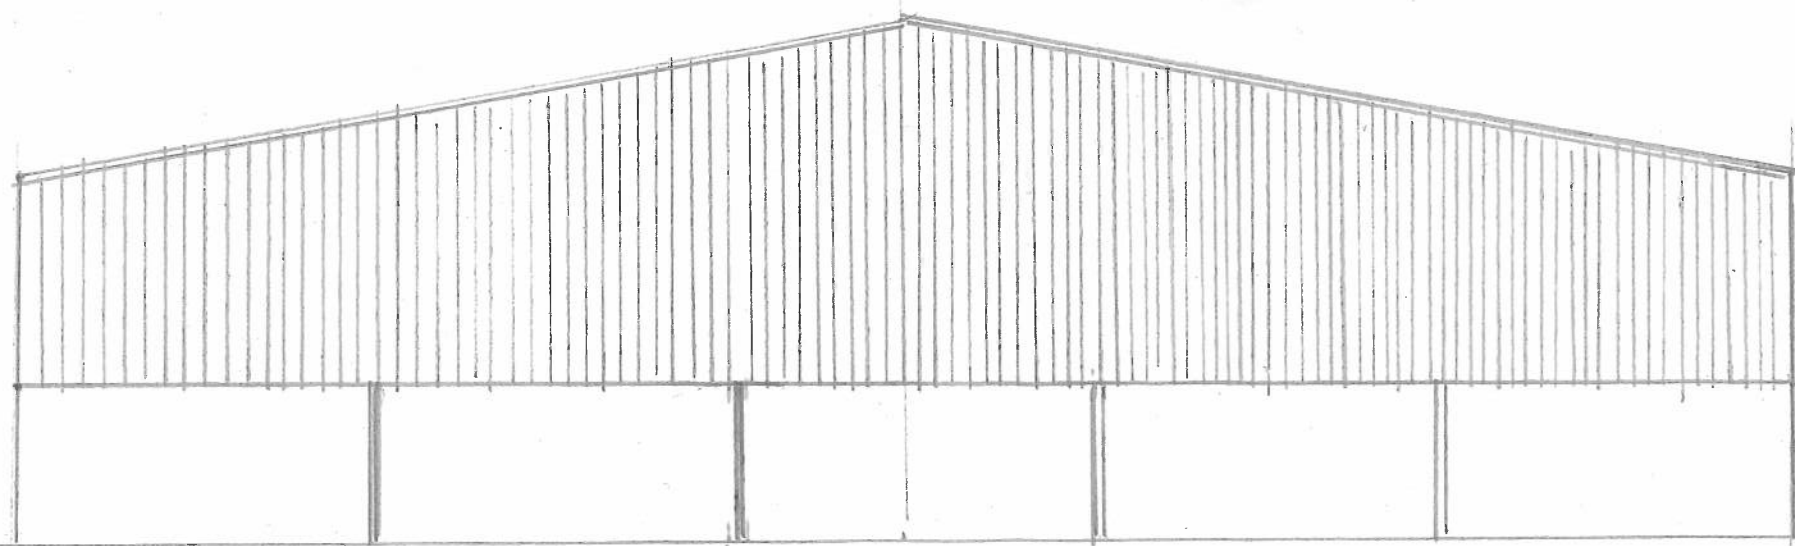

West Elevation 1:100 Existing

26 JAN 2026

1:100

KMB 001(a)