
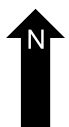
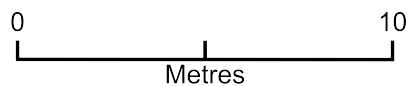


Bagpiths Cottage

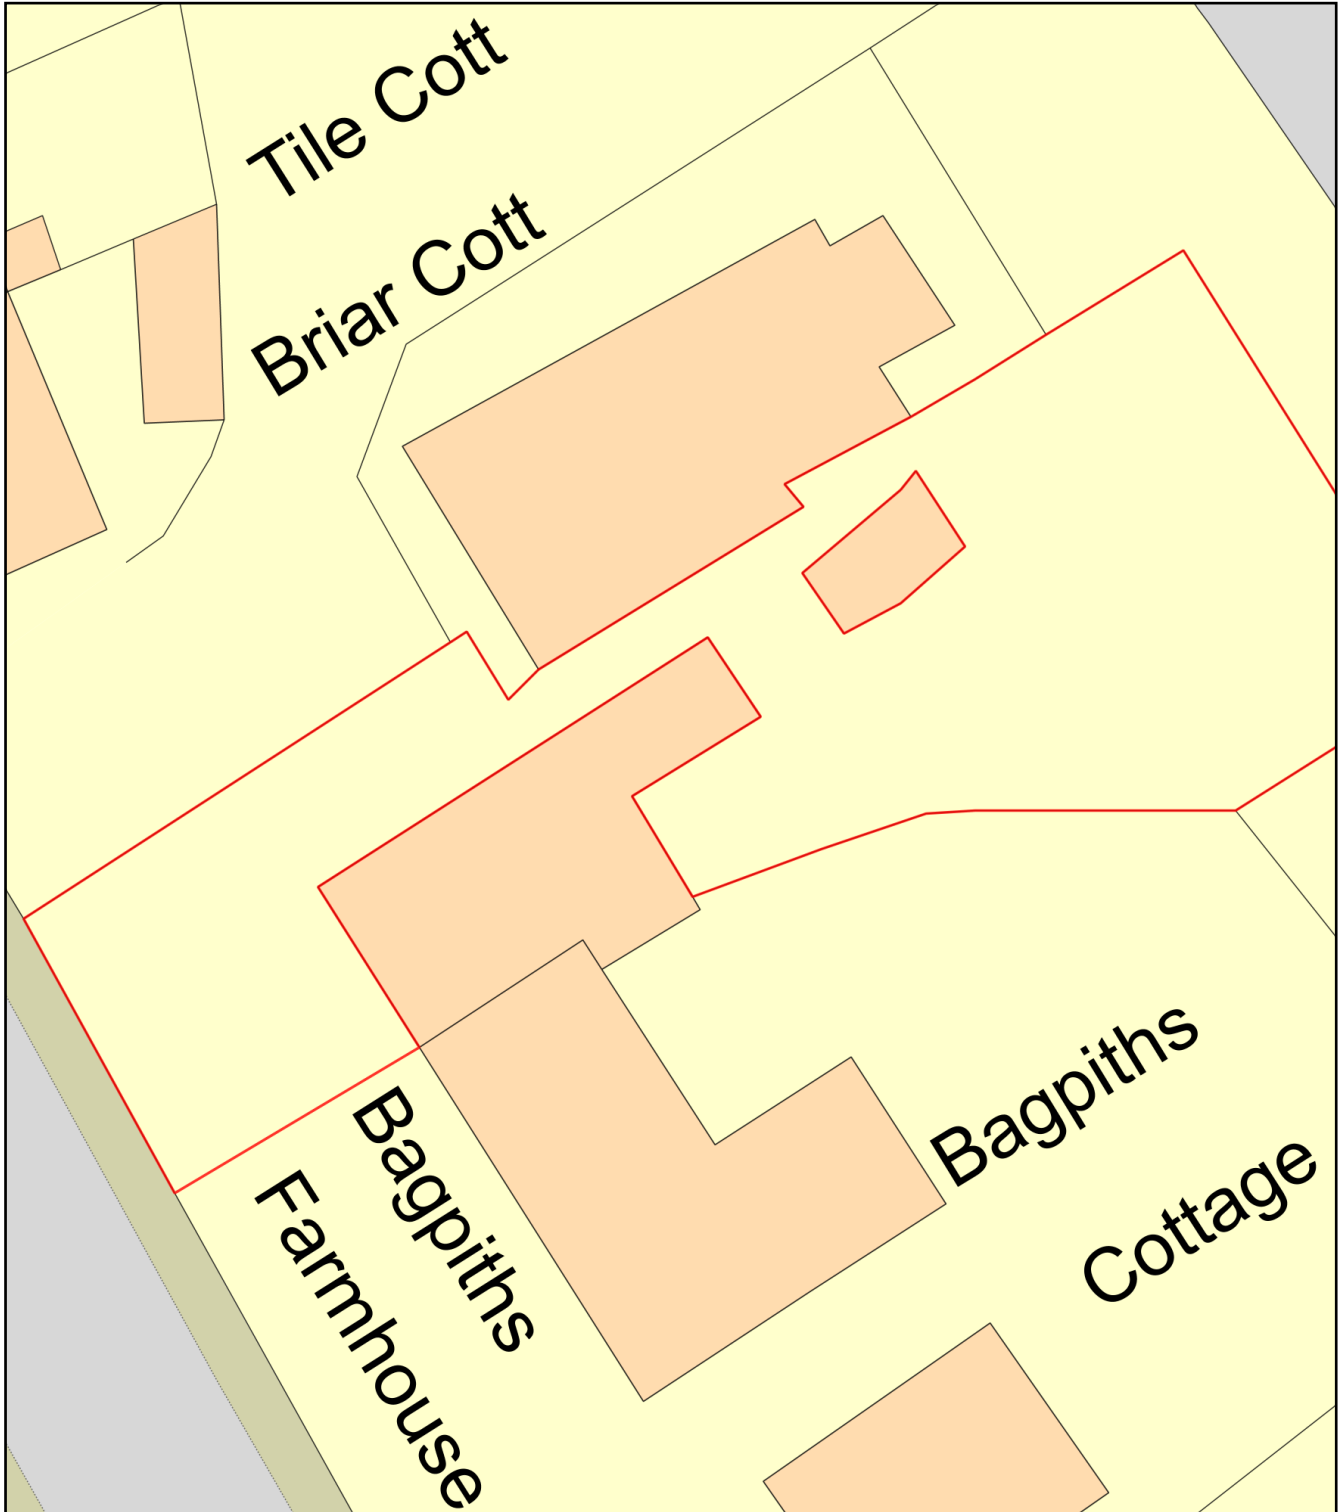

Plan Produced for: Scott Childs

Date Produced: 11 Aug 2025

Plan Reference Number: TQRQM25223203909188

Scale: 1:200 @ A4