



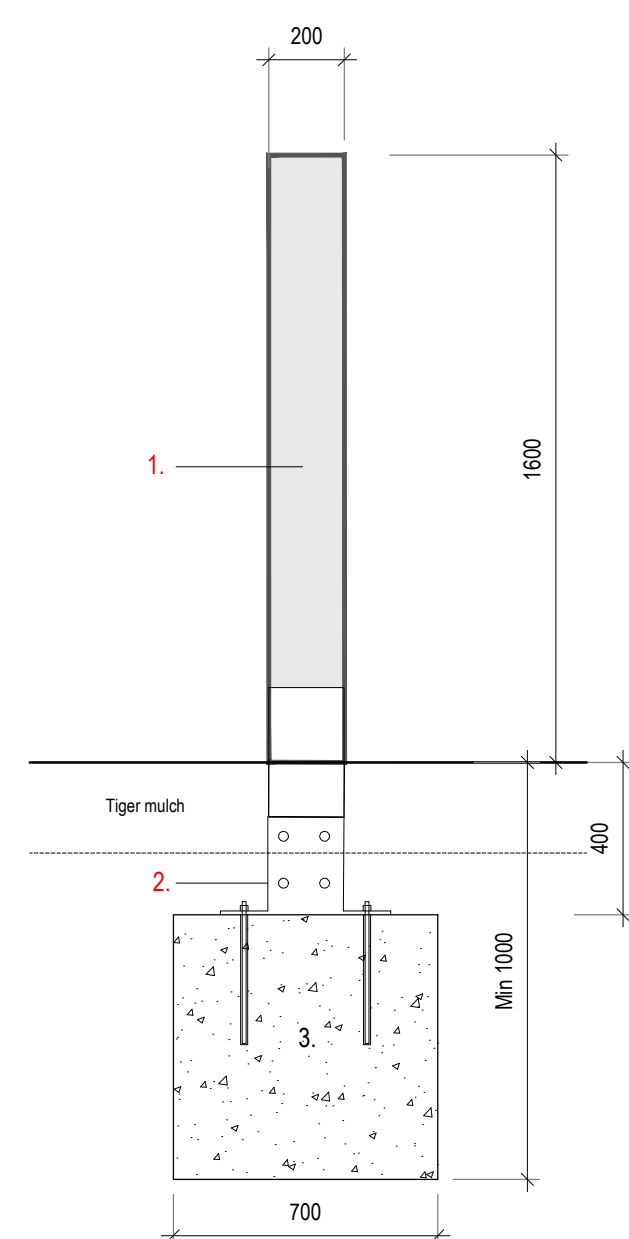

P-04 Front View 1:20

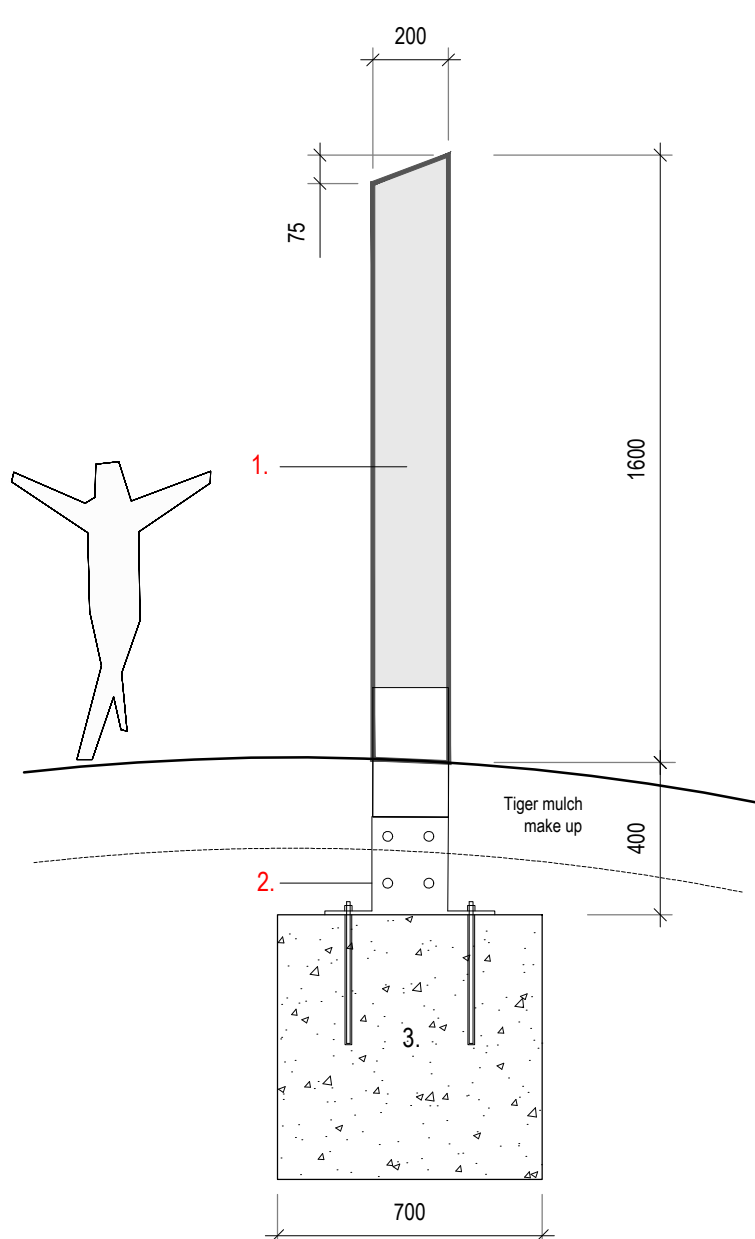

P-04 Side View 1:20




Post Example

P-04 - Posts

Contractors Design Portion. Design development and technical details by contractor, including ROSPA inspections and surfacing to reflect critical fall heights. All details to landscape architects approval.


1. All timber Ekki or equal approved external grade D30 planed and sanded with rounded corners
2. Post fixing, stainless steel collar. Foundations 700mm x 700mm x 600mm. Details to contractors design

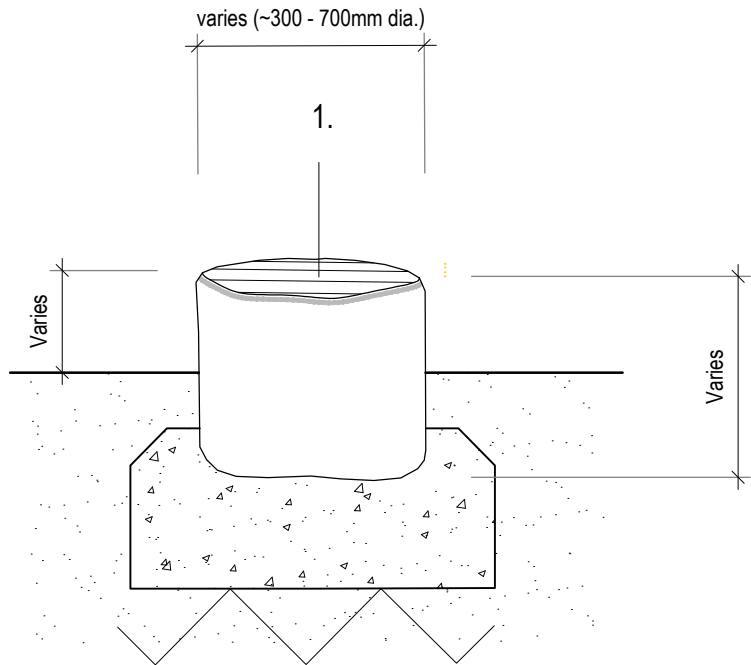


P-06 - BALANCING LOGS
Scale 1:20 (TYPICAL DETAIL)



Balancing logs precedent image

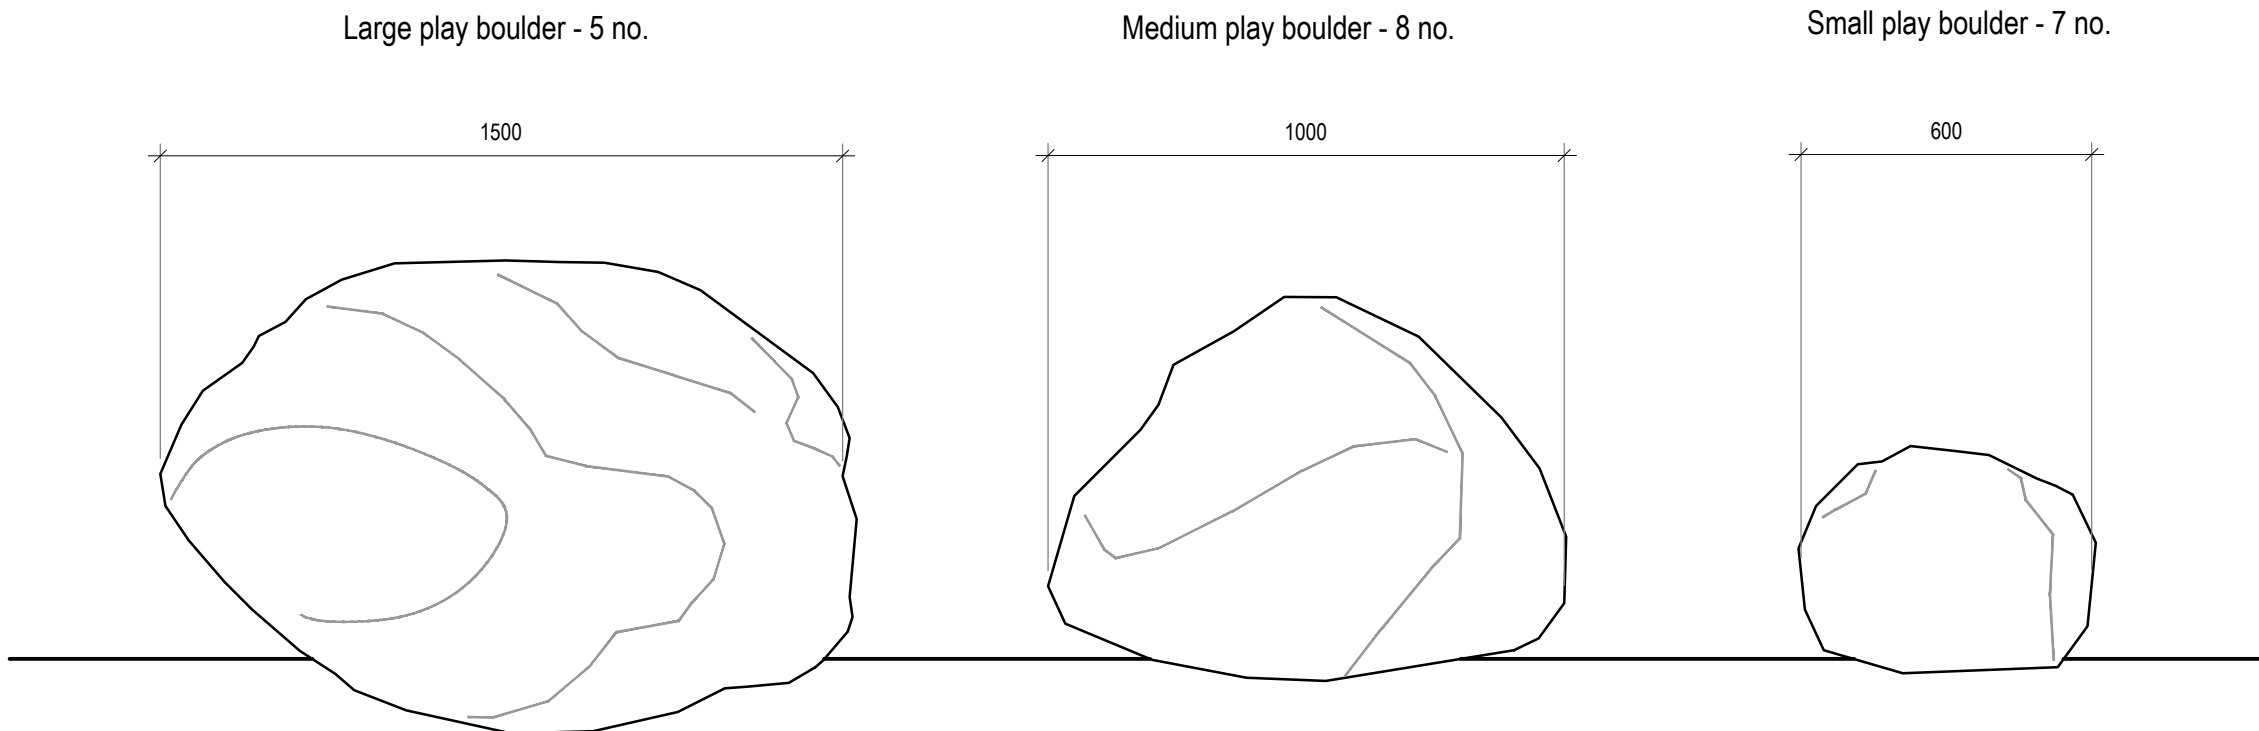

P-05 Stone Play Boulders
(TYPICAL DETAIL) - NTS

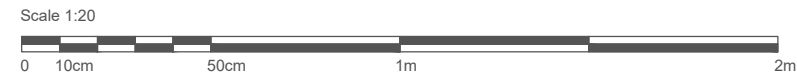

P-05 - Stone Play Boulders

Contractors design Portion: Design development and technical details by contractor, including ROSPA inspections. All details to landscape architects approval.

CED Stone Glacial Play Boulders to Landscape Architects approval (contractor to provide photos) sizes vary 600mm -1.5m. Locations to be agreed on site with landscape architect. To be set in concrete foundations.



P-06 - Stepping Logs

1. Robinia tree trunk diameter between 400-600mm; debarked and smoothed off. Horizontal face at 3° angle and cross scored to a depth of 15mm. Exposed edge with 15mm chamfer. 250mm deep C25 concrete foundation and haunching on 200mm compacted Type 1 granular material. Height 0.15 - 0.5m from ground level, embedded in ground.

NOTES

This drawing is Copyright and shall not be produced nor used for any other purpose without the written permission of the Landscape Architects.

Do not scale from this drawing.

The Contractor is responsible for checking all dimensions on site and report any discrepancies, errors or omissions to the Landscape Architects immediately.

The Contractor shall ensure that all goods, materials and workmanship conform with current British Agreement Certificates, British Standards and Building Regulations, and ensure that all works are executed in full compliance with all current Codes of Practice and Regulations in respect of Health & Safety.

Rev	Date	By	Description	Ckd
-----	------	----	-------------	-----



Drawing Status		N 4	
For Planning			
Project:			
Hemsleys Meadows & Finches Field			
Drawing Title:			
Technical Details - Play Elements P-04 / P05 / P06			
Client:			
Mid Sussex District Council			
Scale:		Job No.:	
as shown @ A2		23-739	
Date:		Drawing No.:	
09.03.23		739-362	