




P-02 Front View 1:50

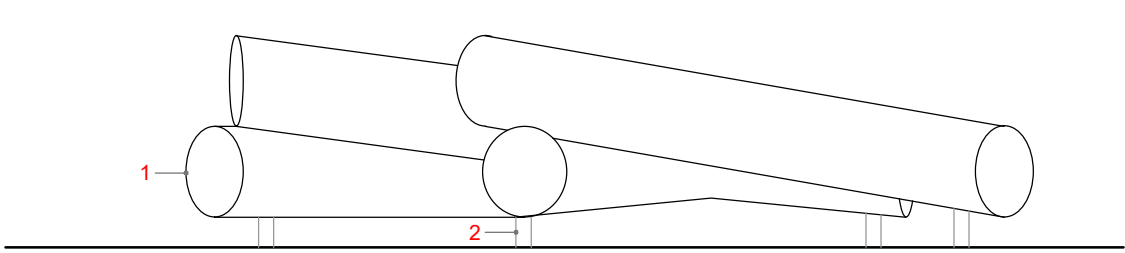

P-02 Side View 1:50

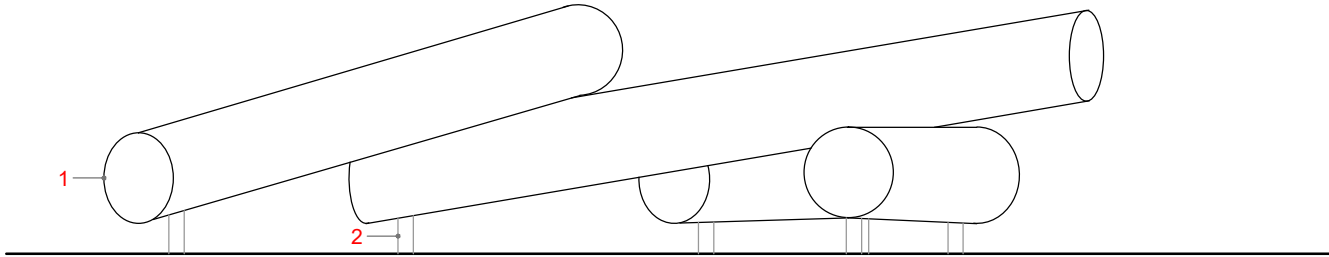

P-02 Blancing Logs 4No 1:50

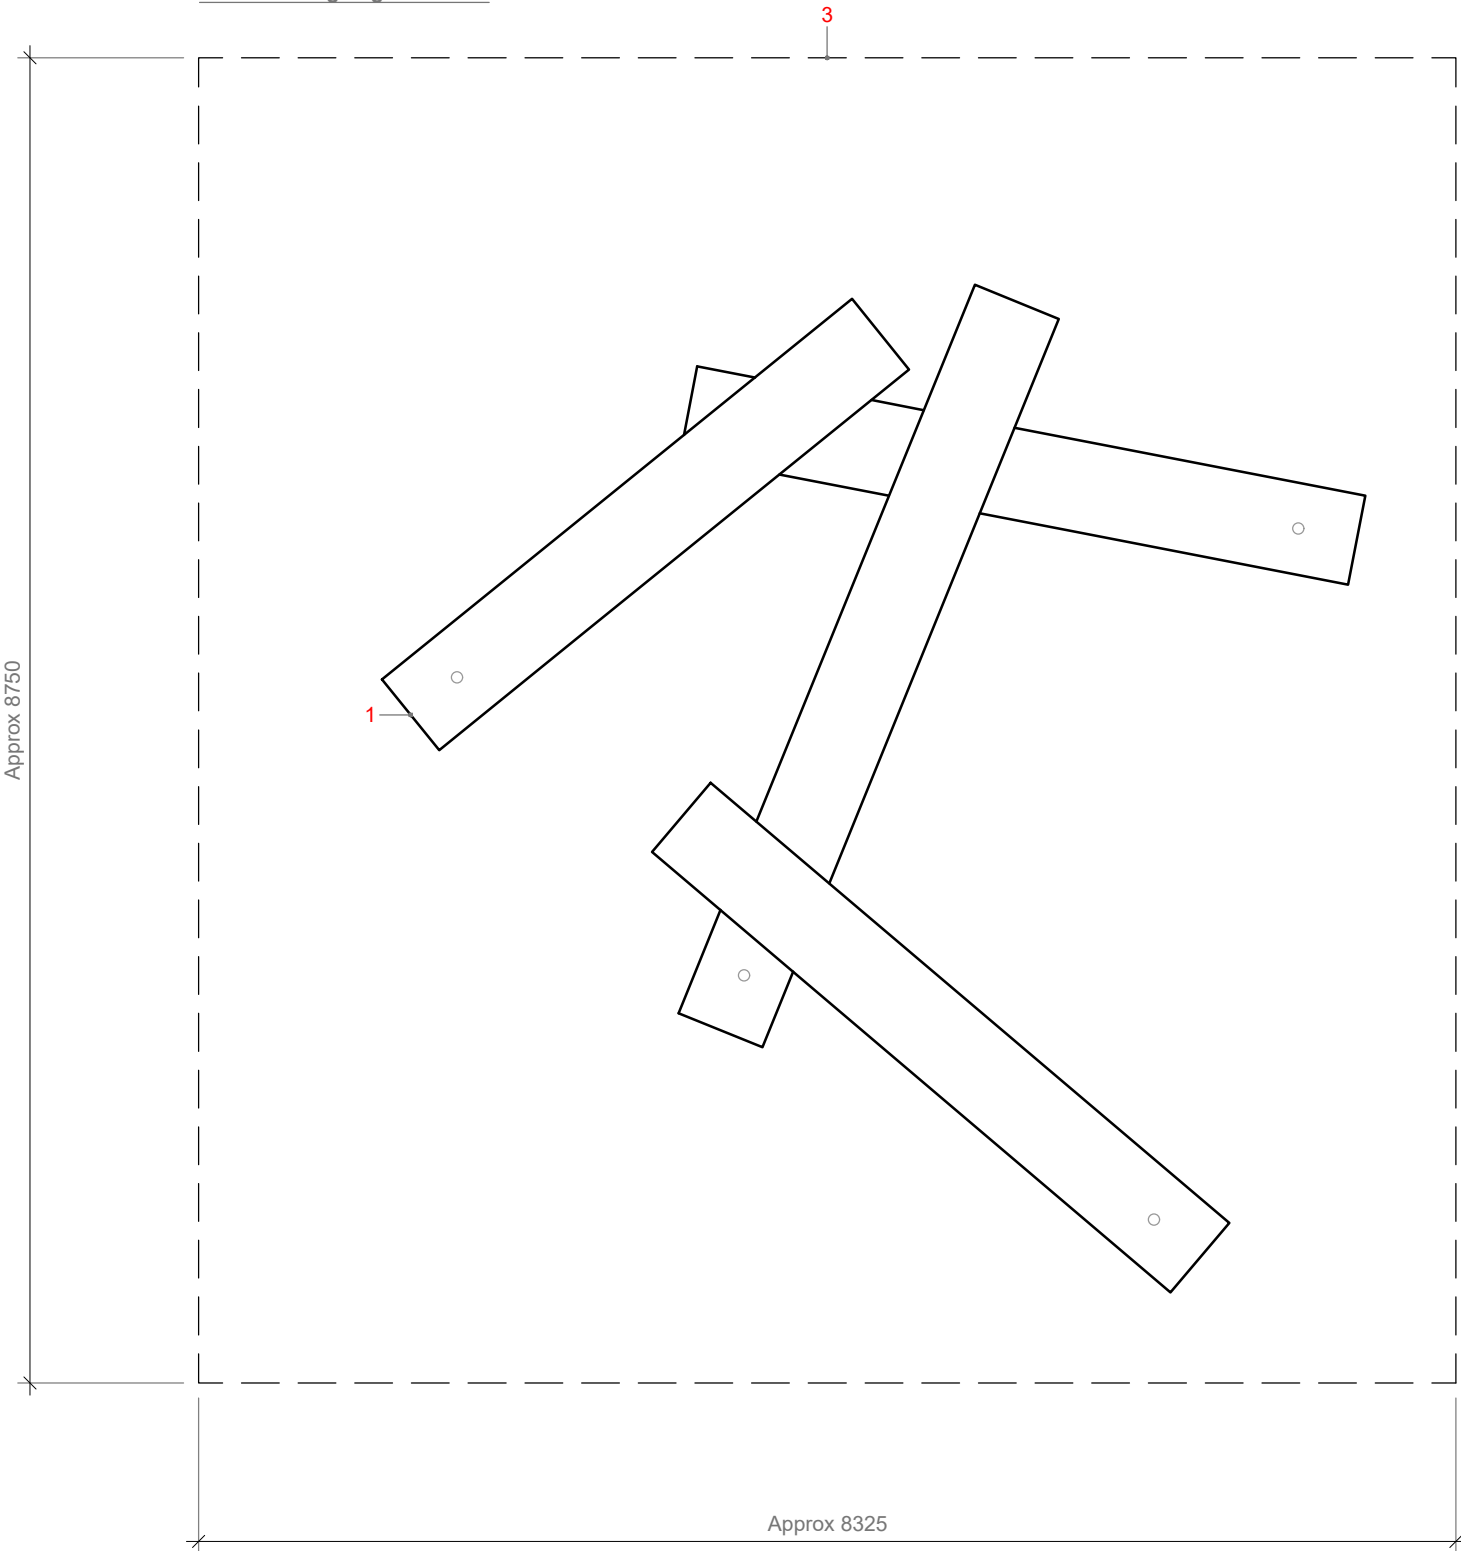

P-02 - Balancing Logs 4No

Contractors design Portion: Design development and technical details by contractor, including ROSPA inspections. All details to landscape architects approval.

1 - Oak Min 500mm dia tree trunks debarked planed and sanded.
External edges chamfered 25mm

2 - Stainless steel out of ground fixings

Area Required: Approx 6.2m x 10.1m (Safety surface requirements to be determined as part of contractors design portion)

Critical Fall Height: 1.5m

Safety Surfacing: 50mm (63 m²)

Foundations: Approx 4No 900mm x 600mm x 600mm. Excavation depth 1000mm (Foundation design to be determined as part of contractors design portion)



Balancing logs precedent image



NOTES

This drawing is Copyright and shall not be produced nor used for any other purpose without the written permission of the Landscape Architects.

Do not scale from this drawing.

The Contractor is responsible for checking all dimensions on site and report any discrepancies, errors or omissions to the Landscape Architects immediately.

The Contractor shall ensure that all goods, materials and workmanship conform with current British Agreement Certificates, British Standards and Building Regulations, and ensure that all works are executed in full compliance with all current Codes of Practice and Regulations in respect of Health & Safety.

A	31.05.24	MS	Notes added following Engineers comments	MS
Rev	Date	By	Description	Ckd



Drawing Status		N 4	
For Planning			
Project:			
Hemsleys Meadows & Finches Field			
Drawing Title:			
Technical Details -			
Balancing Logs (P-02)			
Client:			
Mid Sussex District Council			
Scale:		Job No.:	
as shown @ A3		23-739	
Date:		Drawing No.:	
09.03.23		739-360	