

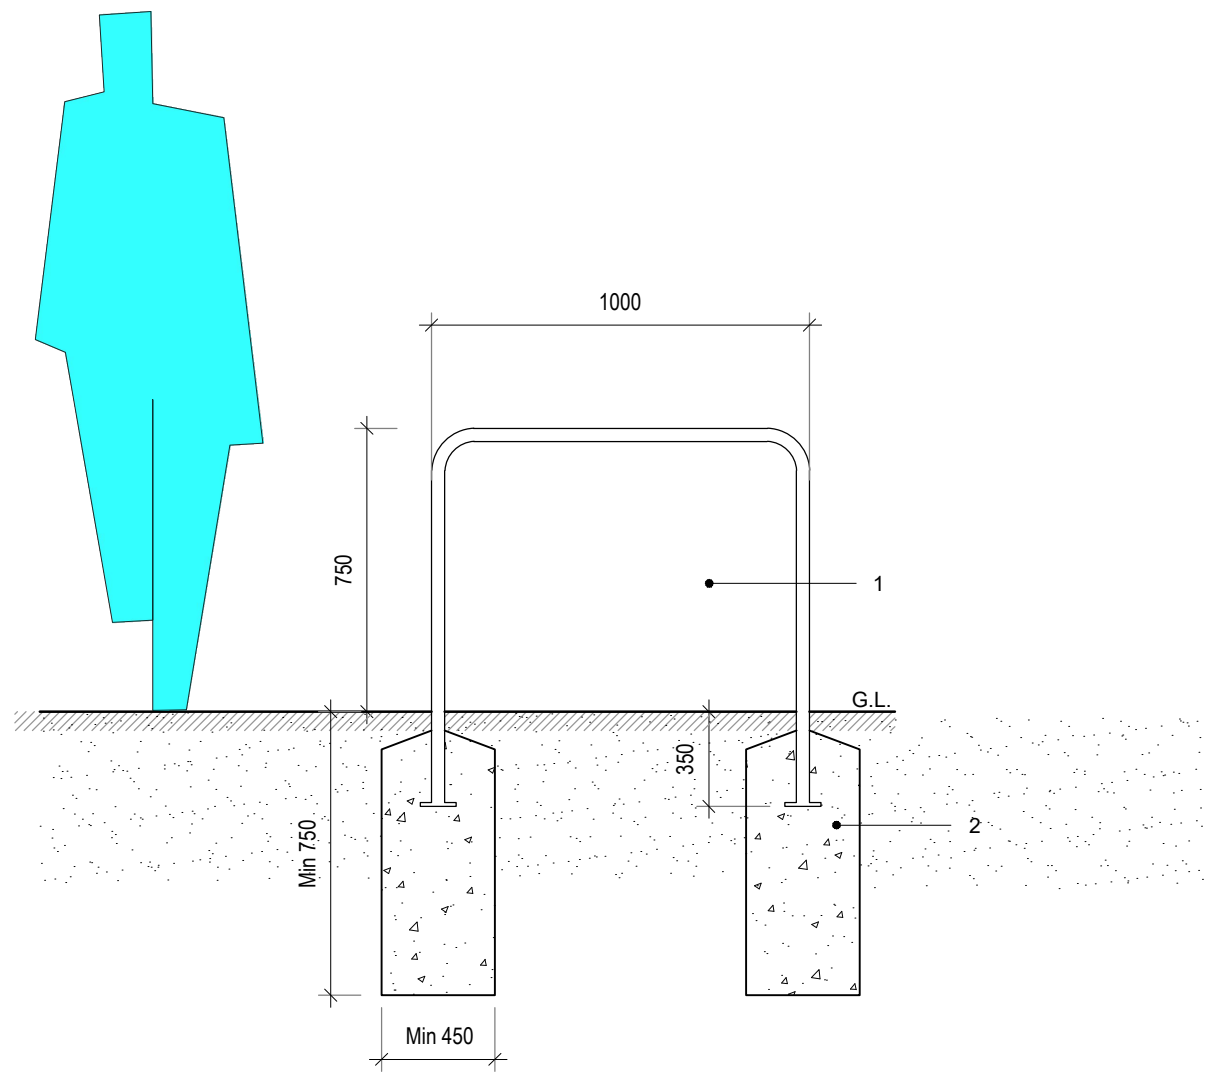
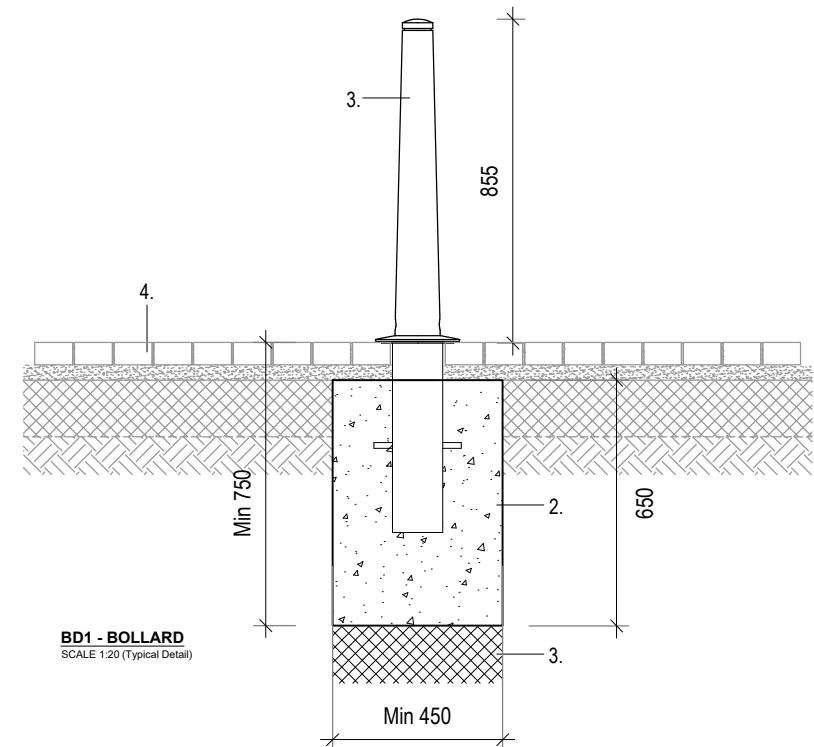


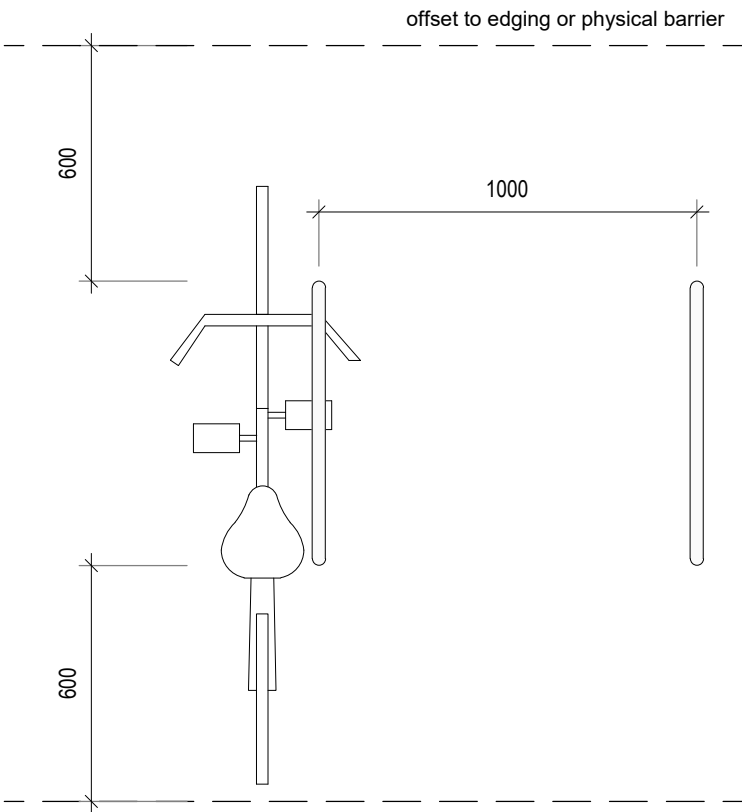

CYCLE STANDS (CS)
Scale 1:20 (Typical Detail)

1. Sheffield Cycle Stand: 1000 x 750mm (L x H), set 350mm below ground level.
Finish: Plastic coated (Signal Black, RAL 9004).
Supplier: Furnitubes, T: 0208 378 3200.
2. Foundation: C30 concrete foundations 700 x 450 x 450mm
All foundations to be set a minimum of 750mm into ground.
Ground to be competent and consist of undisturbed material.

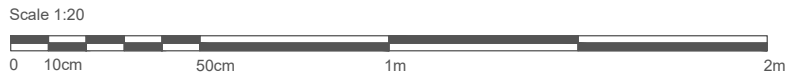

BD1 - BOLLARD
SCALE 1:20 (Typical Detail)

1. Product: mmcite ISAC SI155 cast aluminum bollard, lift out, without emblem, installed to manufacturers instructions. Colour RAL 7021 (TBC)
2. Socket to be fixed with C30 concrete 650 x 450 x 450mm (to engineers detail). All foundations to be set a minimum of 750mm into ground.
Ground to be competent and consist of undisturbed material.
3. Sub base and drainage layer (to manufacturers detail)
4. Granite sett thresholds (Refer to Surfacing Details and Drawings)



mncite ISAC cast aluminum bollard
www.mncite.com
T: 07591 214 612

NOTES

This drawing is Copyright and shall not be produced nor used for any other purpose without the written permission of the Landscape Architects.

Do not scale from this drawing.

The Contractor is responsible for checking all dimensions on site and report any discrepancies, errors or omissions to the Landscape Architects immediately.

The Contractor shall ensure that all goods, materials and workmanship conform with current British Agreement Certificates, British Standards and Building Regulations, and ensure that all works are executed in full compliance with all current Codes of Practice and Regulations in respect of Health & Safety.

B	23-08-24	JP	Bin detail [BD1] removed from dwg. Refer to specification for product details.	JP
A	21-05-24	MS	Detail amended following Structural Engineers comments	JP

Rev	Date	By	Description	Ckd
-----	------	----	-------------	-----



Drawing Status

For Planning

Project:

Mount Noddy Park

Drawing Title:

Technical Details -
Cycle Stands [CS] / Bollard [BD1]

Client:

Mid Sussex District Council

Scale:

as shown @ A2

Job No.:

23-740

Date:

14.06.23

Drawing No.:

740-351