

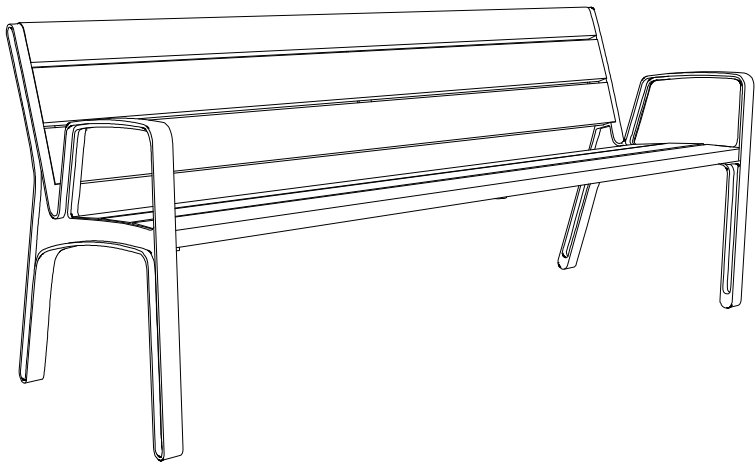
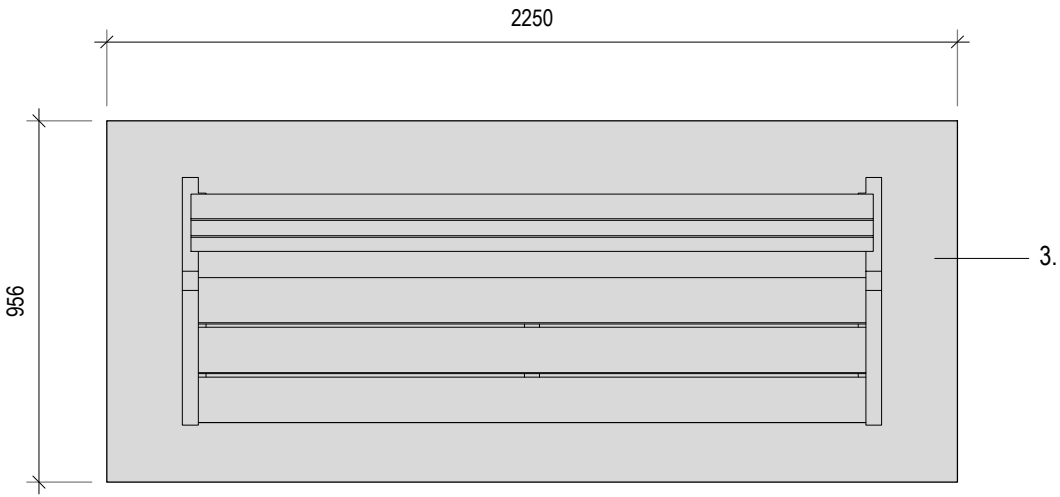



1. MMCITE Miela Seat, 1850 x 650 x 810mm. Aluminum frame and thermally treated timber
2. Anchored to ground using stainless steel anti vandal anchor bolts. M10 anchors resin fixed to C30 concrete foundations (to engineers detail)
3. Where installing new benches in soft / replacing existing, after setting out and laying new concrete foundations, resurfacing area with concrete (full build up). Reinstate and make good adjacent areas of soft

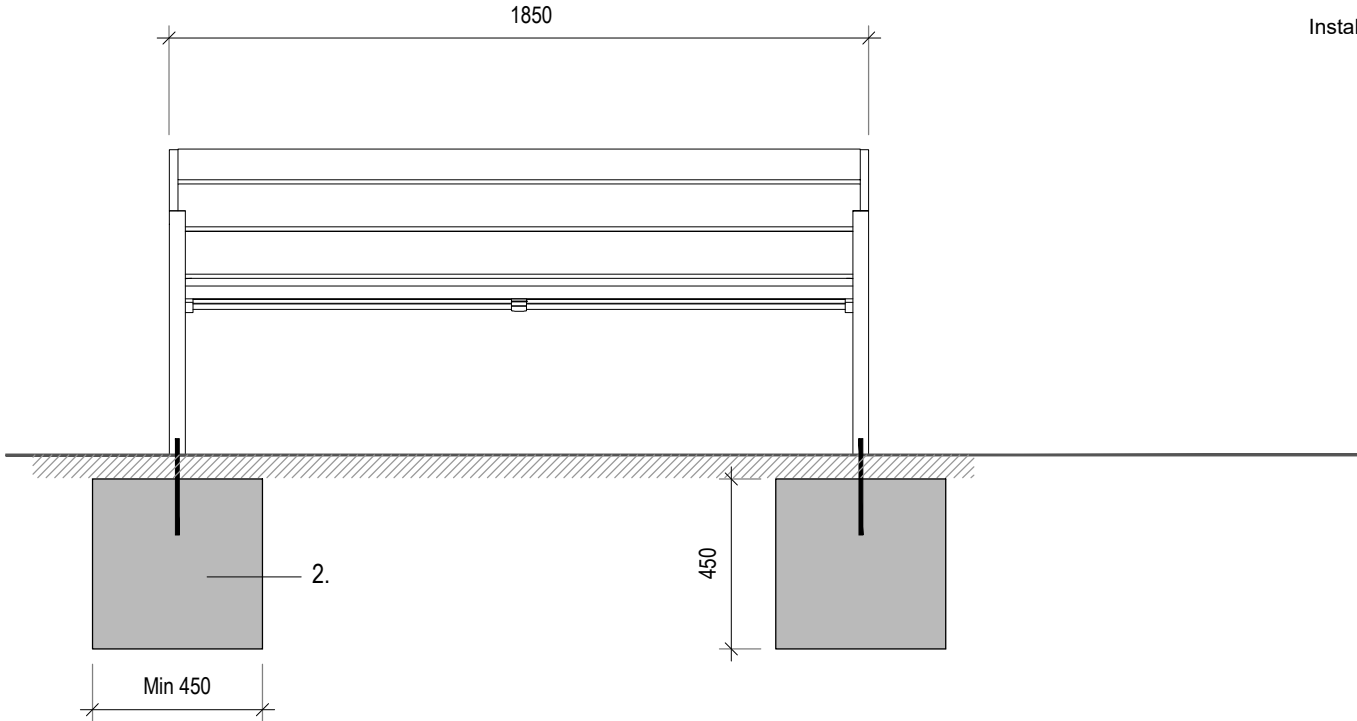

MMCITE Miela Seat (Ref : LME156)
Supplier : MMCITE, www.mmcite.com.
Timber : Thermally modified wood
Metal Work : Cast Aluminium Polyester Powder Coated to RAL 7021
Installed in line with manufacturers guidance

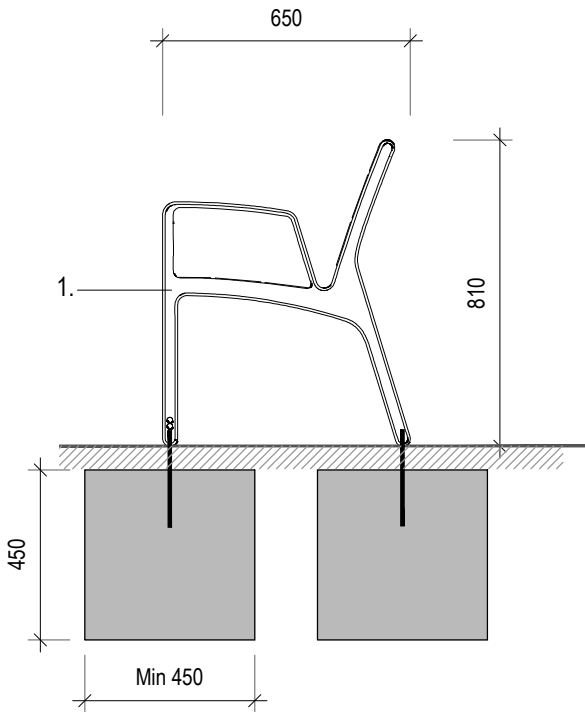

PARK SEATING BENCH 'ST 01'
SCALE 1:20 (TYPICAL DETAILS)

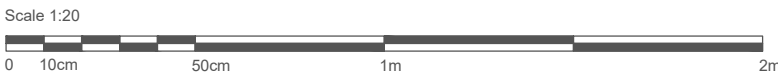

NOTES

This drawing is Copyright and shall not be produced nor used for any other purpose without the written permission of the Landscape Architects.

Do not scale from this drawing.

The Contractor is responsible for checking all dimensions on site and report any discrepancies, errors or omissions to the Landscape Architects immediately.

The Contractor shall ensure that all goods, materials and workmanship conform with current British Agreement Certificates, British Standards and Building Regulations, and ensure that all works are executed in full compliance with all current Codes of Practice and Regulations in respect of Health & Safety.

Rev	Date	By	Description	Ckd
-----	------	----	-------------	-----



Drawing Status		N 4
For Planning		
Project:		
Mount Noddy Park		
Drawing Title:		
Technical Details - Bench [ST01]		
Client:		
Mid Sussex District Council		
Scale:	Job No.:	
as shown @ A2	23-740	
Date:	Drawing No.:	
14.06.23	740-352	