



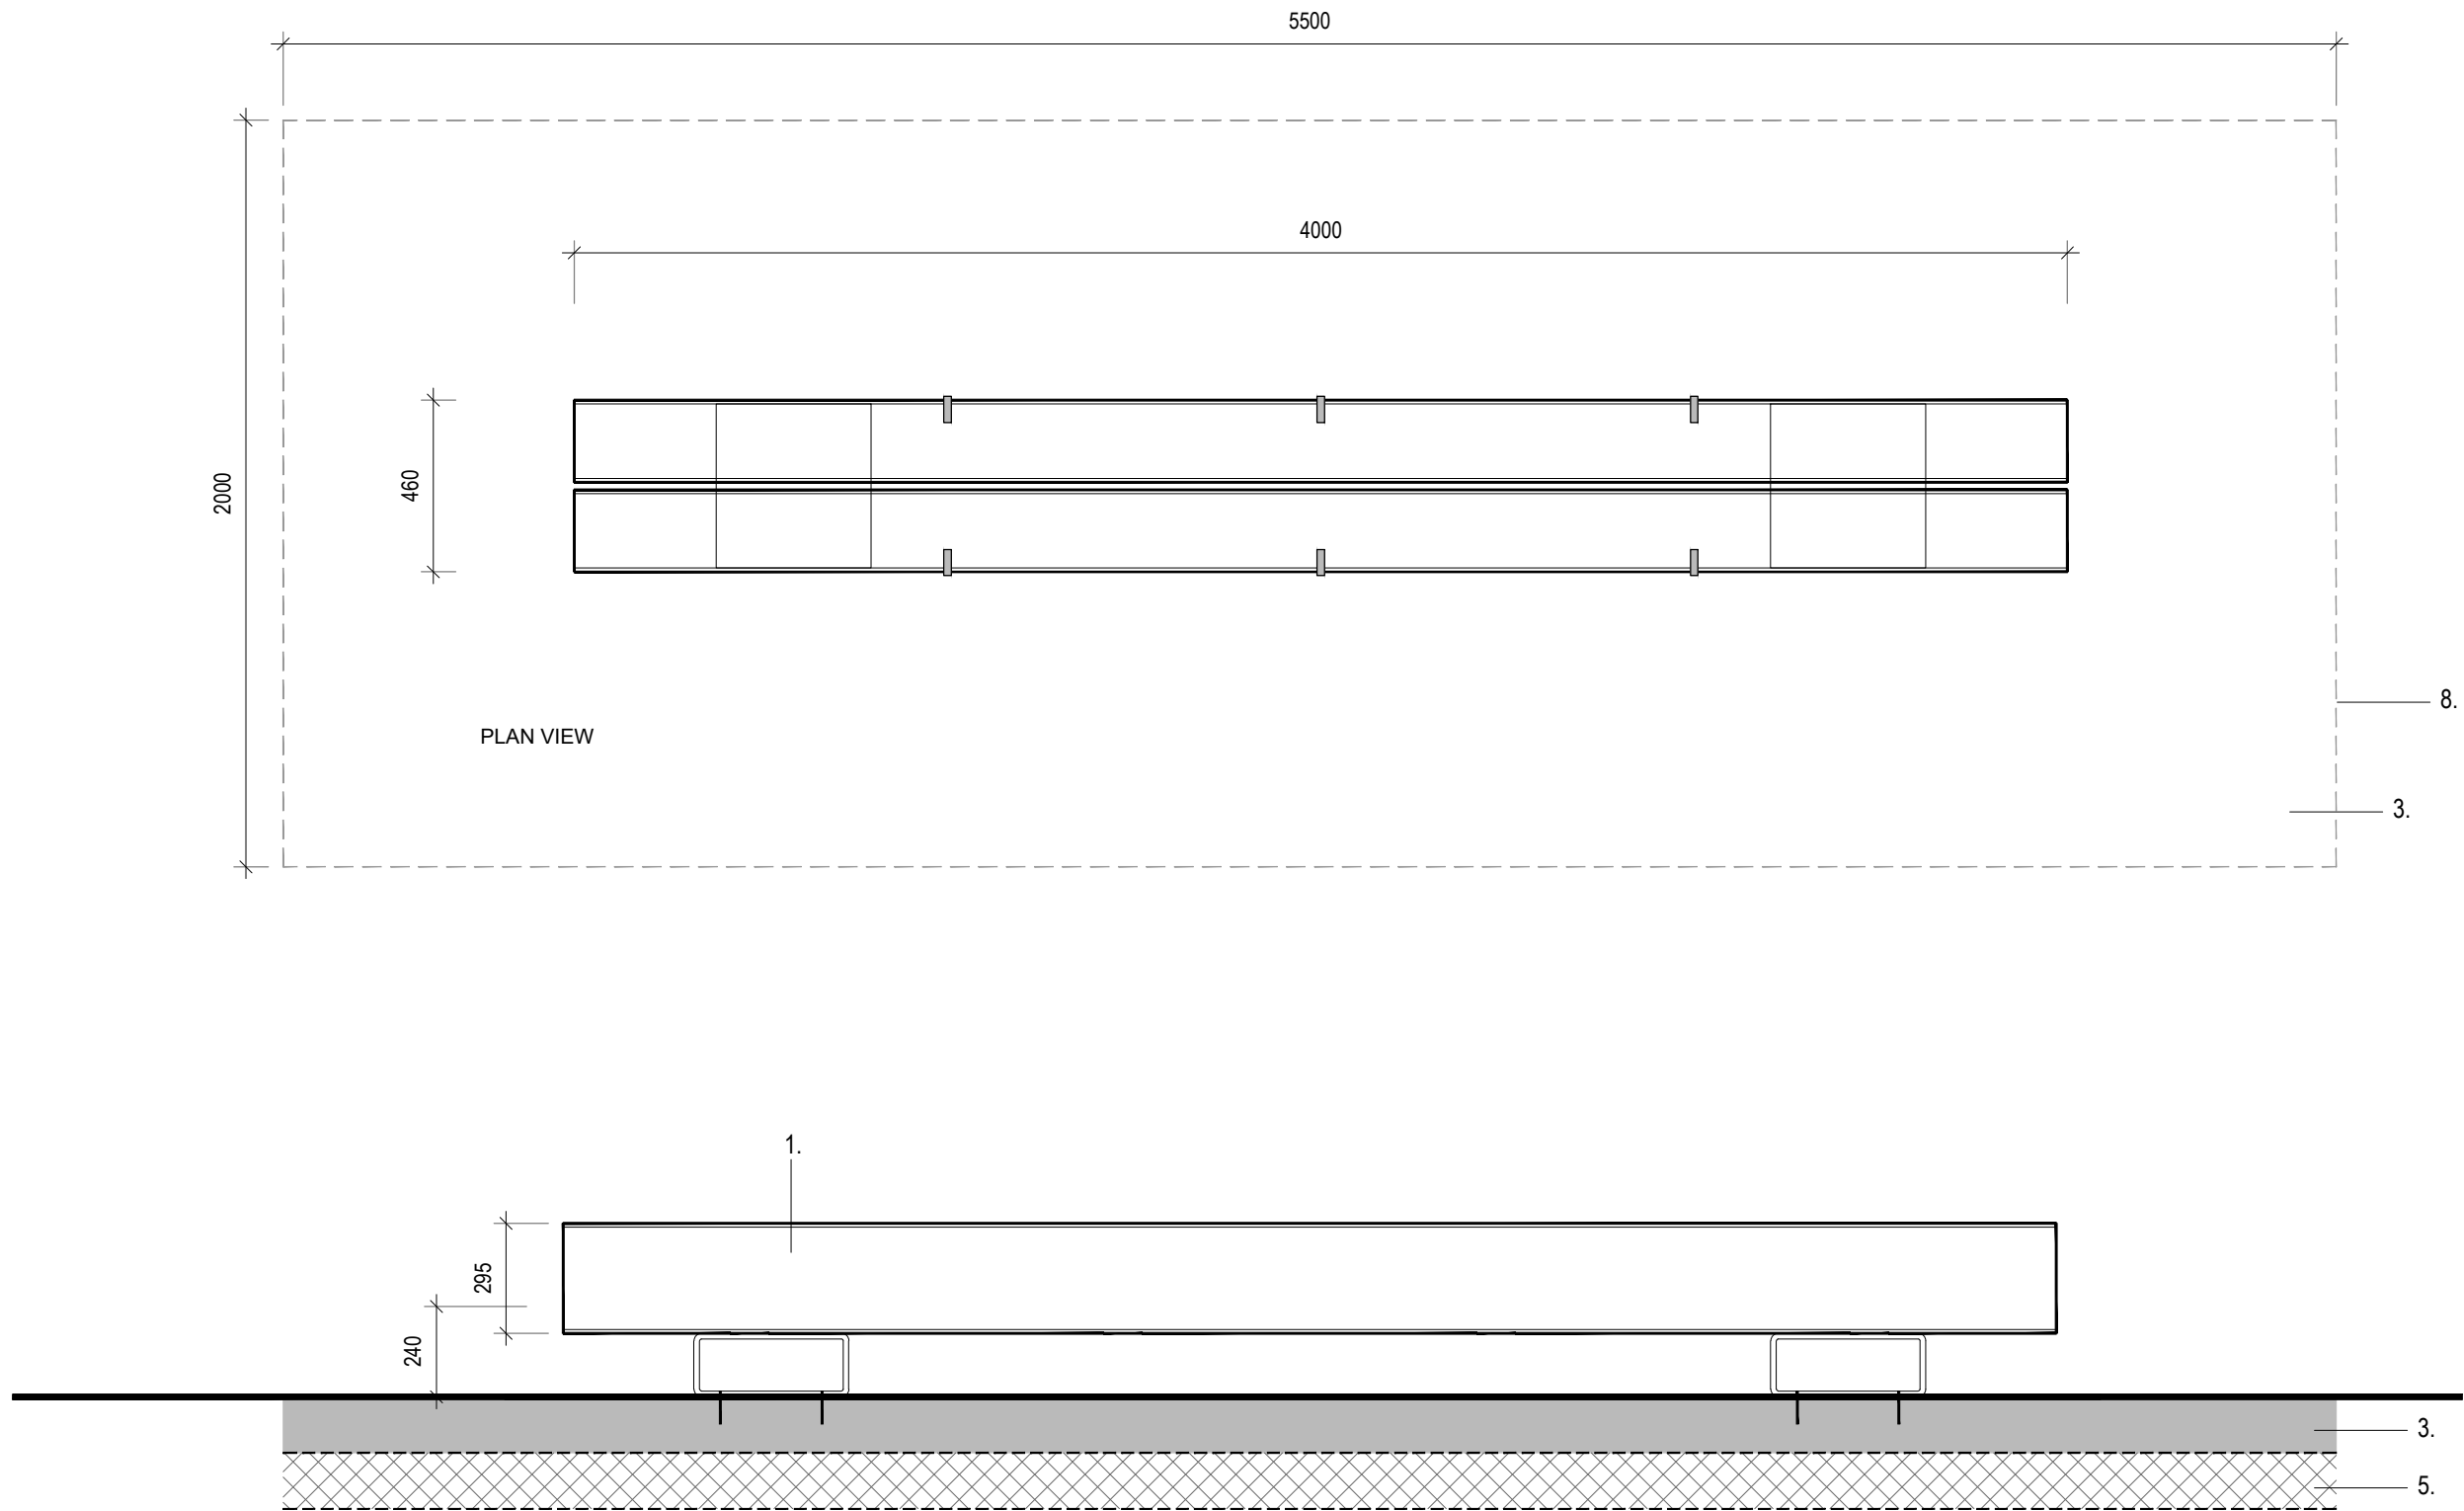


FRONT VIEW

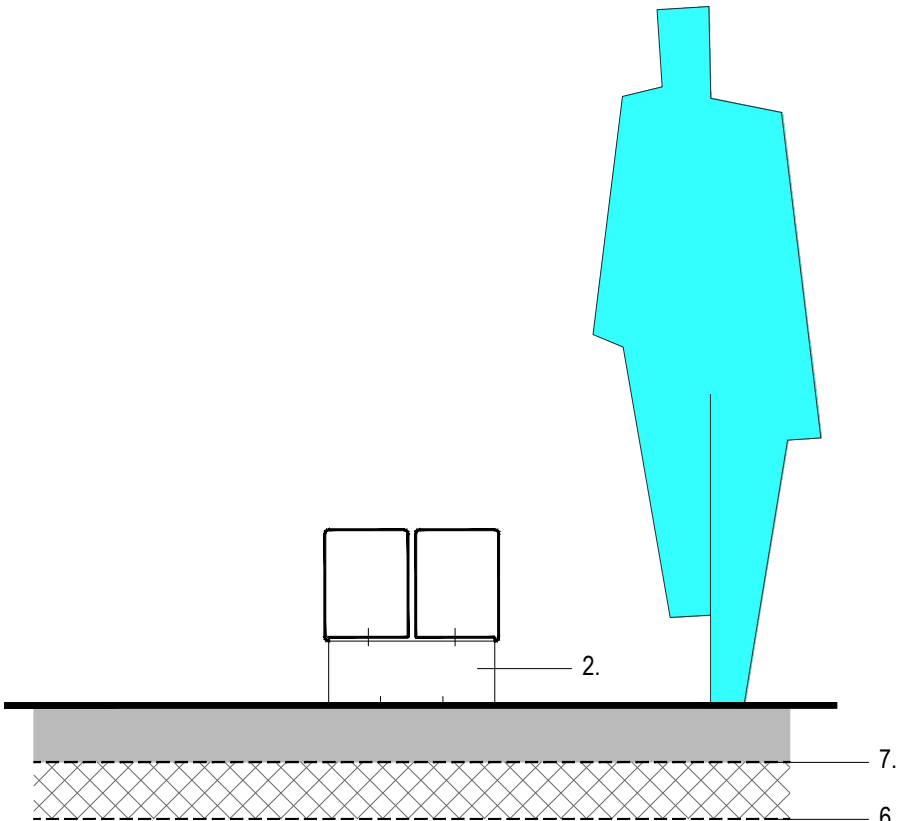


SIDE VIEW

MONOLITHIC SEATING BENCH (ST01)
SCALE 1:20 (TYPICAL DETAILS)

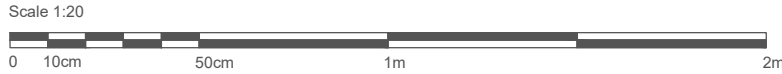

Precedent of Green Oak Bench

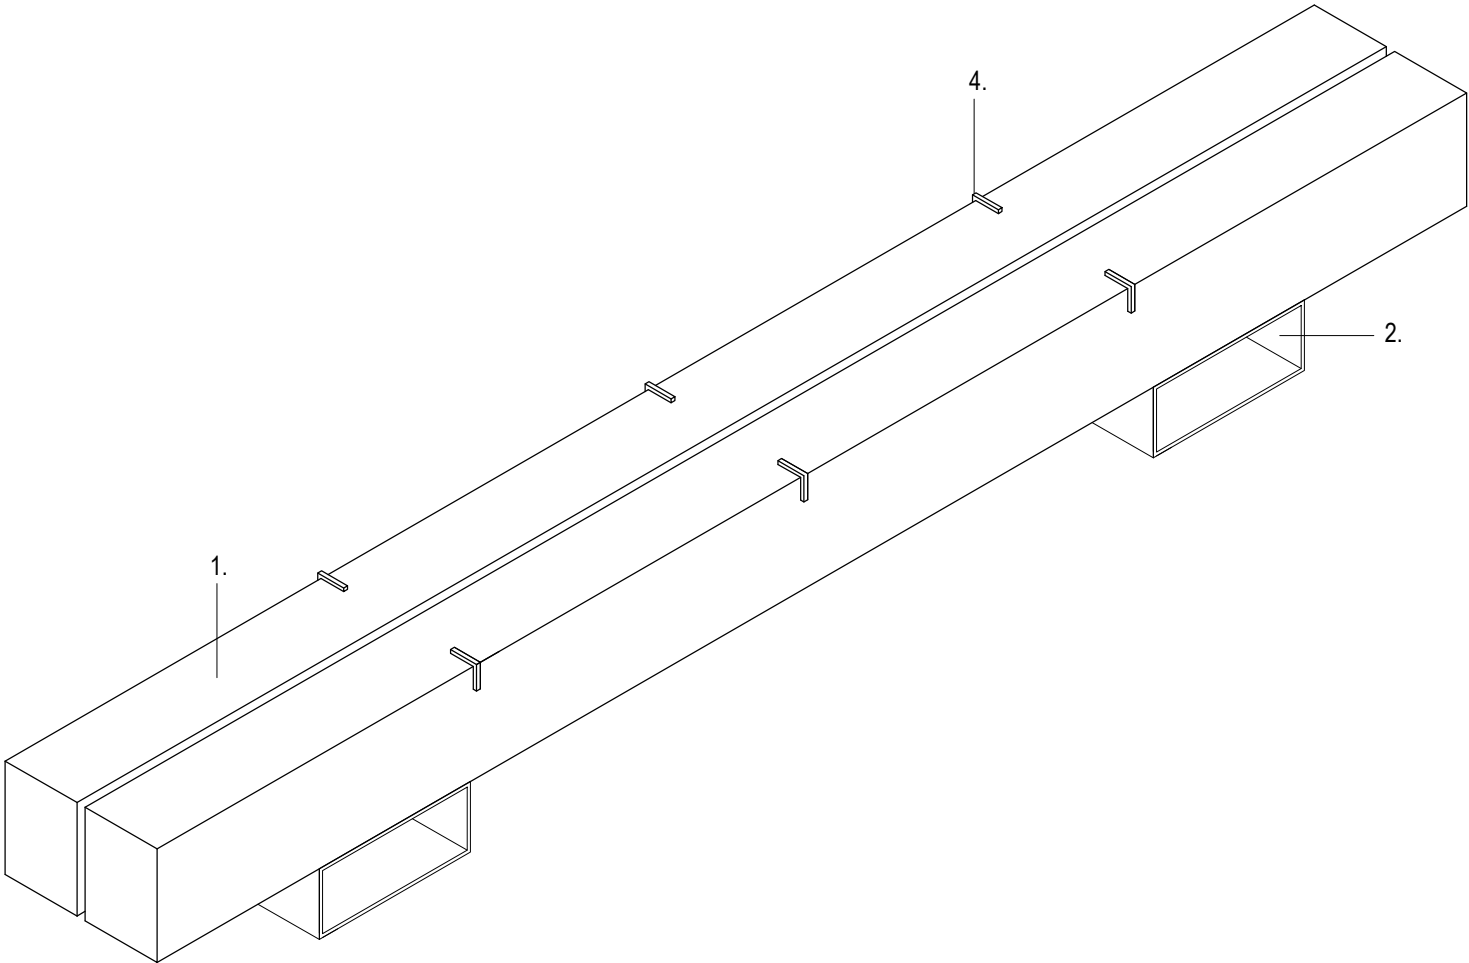

AXONOMETRIC VIEW

1. 295 x 215 x 4000mm, Ekki timber beams. Overall seat height 470mm
2. Corten steel supports to be neatly notched into timber benches before attaching with S/S anti tamper fixings with M10 coach bolts resin fixed to slab (to fabricators detail)
3. C30 / PAV1 concrete surface 150mm deep. 2 layers of A393 steel reinforcement mesh to BS 4483 strength grade B500a min cover 40mm and lap 350mm and dowels, with a 'Lightly Brushed' even and consistent finish (to engineers detail)
4. For costing allow to supply and fit 6no. stainless steel anti skate inserts fixed with S/S anti tamper screws per bench
(Product : Anti-skate blade, Supplier : Studmarc - or similar approved)
5. 150mm compacted granular sub base type 1 (to engineers detail)
6. Geo synthetic membrane 'Terram' or equivalent (to engineers detail)
7. For costing allow for - DPM Polythene sheet separation membrane 1200 guage, overlap edges by 300mm DTM to be laid onto a 30-50mm sand bed
8. Edges of concrete surfacing to be eased with no sharp corners

NOTES

This drawing is Copyright and shall not be produced nor used for any other purpose without the written permission of the Landscape Architects.

Do not scale from this drawing.

The Contractor is responsible for checking all dimensions on site and report any discrepancies, errors or omissions to the Landscape Architects immediately.

The Contractor shall ensure that all goods, materials and workmanship conform with current British Agreement Certificates, British Standards and Building Regulations, and ensure that all works are executed in full compliance with all current Codes of Practice and Regulations in respect of Health & Safety.

Rev	Date	By	Description	Ckd
-----	------	----	-------------	-----



**ALLEN SCOTT
LANDSCAPE
ARCHITECTURE**

Drawing Status		N
For Planning		4
Project:		
Hemsleys Meadows & Finches Field		
Drawing Title:		
Technical Details - Timber Bench ST01		
Client:		
Mid Sussex District Council		
Scale:	Job No.:	
as shown @ A2	23-739	
Date:	Drawing No.:	
09.03.23	739-352	