



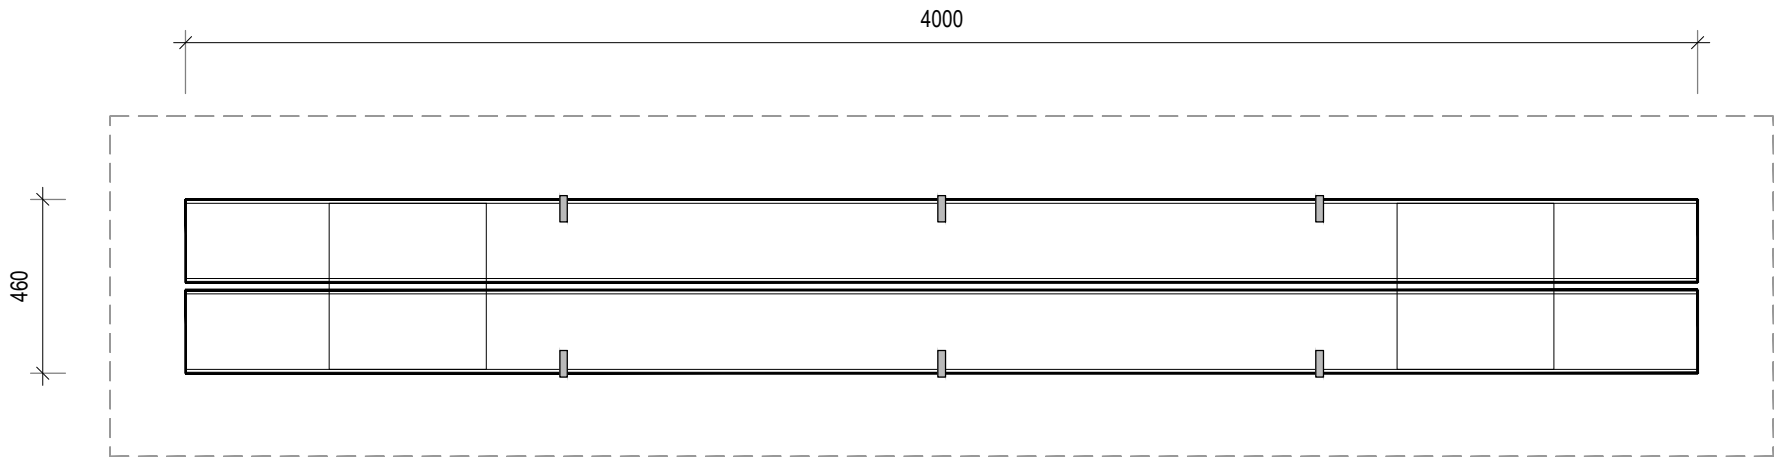


PLAN VIEW


1. 295 x 215 x 4000mm, Ekki timber slats. Overall seat height 470mm
2. Corten steel supports to be neatly notched into timber benches before attaching with S/S fixings
3. Supports resin anchor fixed to 600 x 500 x 450mm deep C30 concrete foundation (to engineers detail) with M10 stainless steel coach bolts and S/S anti tamper nuts
4. Stainless steel anti skate inserts fixed with S/S anti tamper screws (Product : Anti-skate blade, Supplier : Studmarc)

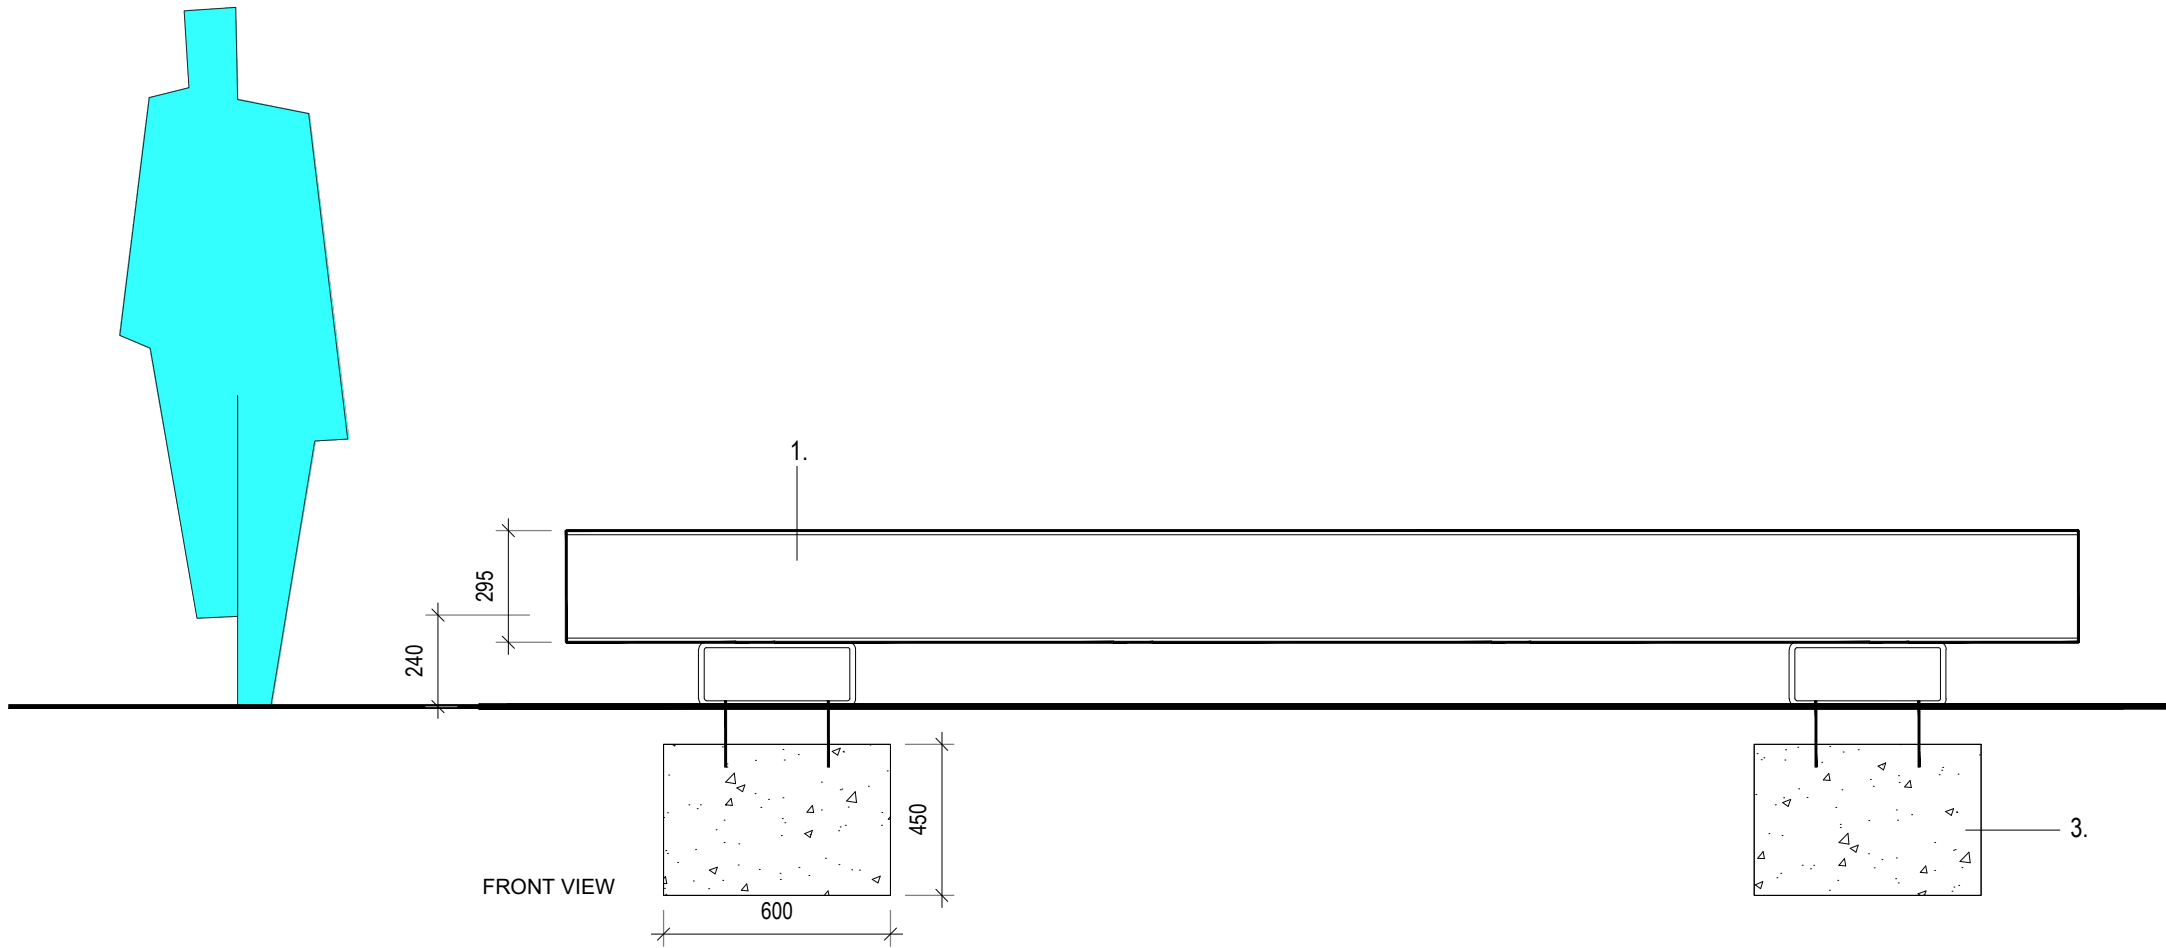

MONOLITHIC SEATING BENCH 'ST01'
SCALE 1:20 (TYPICAL DETAILS)

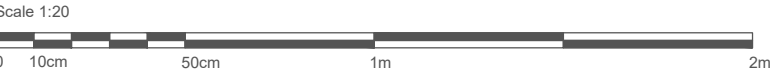

Precedent of Green Oak Bench

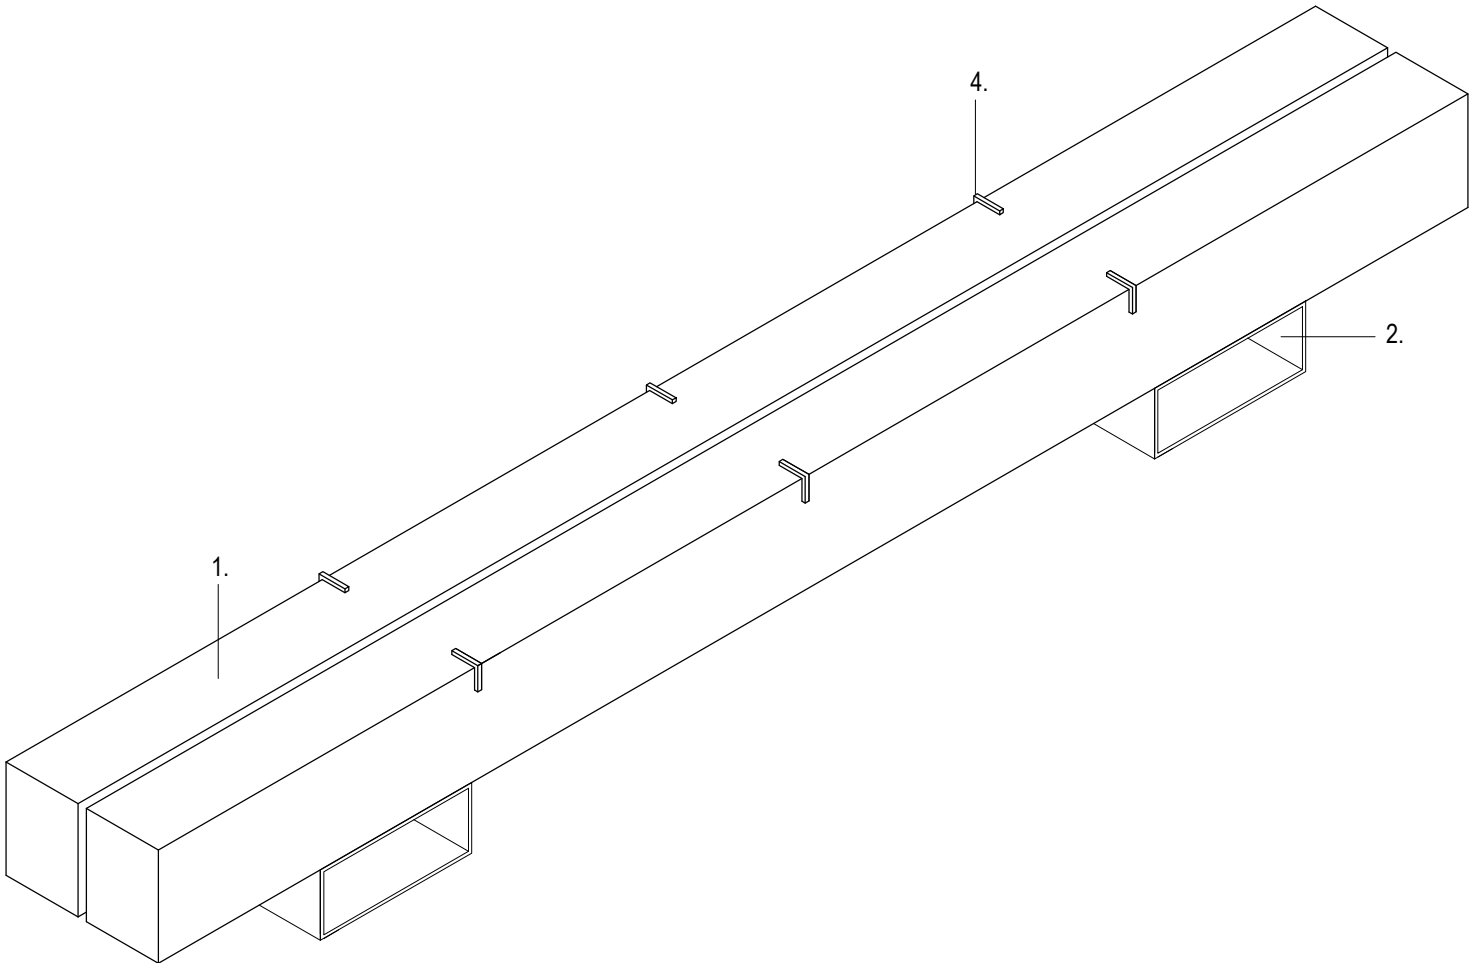

AXONOMETRIC VIEW

NOTES

This drawing is Copyright and shall not be produced nor used for any other purpose without the written permission of the Landscape Architects.

Do not scale from this drawing.

The Contractor is responsible for checking all dimensions on site and report any discrepancies, errors or omissions to the Landscape Architects immediately.

The Contractor shall ensure that all goods, materials and workmanship conform with current British Agreement Certificates, British Standards and Building Regulations, and ensure that all works are executed in full compliance with all current Codes of Practice and Regulations in respect of Health & Safety.

Rev	Date	By	Description	Ckd
A	29-08-24	JP	Notes amended	JP



Drawing Status		
For Planning		
Project:		
Mount Noddy Park		
Drawing Title:		
Technical Details - Timber Bench [ST02]		
Client:		
Mid Sussex District Council		
Scale:	Job No.:	
as shown @ A2	23-740	
Date:	Drawing No.:	
14.03.23	740-353	