



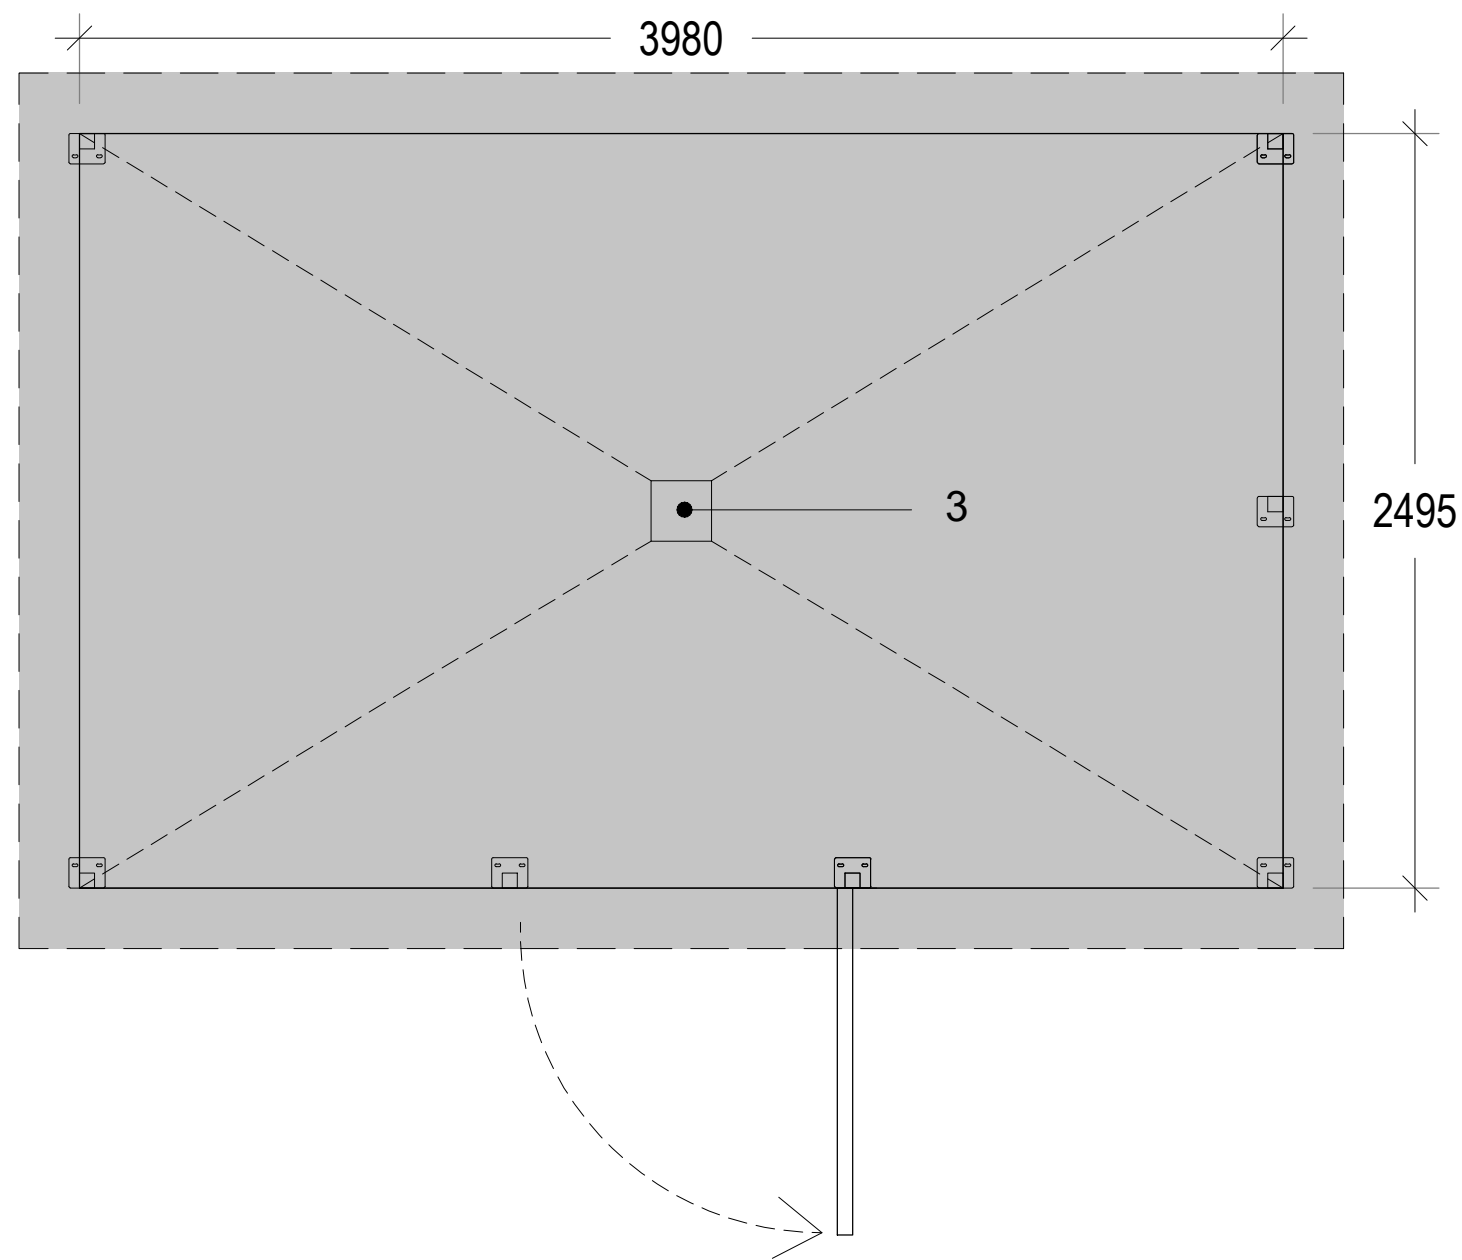

Falco FalcoLok 250 Bin Store - or similar approved

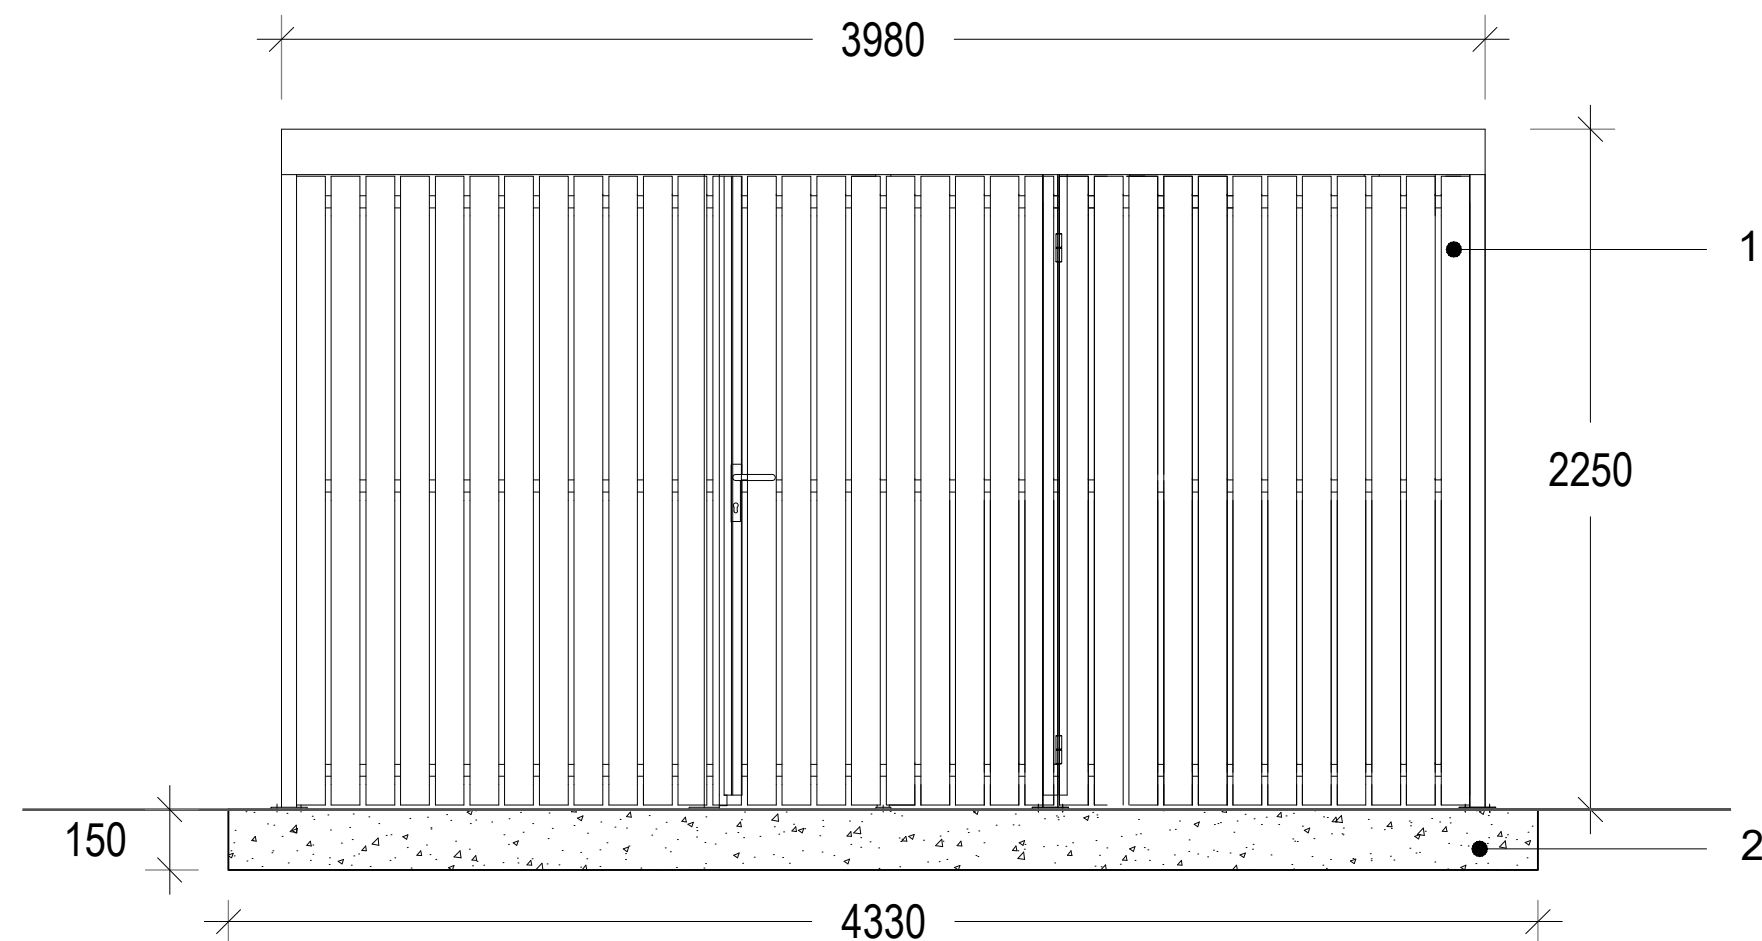

EXTERNAL STORE
Scale 1:50



1. Falco FalcoLok bin store (or similar approved), 2500 x 3980 x 2250mm height, with hardwood slats and galvanised steel frame. Bin store assembled to manufacturers instructions.
2. C30/PAV 1 concrete slab and sub base (to engineers detail) with lightly brushed finish. 1 layer of A393 mesh at top and bottom of slab with min 40mm cover. Bin store bolted to footings to manufacturers instructions.
3. Internal gully and associated connections to drainage engineers detail

NOTES

This drawing is Copyright and shall not be produced nor used for any other purpose without the written permission of the Landscape Architects.

Do not scale from this drawing.

The Contractor is responsible for checking all dimensions on site and report any discrepancies, errors or omissions to the Landscape Architects immediately.

The Contractor shall ensure that all goods, materials and workmanship conform with current British Agreement Certificates, British Standards and Building Regulations, and ensure that all works are executed in full compliance with all current Codes of Practice and Regulations in respect of Health & Safety.

B	29-08-24	JP	Notes amended. Title block dwg no amended	JP
A	21-05-24	MS	Detail amended following Structural Engineers comments	JP

Rev	Date	By	Description	Ckd
-----	------	----	-------------	-----



Drawing Status		
For Planning		
Project:		
Mount Noddy Park		
Drawing Title:		
Technical Details - External Store [ES1]		
Client:		
Mid Sussex District Council		
Scale:	Job No.:	
as shown @ A2	23-740	
Date:	Drawing No.:	
14.06.23	740-355	