



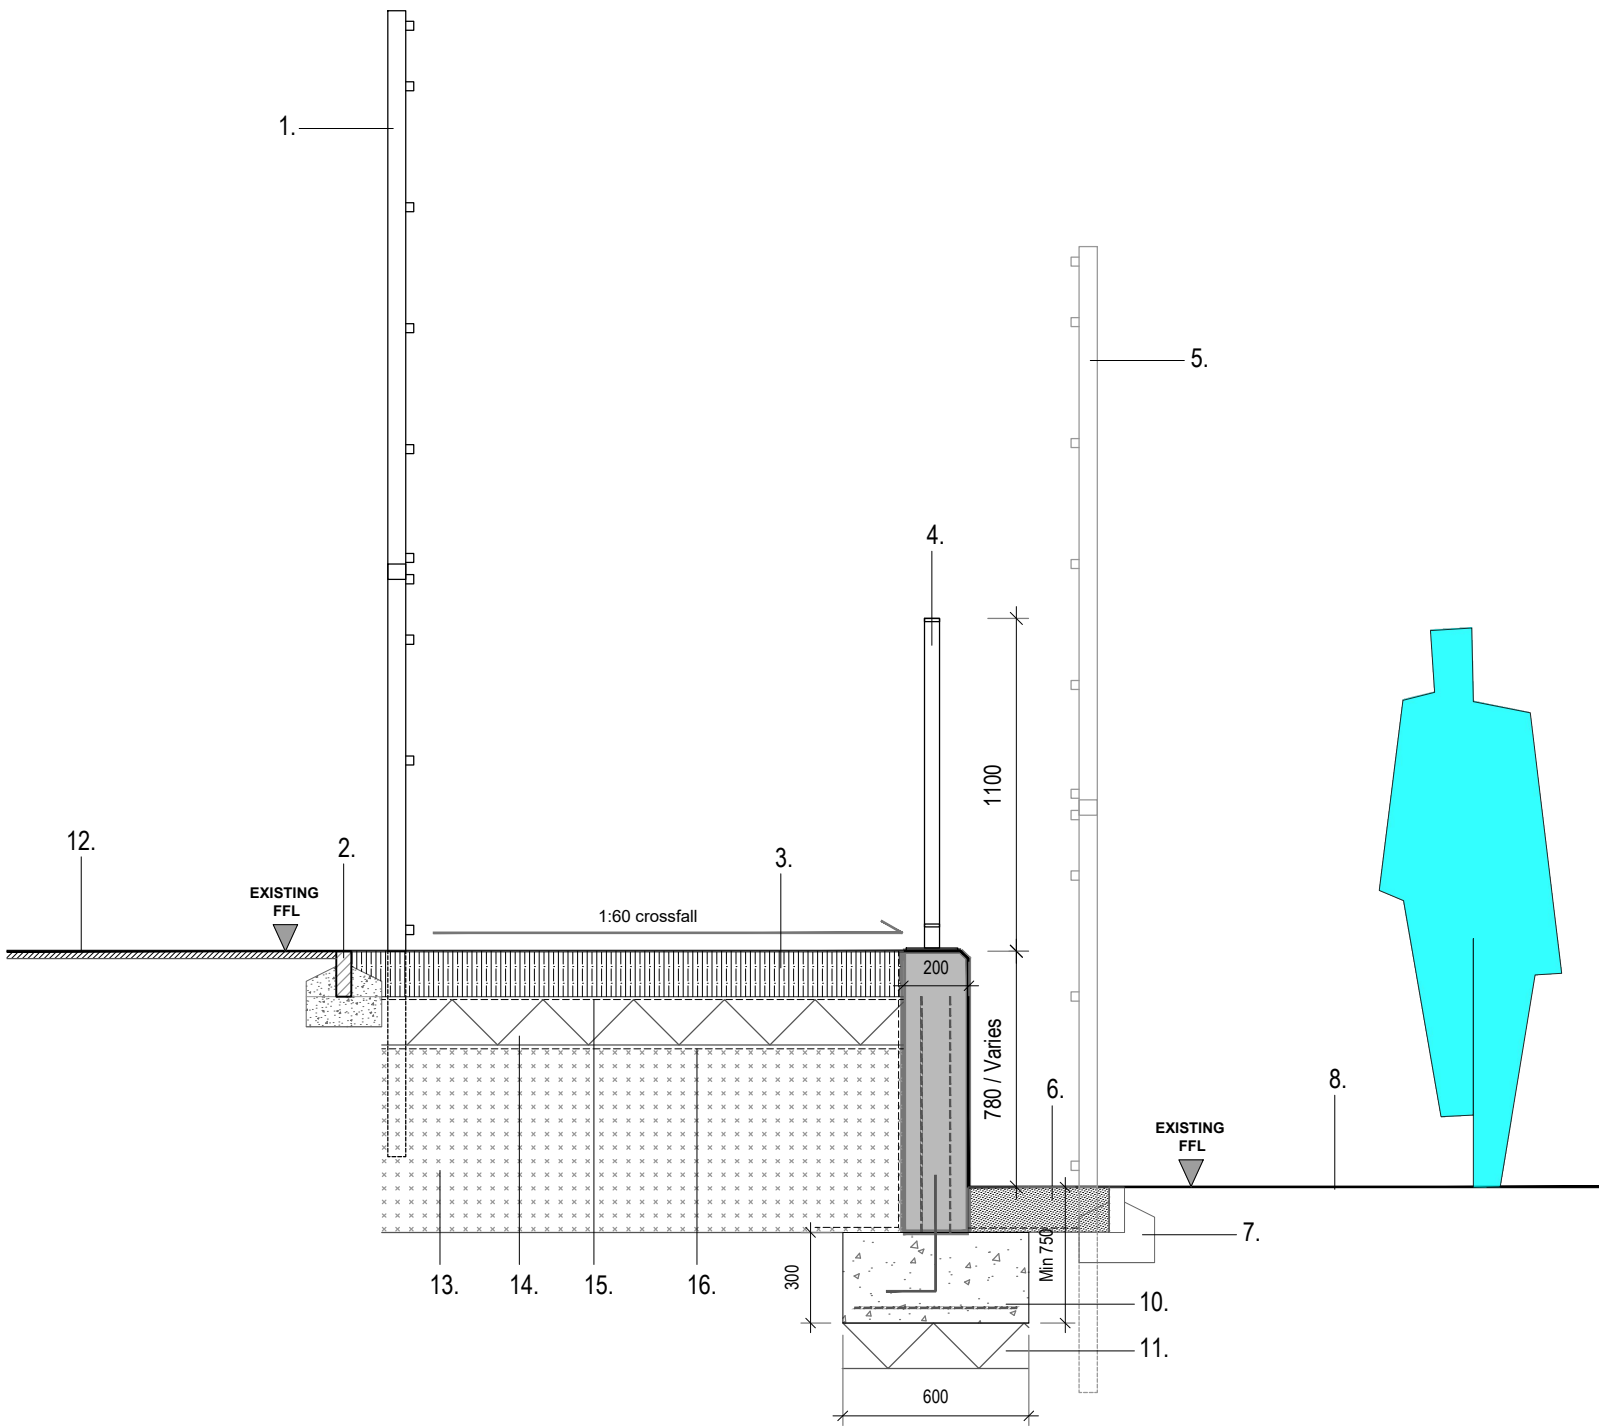


WALL 'W1'
SCALE 1:25 (TYPICAL DETAIL)

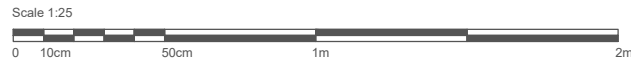

1. Proposed 3.0m tall weld mesh MUGA fencing
2. Propsoed PCC edging 'E3'
3. Proposed C30 / PAV 1 concrete surface 150mm deep with 'lightly brushed' finished. 2 layers of A393 steel reinforcement mesh to BS 4483 strength grade B500a min cover 40mm and lap 350mm and dowels (to engineers detail)
4. Proposed 1.1m tall flat bar fencing 'F1' resin fixed to concrete wall (to engineers detail)
5. Existing MUGA fencing to be retained. Existing mesh panels to be carefully removed

to allow works to new wall. Refix and make good panels after works

6. Proposed 150mm depth of 25mm washed round gravel above non-woven geotextile
7. Existing edging to MUGA to be retained & protected during works
8. Existing MUGA surfacing recently renewed to be protected during works. Make good any damage.
9. 200mm thick RC wall stem reinforced with A193 mesh front and rear. H12 starter bars in pairs to base all to engineers details with smooth fair finish.
10. 600 x 300mm concrete foundation with A193 mesh to base, min 40mm cover (to engineers detail). All foundations to be set a minimum of 750mm into ground. Ground to be competent and consist of undisturbed material

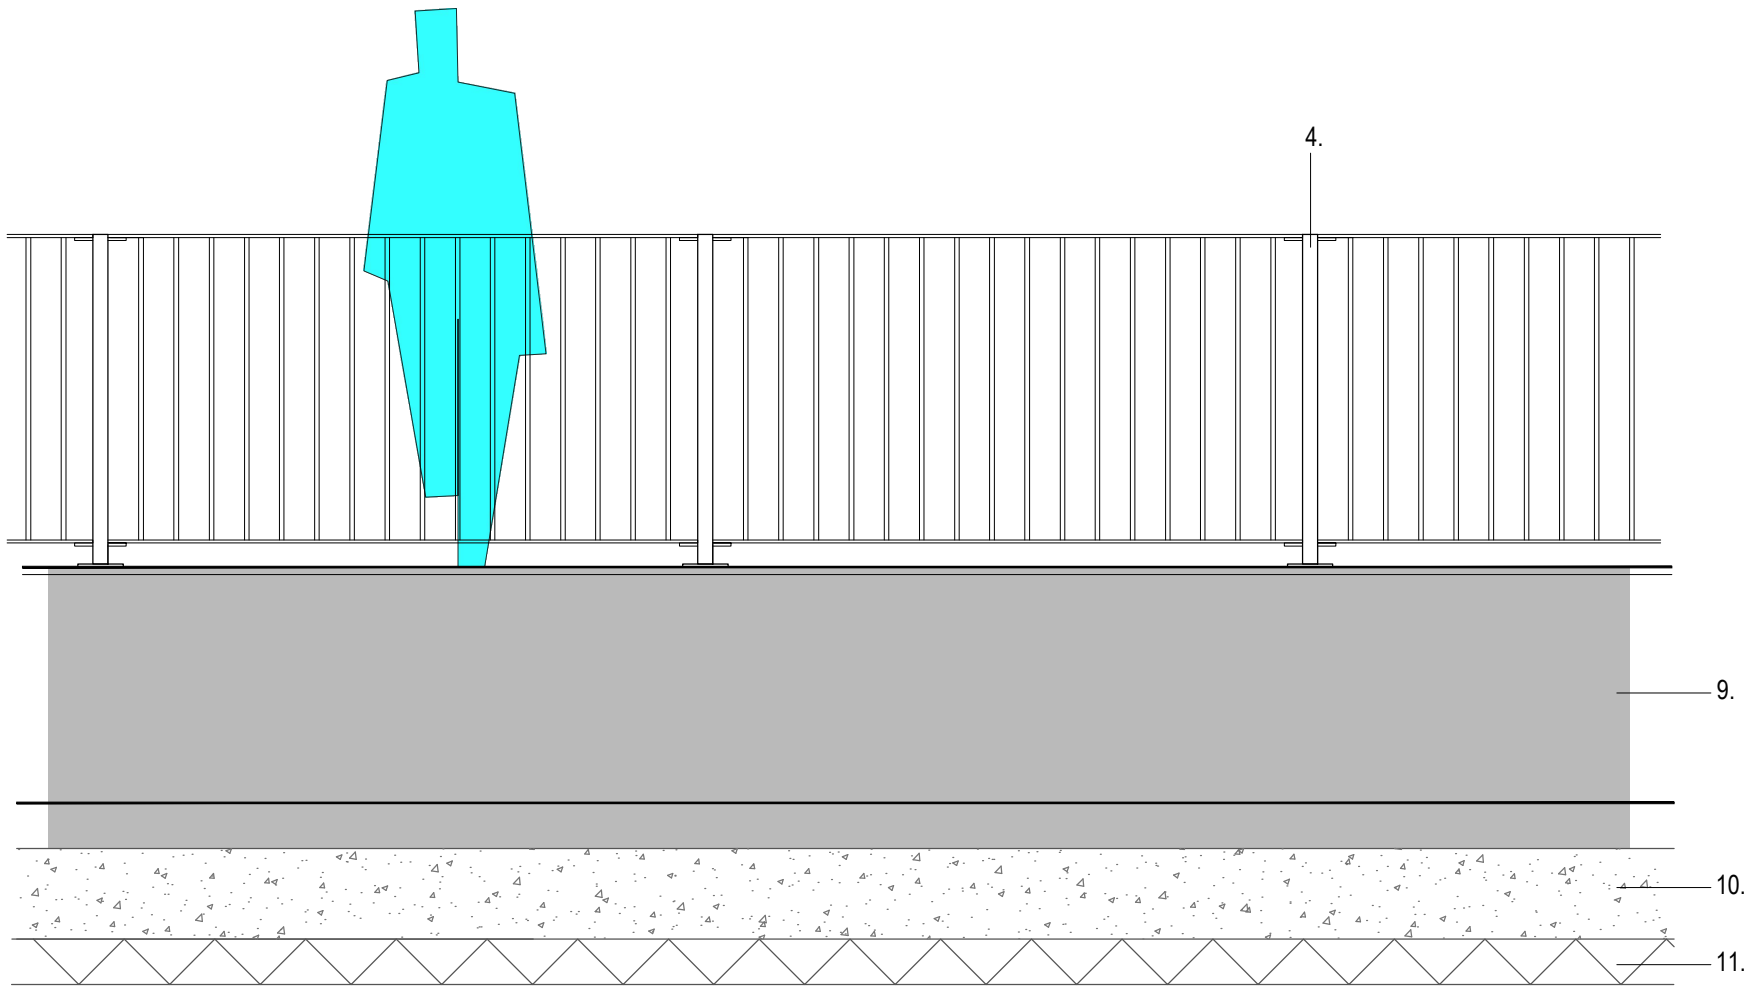

WALL 'W1'
SCALE 1:25 (TYPICAL DETAIL)

NOTES

This drawing is Copyright and shall not be produced nor used for any other purpose without the written permission of the Landscape Architects.

Do not scale from this drawing.

The Contractor is responsible for checking all dimensions on site and report any discrepancies, errors or omissions to the Landscape Architects immediately.

The Contractor shall ensure that all goods, materials and workmanship conform with current British Agreement Certificates, British Standards and Building Regulations, and ensure that all works are executed in full compliance with all current Codes of Practice and Regulations in respect of Health & Safety.

Rev	Date	By	Description	Ckd
A	21-05-24	MS	Detail amended following Structural Engineers comments	JP



Drawing Status	For Plannnig	N
Project:	Mount Noddy Park	
Drawing Title:	Technical Details - Wall [W1]	
Client:	Mid Sussex District Council	
Scale:	as shown @ A3	Job No.: 23-740
Date:	14.06.23	Drawing No.: 739-358