


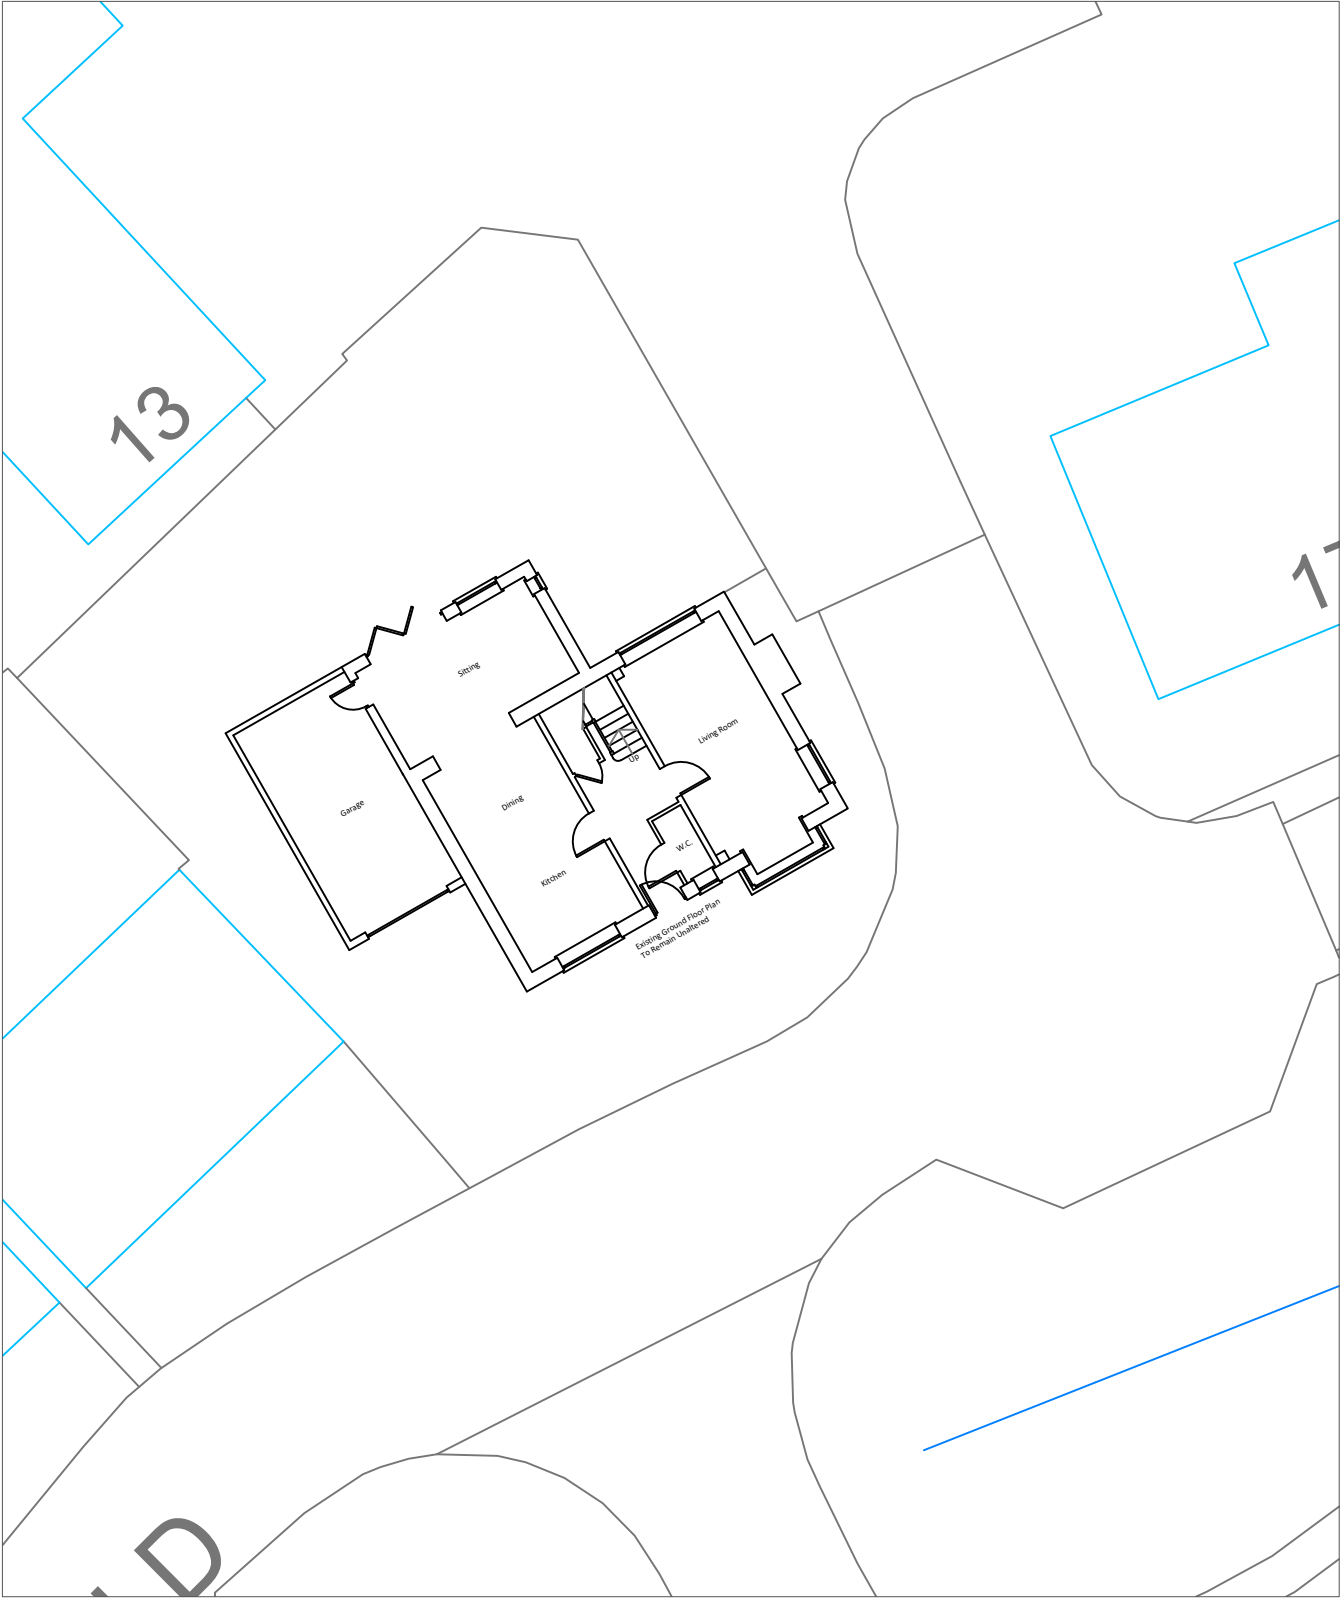

Existing Block Plan



Proposed Block Plan





Mount View
Tattenham Crescent
Epsom
KT18 5NU

T 07402981208
E jack@commercialdrawing.com
W www.commercialdrawing.com

Drawing Title
Existing & Proposed Block Plan

Project
11 Barnfield Balcombe RH17 6FW

Client
Mr & Mrs Carr

Scale @ A3	Issue Date	Drawn By
1:100	22/01/2026	JT
Job No.	Drawing No.	Revision
BAR/2026	010	

Notes
Contractors should not scale or use the dimensions shown on this drawing. Any dimensions should be verified from the contractors own measurements taken on site before any the manufacture or installation of any materials. This drawing is the property of CDS Ltd. it should not be copied or issued without their consent.