

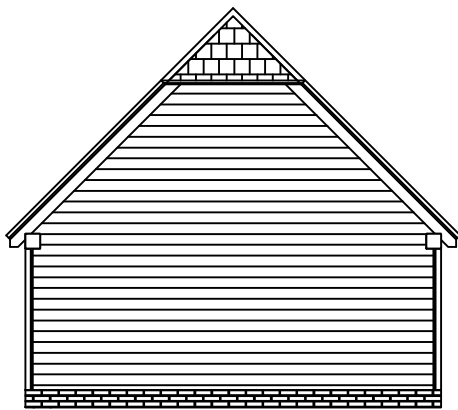


TRADE OAK


Client Jonathan Simon Walker			
Site Old Selsfield Selsfield Road Turners Hill West Sussex RH10 4PP			
Title 4 Bay Garage			
Scale 1:100 @ A3	Date 13/01/26	Drawn BA	Checked BA
Project No 36225	Drawing No 36225		Rev -

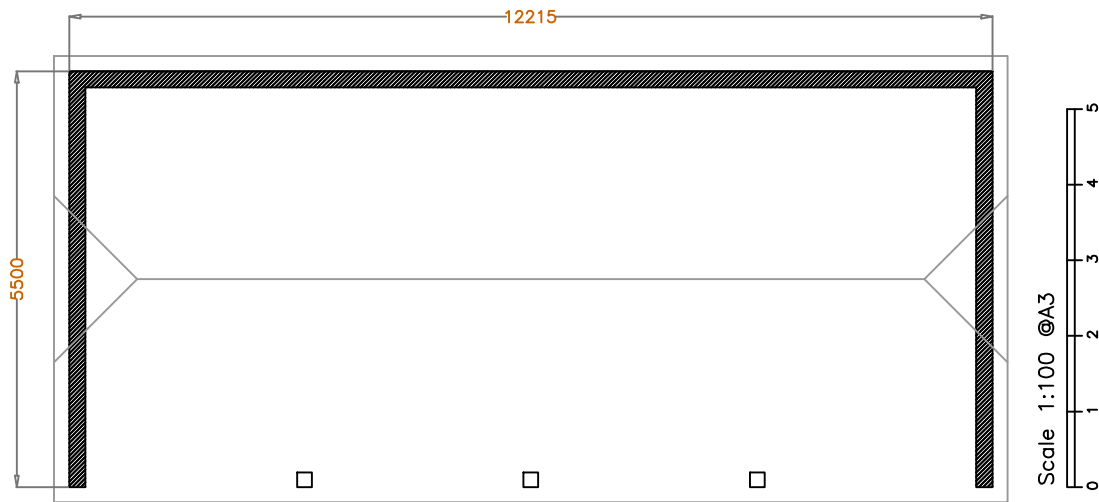


Left side

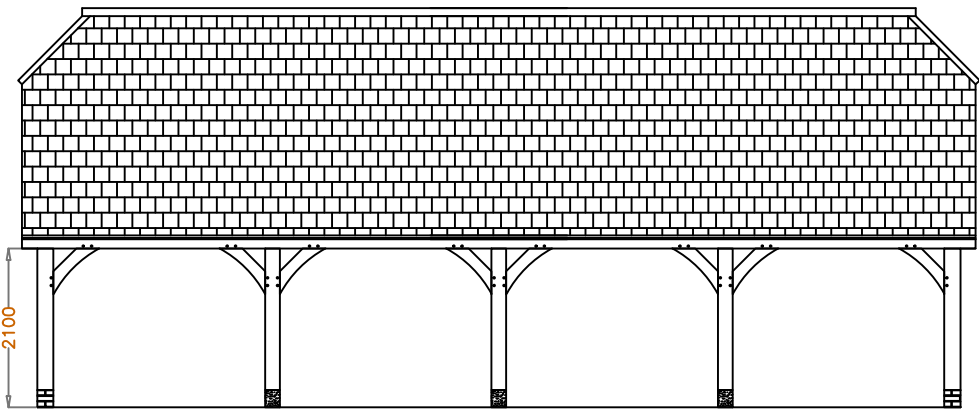

Front

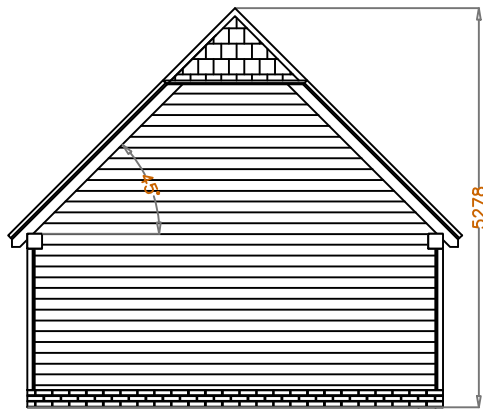

Right Side

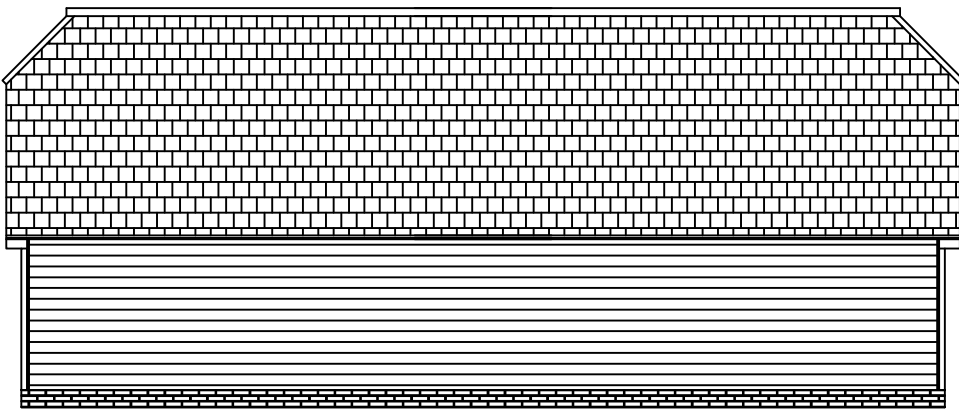

Back