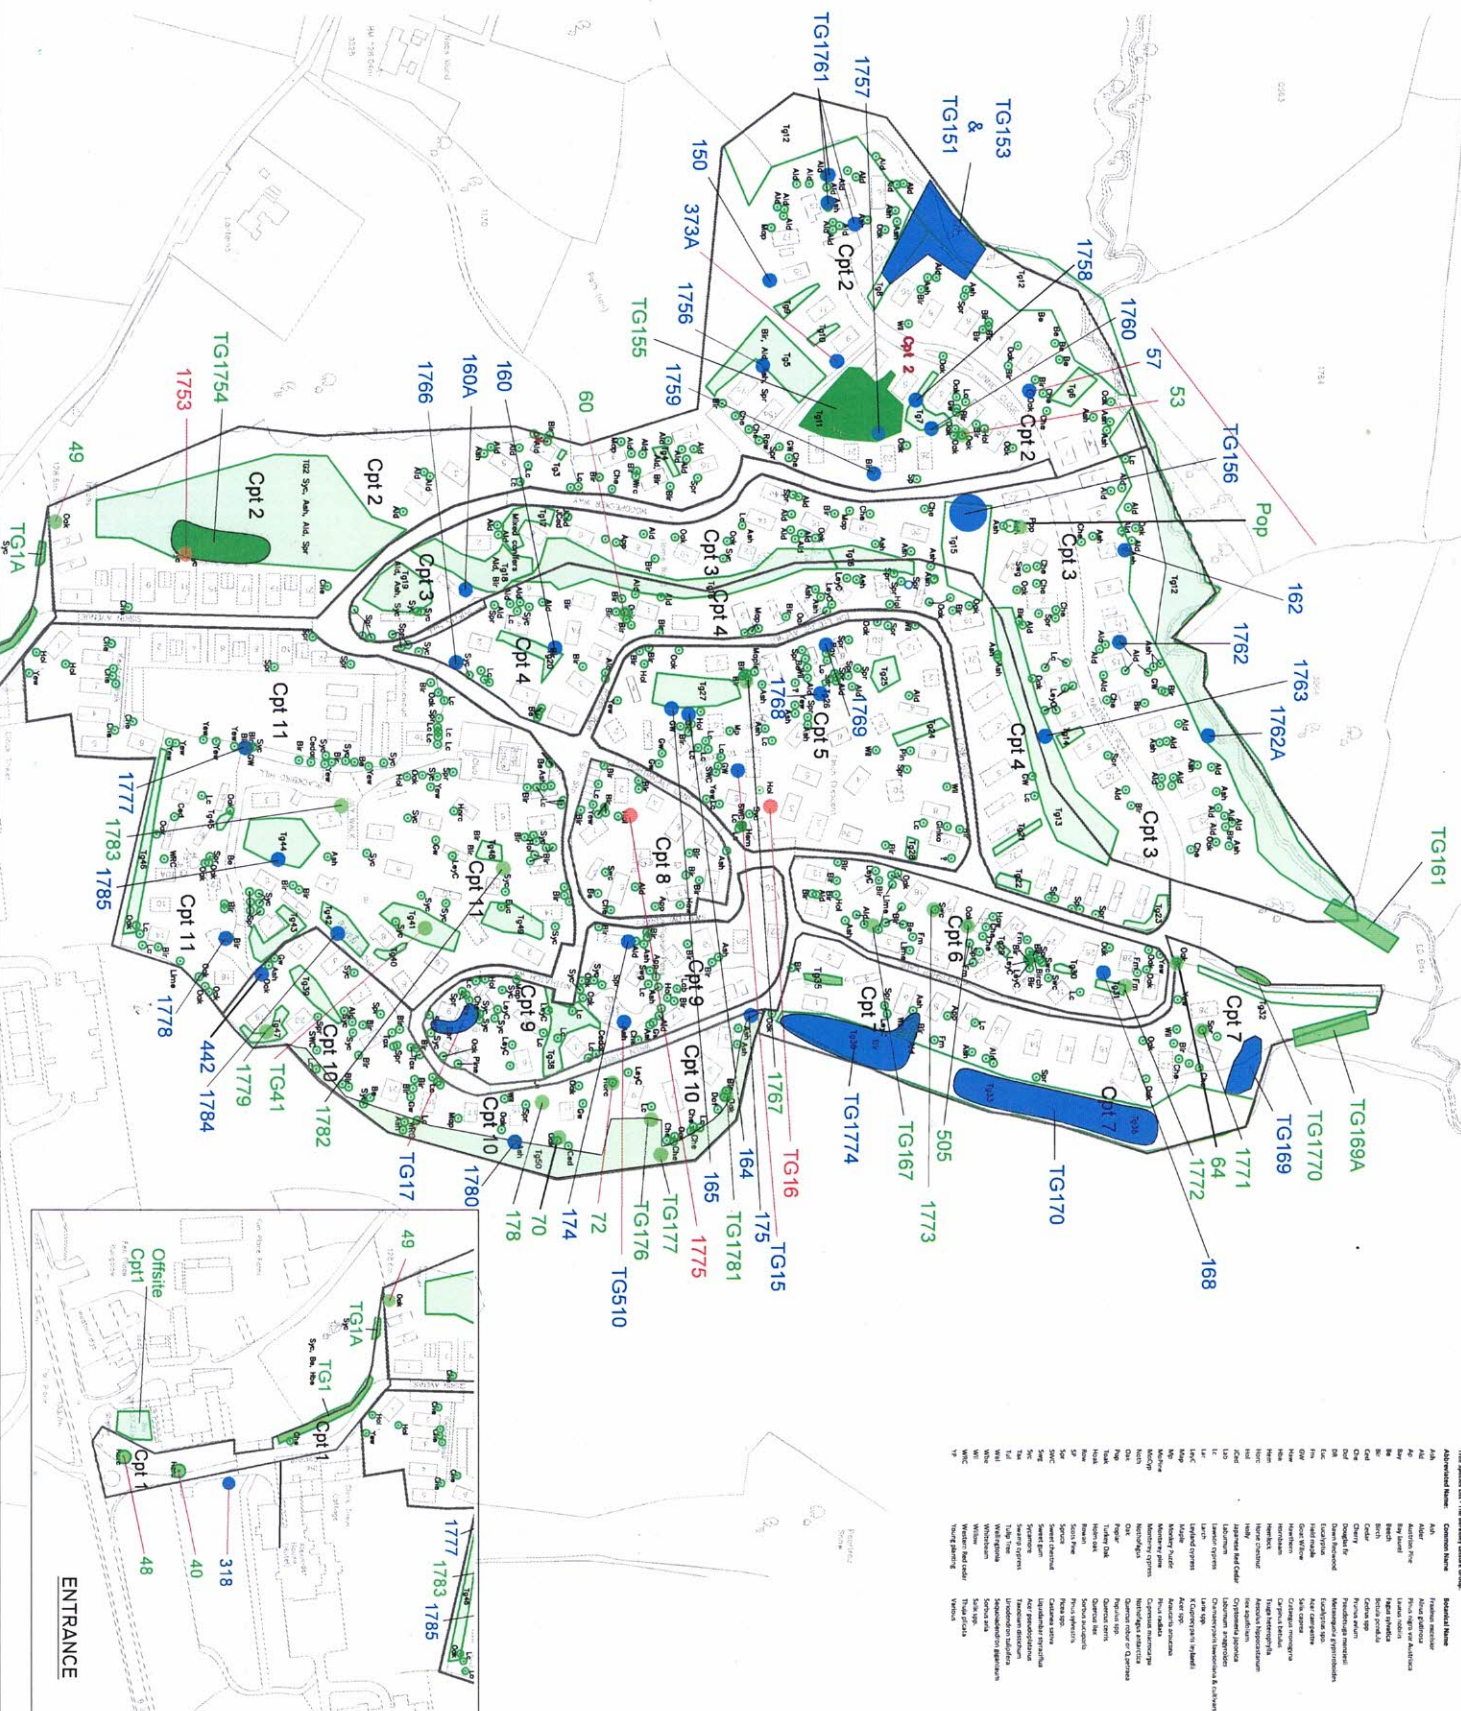


[illegible]

EXPLANATORY NOTES

INDIVIDUAL TREES HAVE BEEN NUMBERED WITH A SMALL METAL TREE TAG, WHERE THEY POSSE A SIGNIFICANT RISK OR REQUIRE MONITOR FOR FURTHER INVESTIGATION.

COMPONENT DESIGNATION IS USED FOR SUBORDINATING LARGE GROUPS OR WOODLANDS.

ALL DIMENSIONS ARE IN FEET UNLESS OTHERWISE STATED.
ALL DRAWINGS ARE SUBJECT TO COPYRIGHT.
NO DIMENSIONS ARE TO BE SCALED FROM THIS DRAWING.

TREE IDENTIFICATION

E.G. A1, A2 : SURVEY AREA NO.
E.G. CPT1, CPT2 : COMPARTMENT NUMBER.

TARGET ASSIGNMENT HAS BEEN BROADLY ASSESSED ON SITE USING THE FIELD CALCULATOR IN ACCORDANCE WITH METH000.00V DETAILED IN THE MASTER REPORT. THE TARGET ASSIGNMENT HAS BEEN REFINED WHERE THE RISK OF HARM EXCEEDS 1/50,000.

ASPECT
TREE CONSULTANCY

Unit F, Kach Business Park,
Pottery Road, Bovey Tracey, Devon TQ13 9TZ
01364 644872

www.fresh-aspect.com
info@fresh-aspect.com

Client:	Berkeley Leisure Group
Project:	Turners Hill Park

Title: Tree Risk Assessment Plan

Date: 26.08.25 Scale: NTS

Drawn: JT	Checked: JT
-----------	-------------

Plan Ref. 03459 005 Rev. 2024