



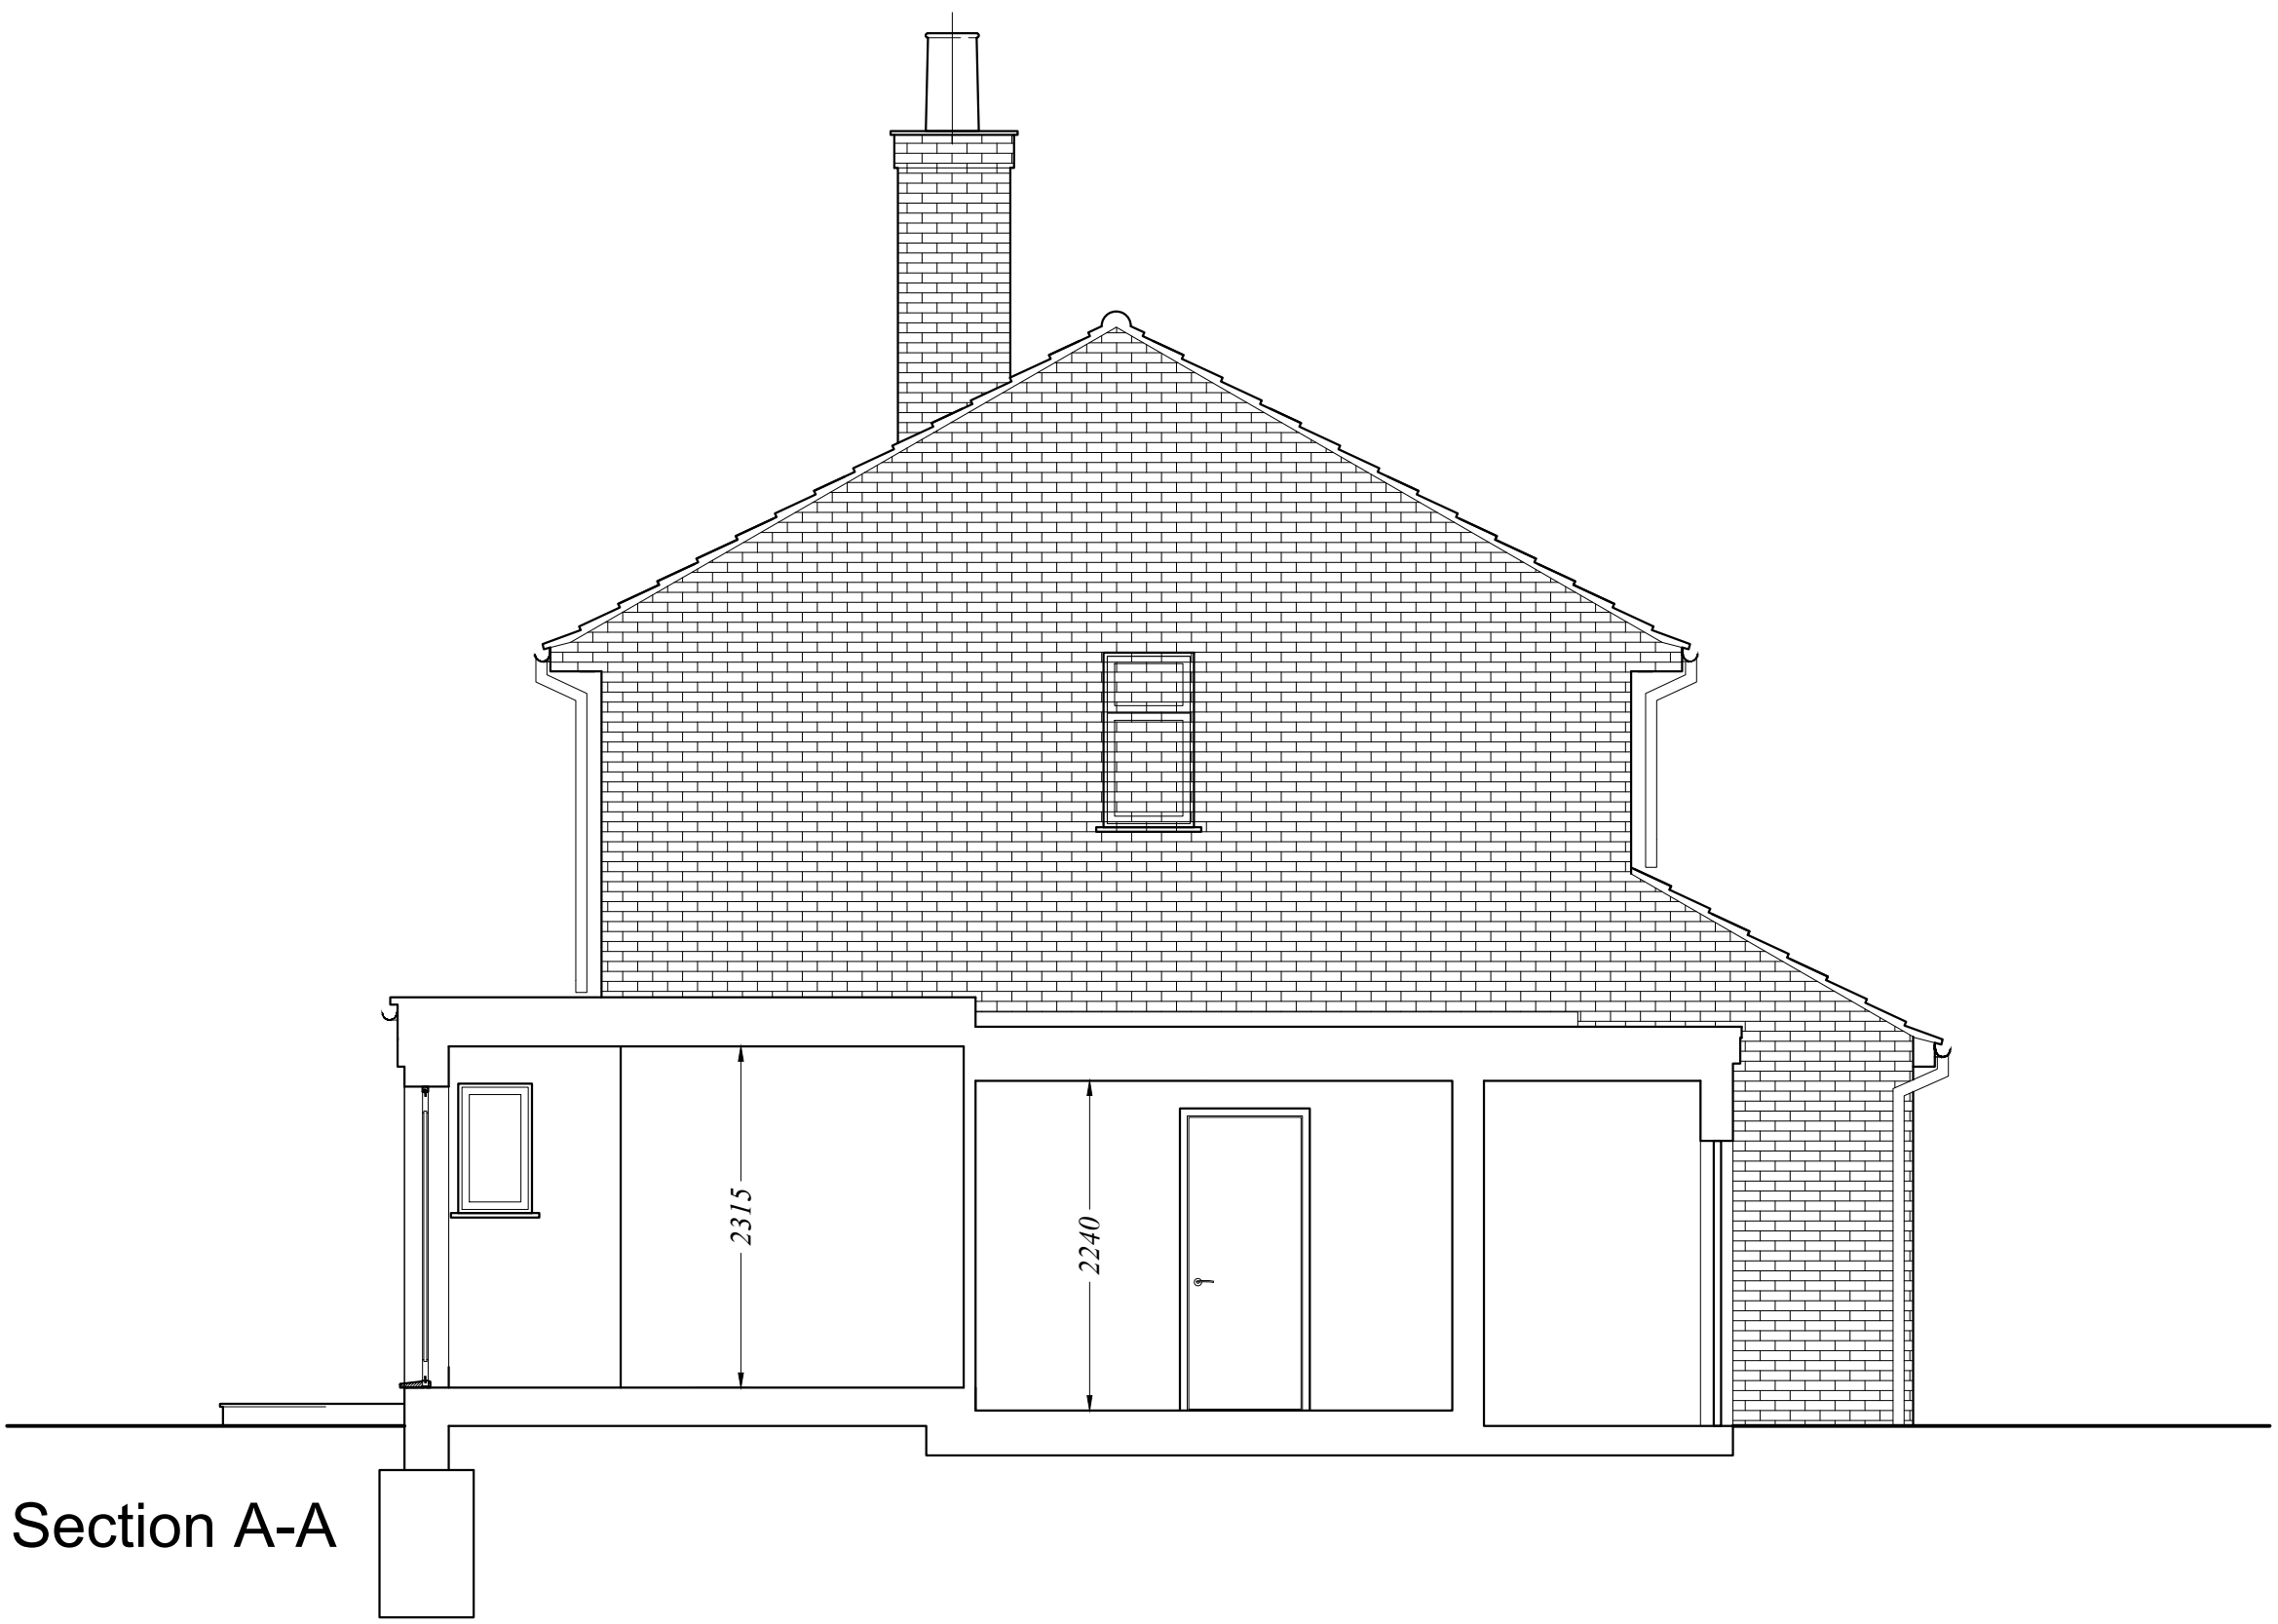

Section A-A

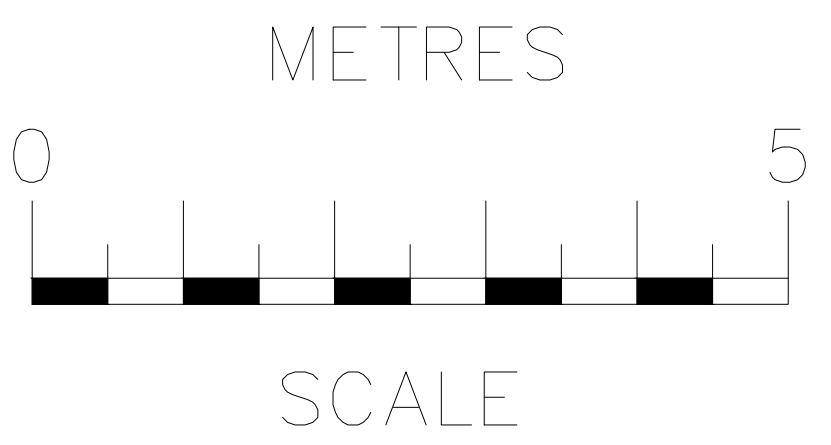

| rev   | date              | description      |                             |
|---|-------------------|------------------|-----------------------------|
| RB Design<br>Corner Cottage, The Limes, Felbridge, East Grinstead, RH19 2QY<br>Tel: 01342 523 766 Mob 07988 998 928 e-mail: info@rossbouditchdesign.co.uk |                   |                  |                             |
| project<br>19 Austen Close<br>EAST GRINSTEAD RH19 1RZ   | drawing<br>WORKS  | date<br>14.07.25 | job no                      |
| client<br>Mr. C Searle   | SECTIONS EXISTING | scale to<br>1:50 | drawing no<br>PLN 03<br>rev |