




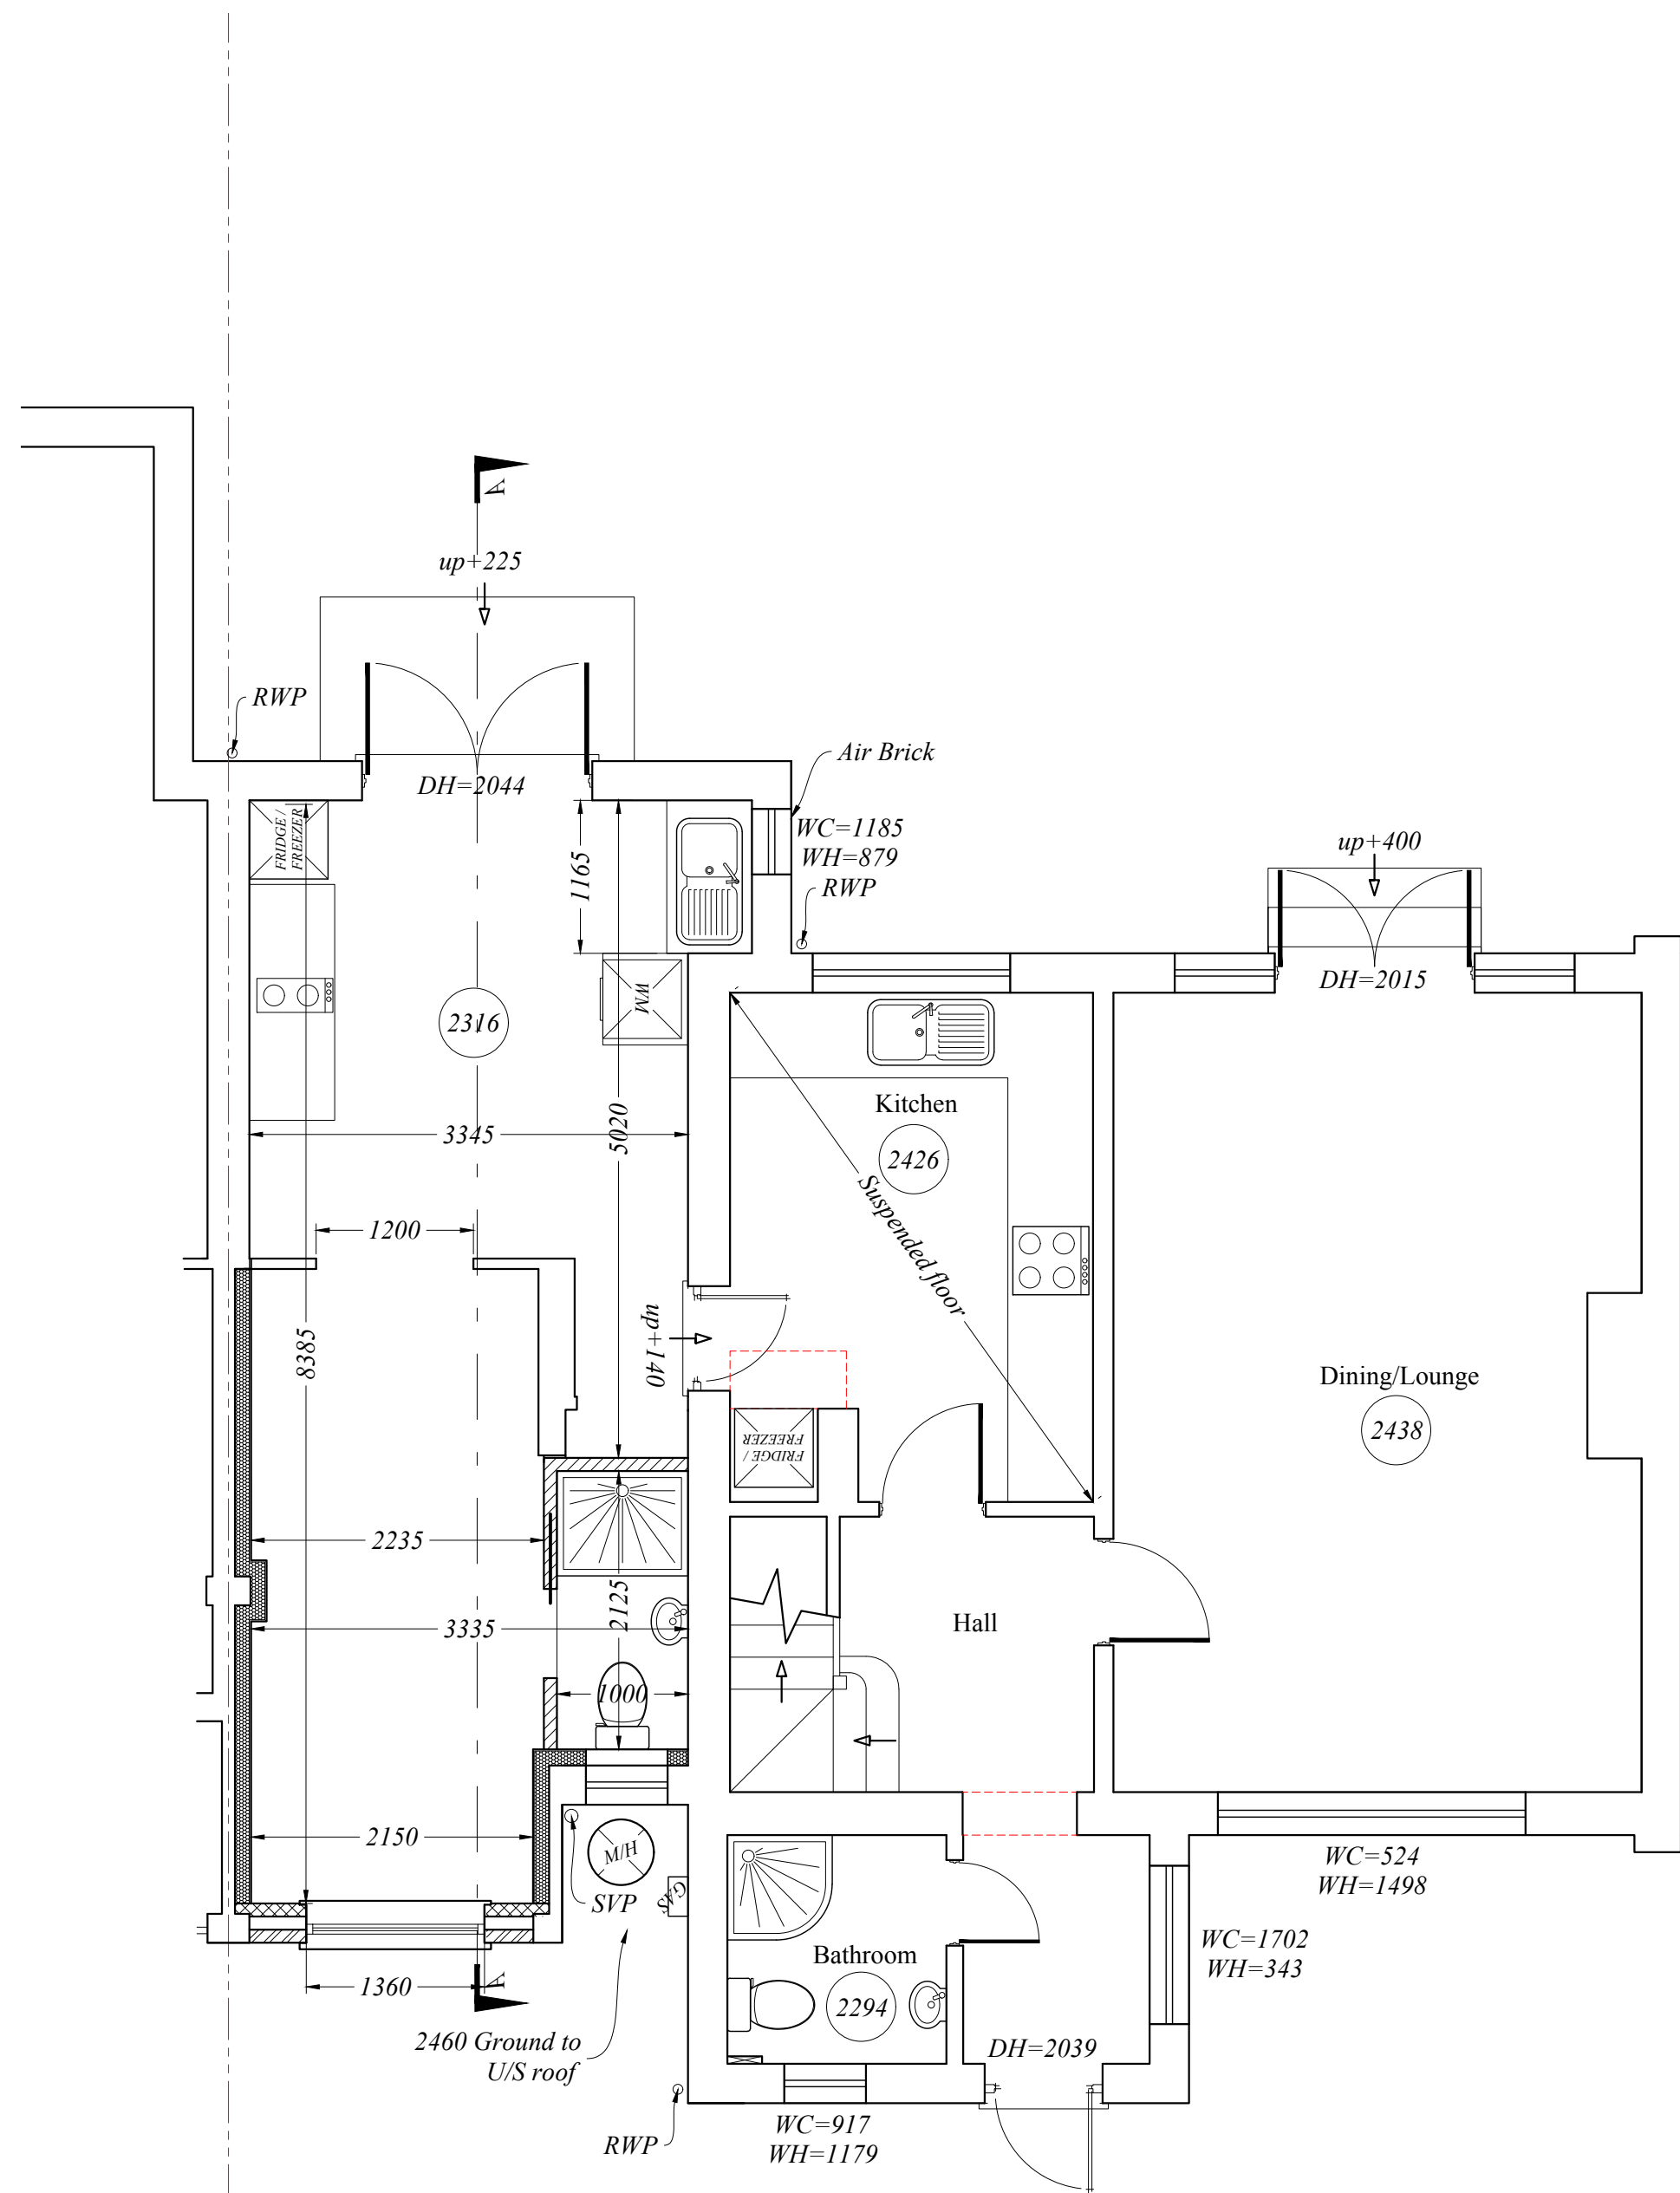

Ground Floor Plan

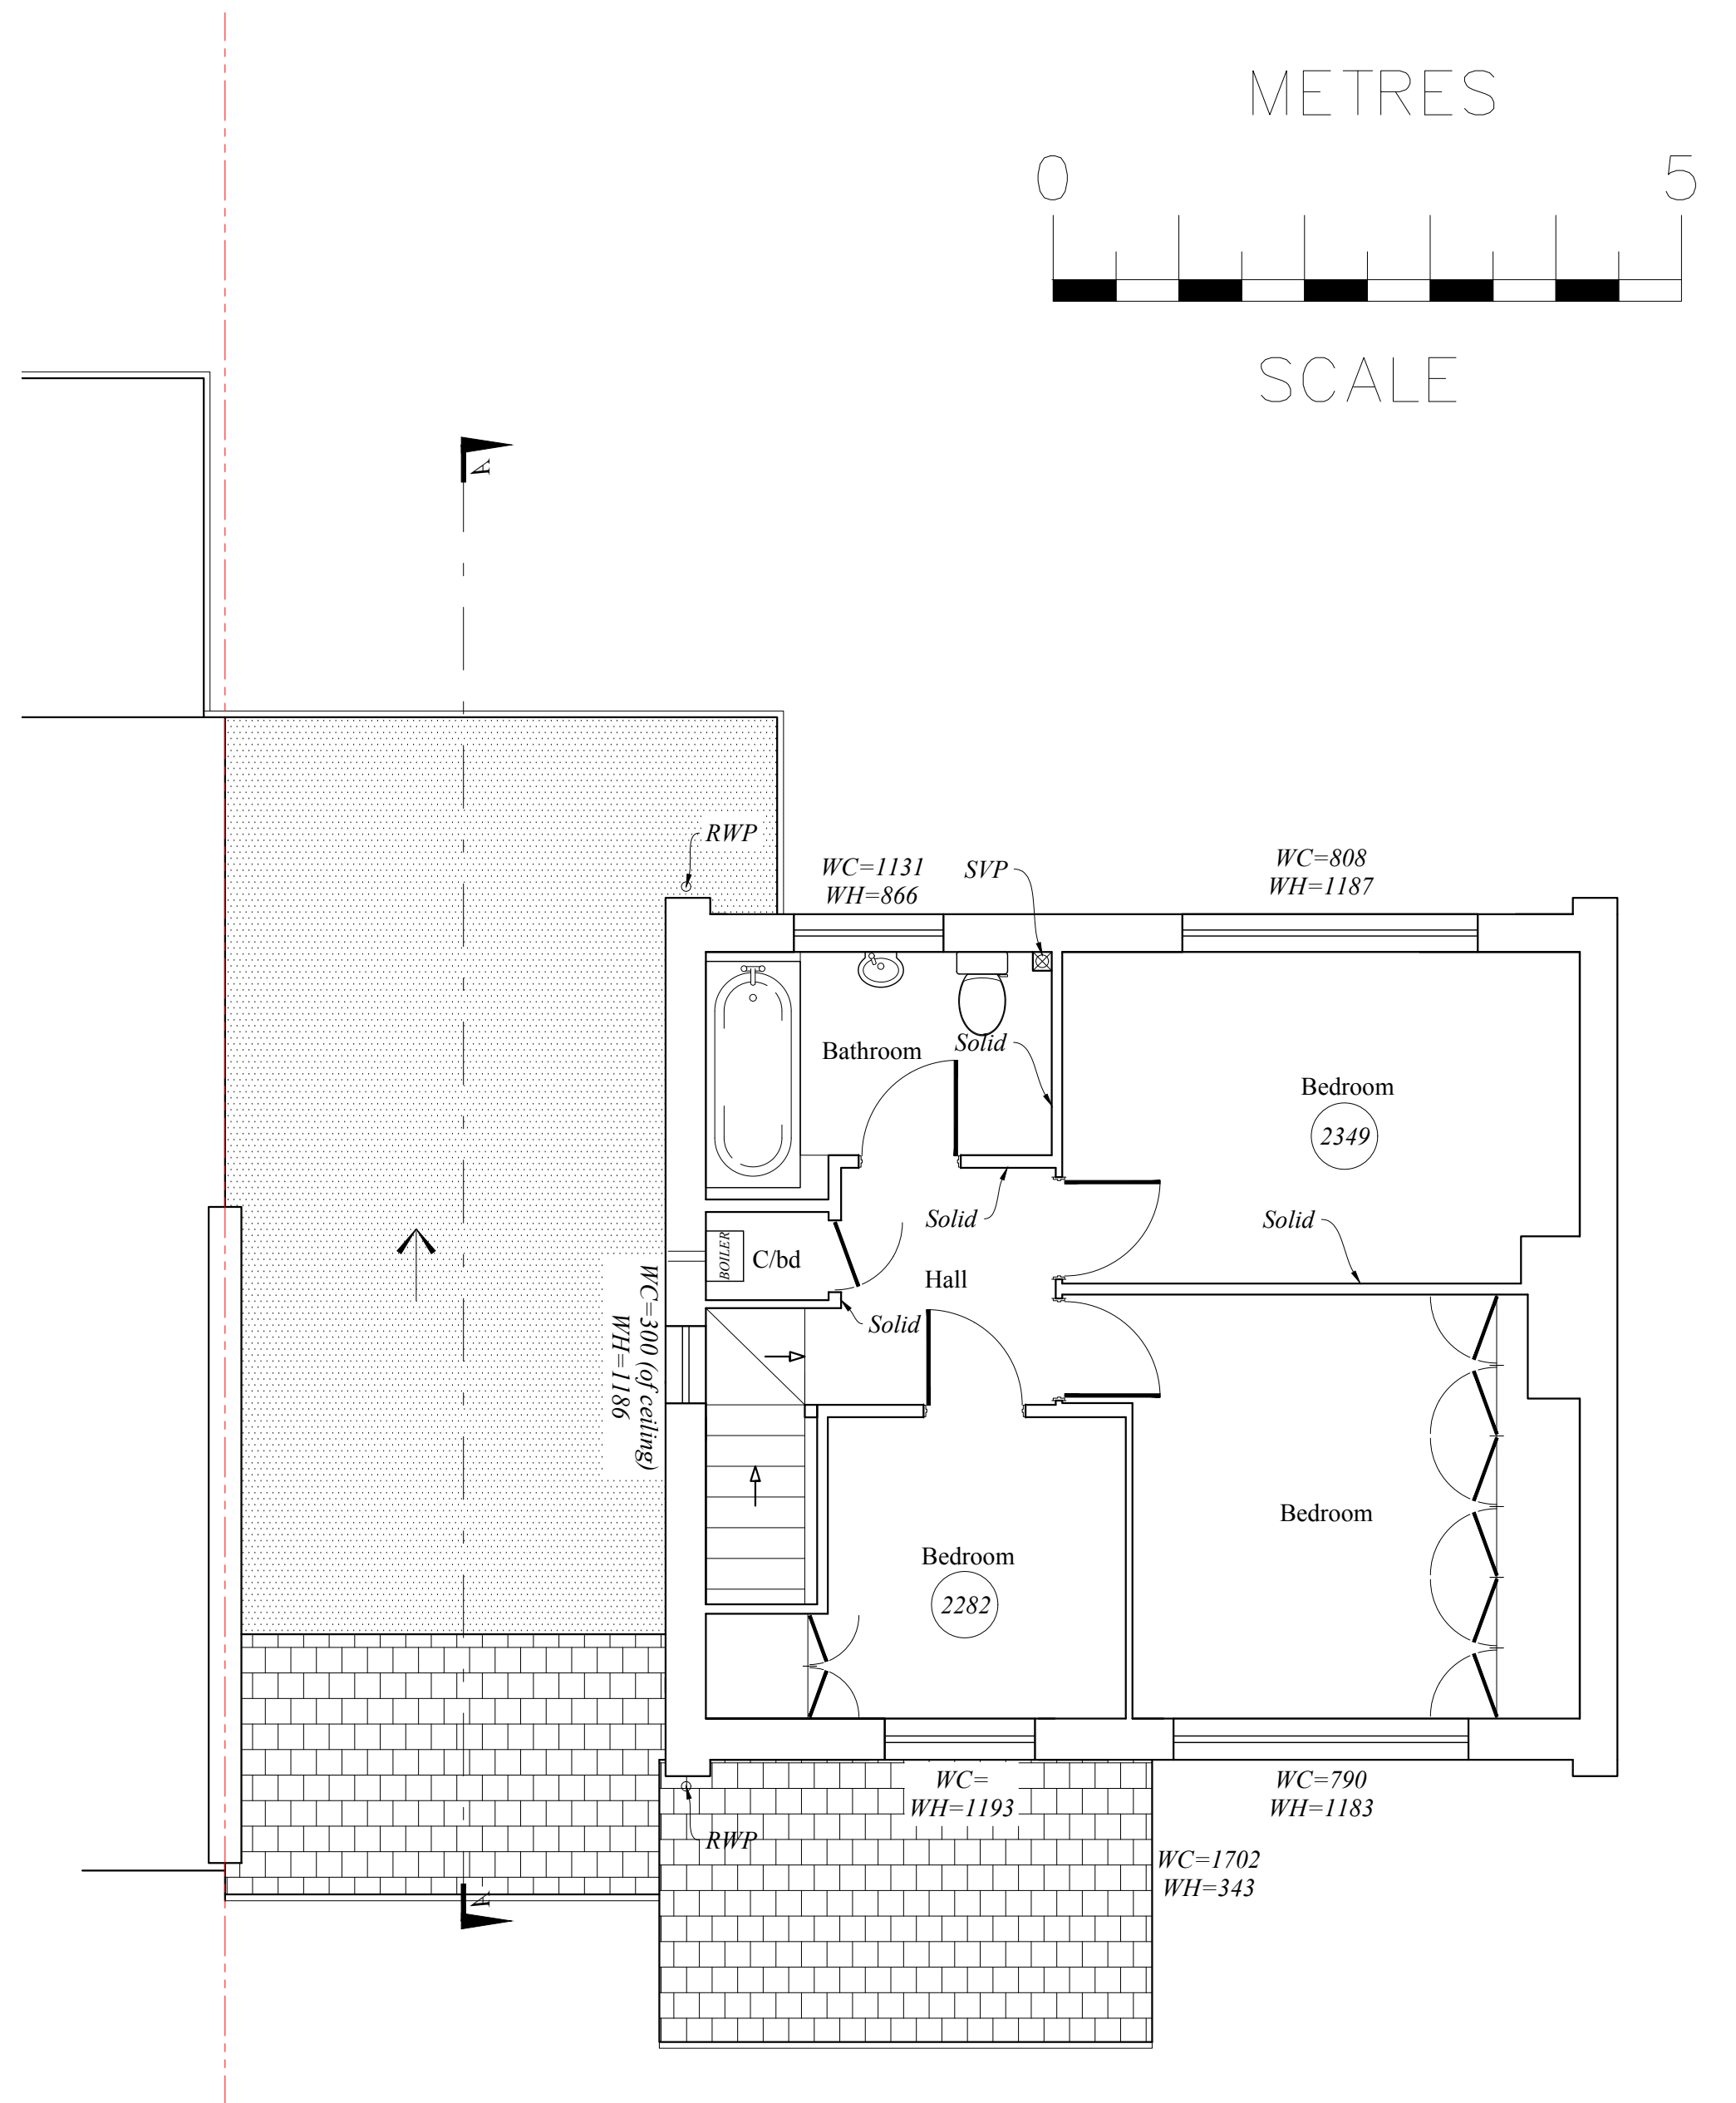

First Floor Plan

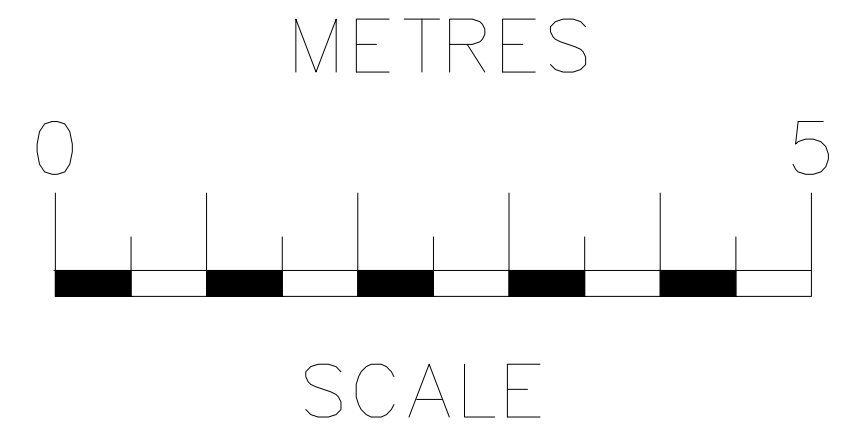

rev	date	description	
RB Design Corner Cottage, The Limes, Folkestone, East Grinstead, RH19 2QY Tel: 01342 523 766 Mob 07988 998 928 e-mail: info@rosshowditchdesign.co.uk			
project 19 Austen Close EAST GRINSTEAD RH19 1RZ client Mr. C Searle	drawing WORKS PLANS PROPOSED	date 14.07.25 scale @ 1:50	job no PLN 04