


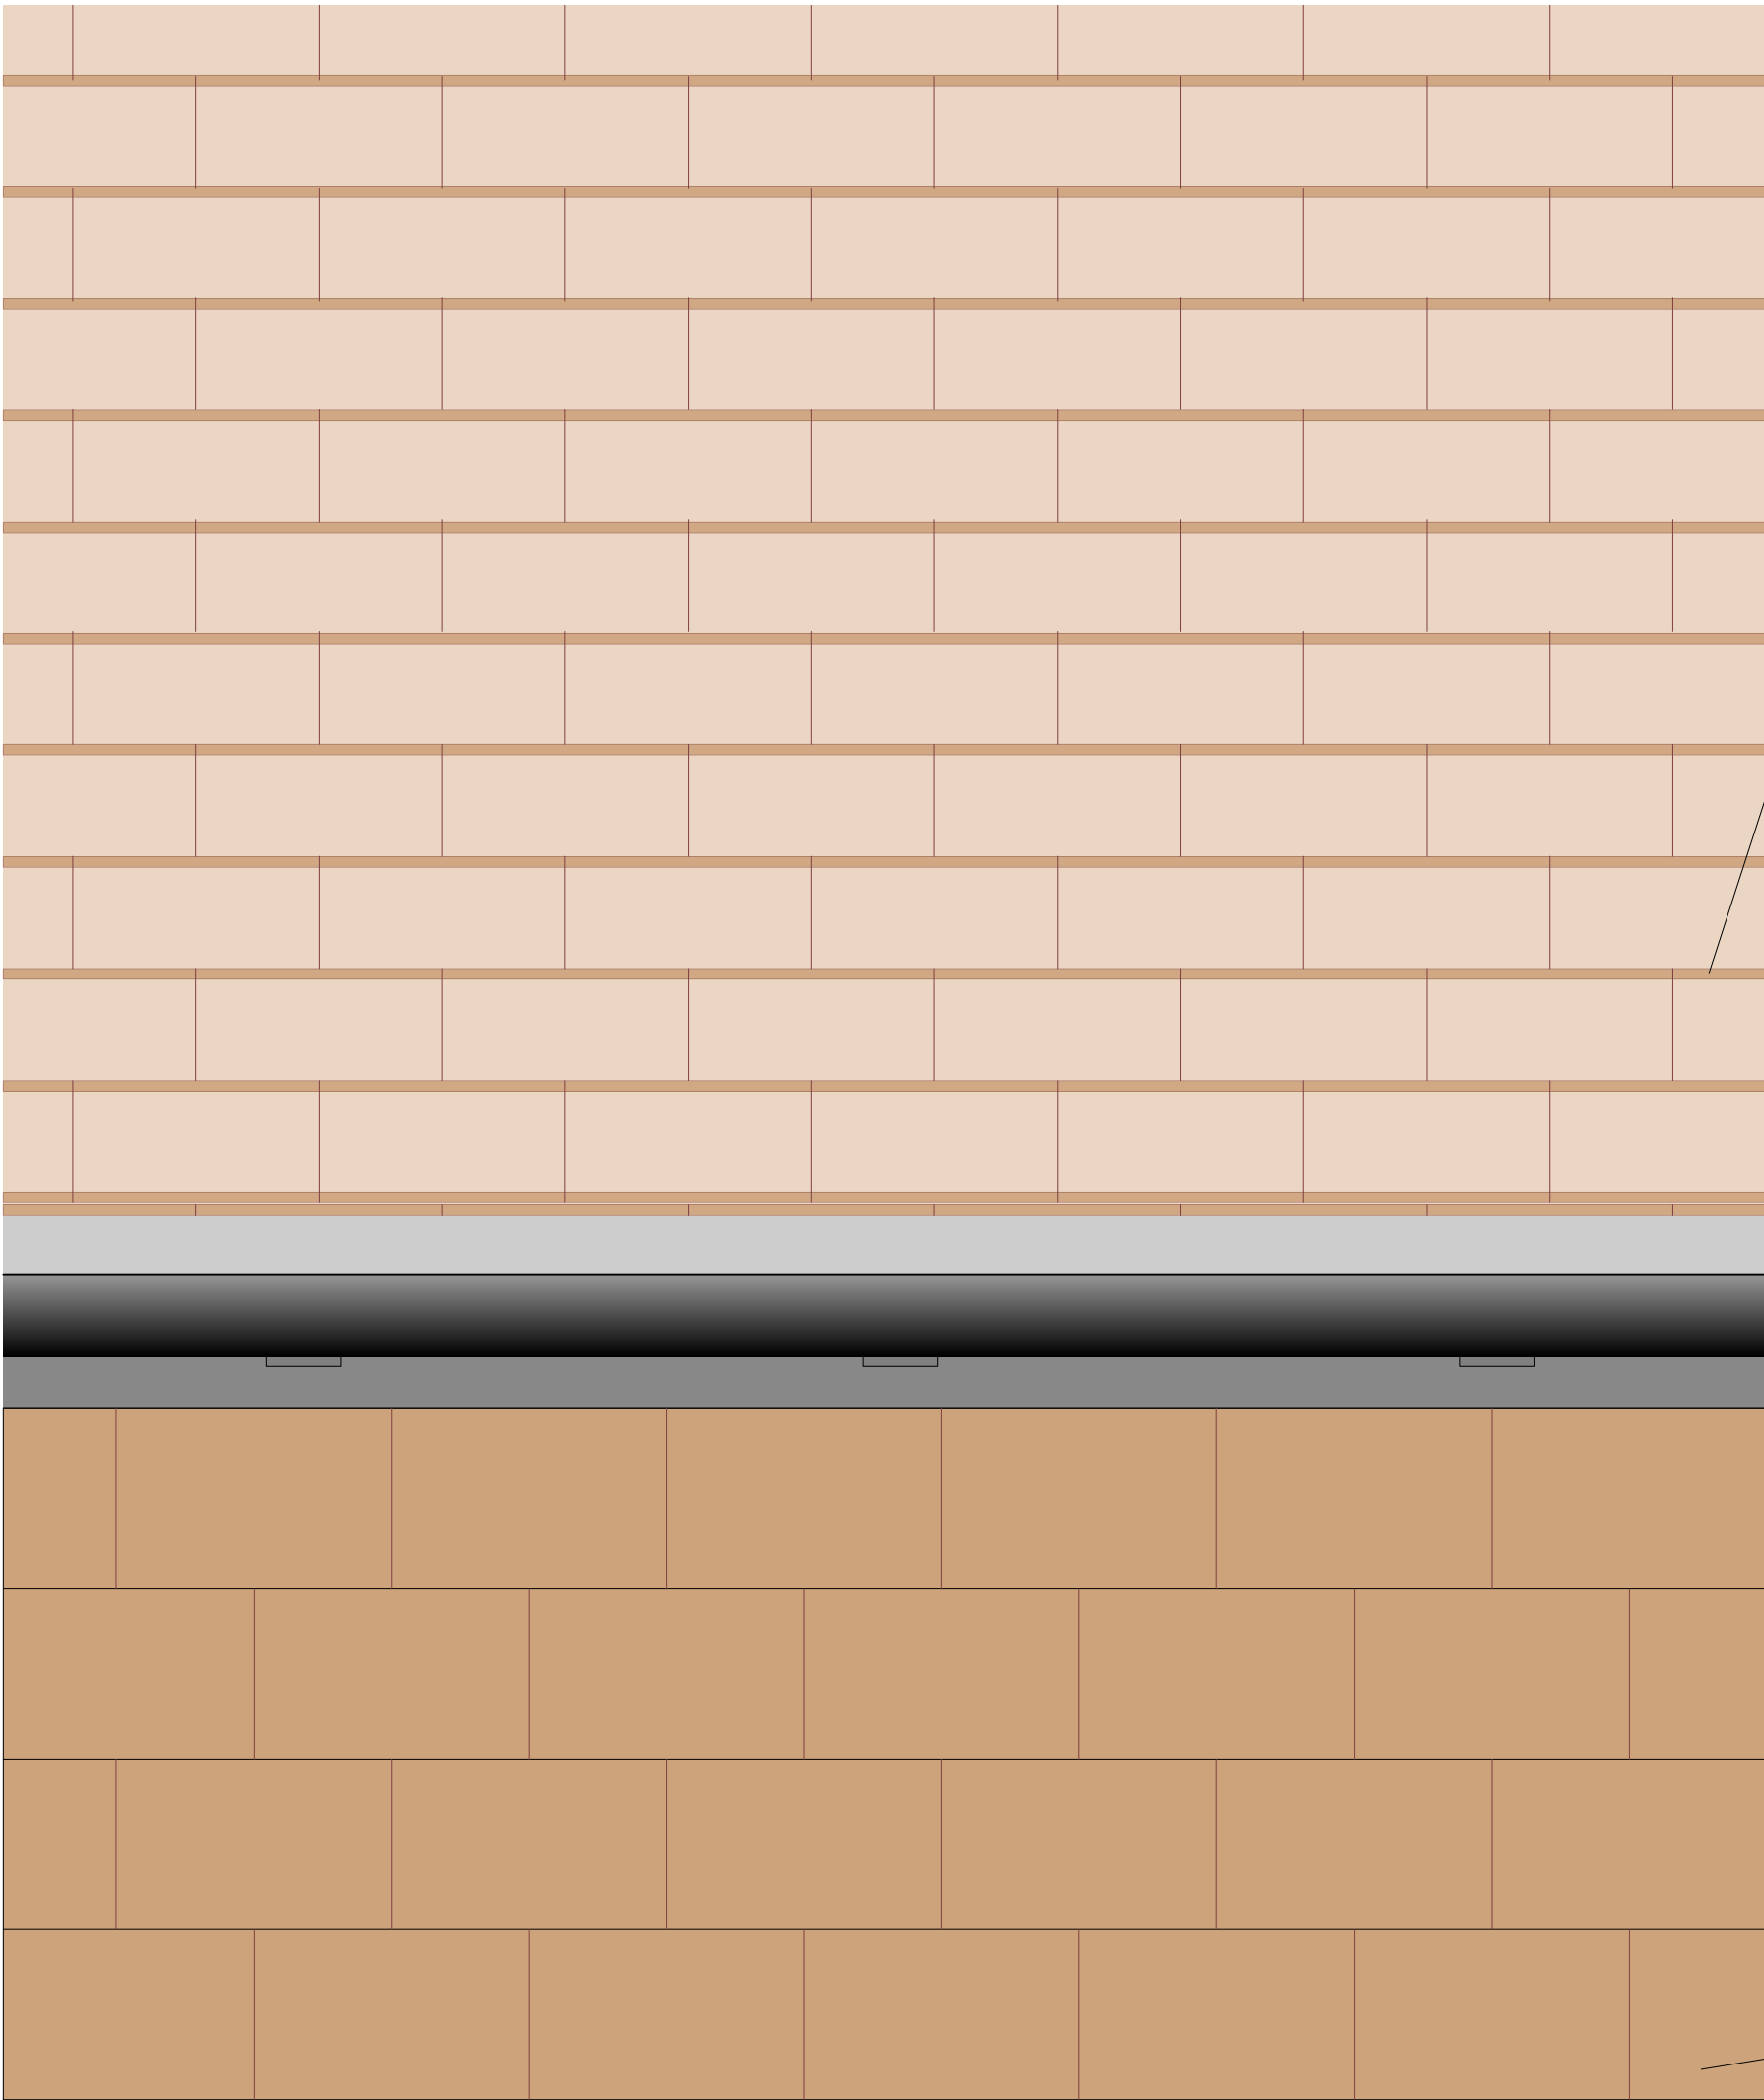

Proposed typical eaves elevation with wall tiles

Woburn hand made clay roof tiles
(Restoration - Dark Lavenham)

50 x 100 mm @ 400 cc

Cast Iron 4.5" in black
Half Round Gutter

Lead flashing fixed to face of tiling
batten and dressed 150mm min.
over top course tile

38 x 38mm counterbattens @ max. 600mm cc


38 x 25mm battens @ 114mm cc

Underlay

Woburn hand made clay wall tiles
(A blend of Old Sussex Red, Old Red &
Finchfield)



Proposed cross section showing typical eaves details
with wall tiles to match existing

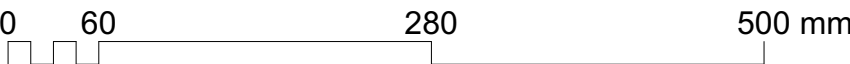

Do not scale from this drawing.
Contractor to take and check all dimensions on site before work commences.
Discrepancies to be reported to the architect.
Subcontractor to verify all dimensions on site before making a shop drawing or commencing manufacture.
© This drawing is copyright and must not be reproduced without permission.

Unit 14/2 Hillsdown Farm, Twyford Lane, Birch Grove, Sussex RH17 7DH
0208 123 7791 accounts@people.eu

P O P L E
A S S O C
I A T E S

HENFIELD PLACE
for: Tom & Ellen Robinson

Drawing : Proposed Eaves Details 2
Scale: 1 : 5 @ A2
Date: Dec 2024

Dwg No: 254/202A