



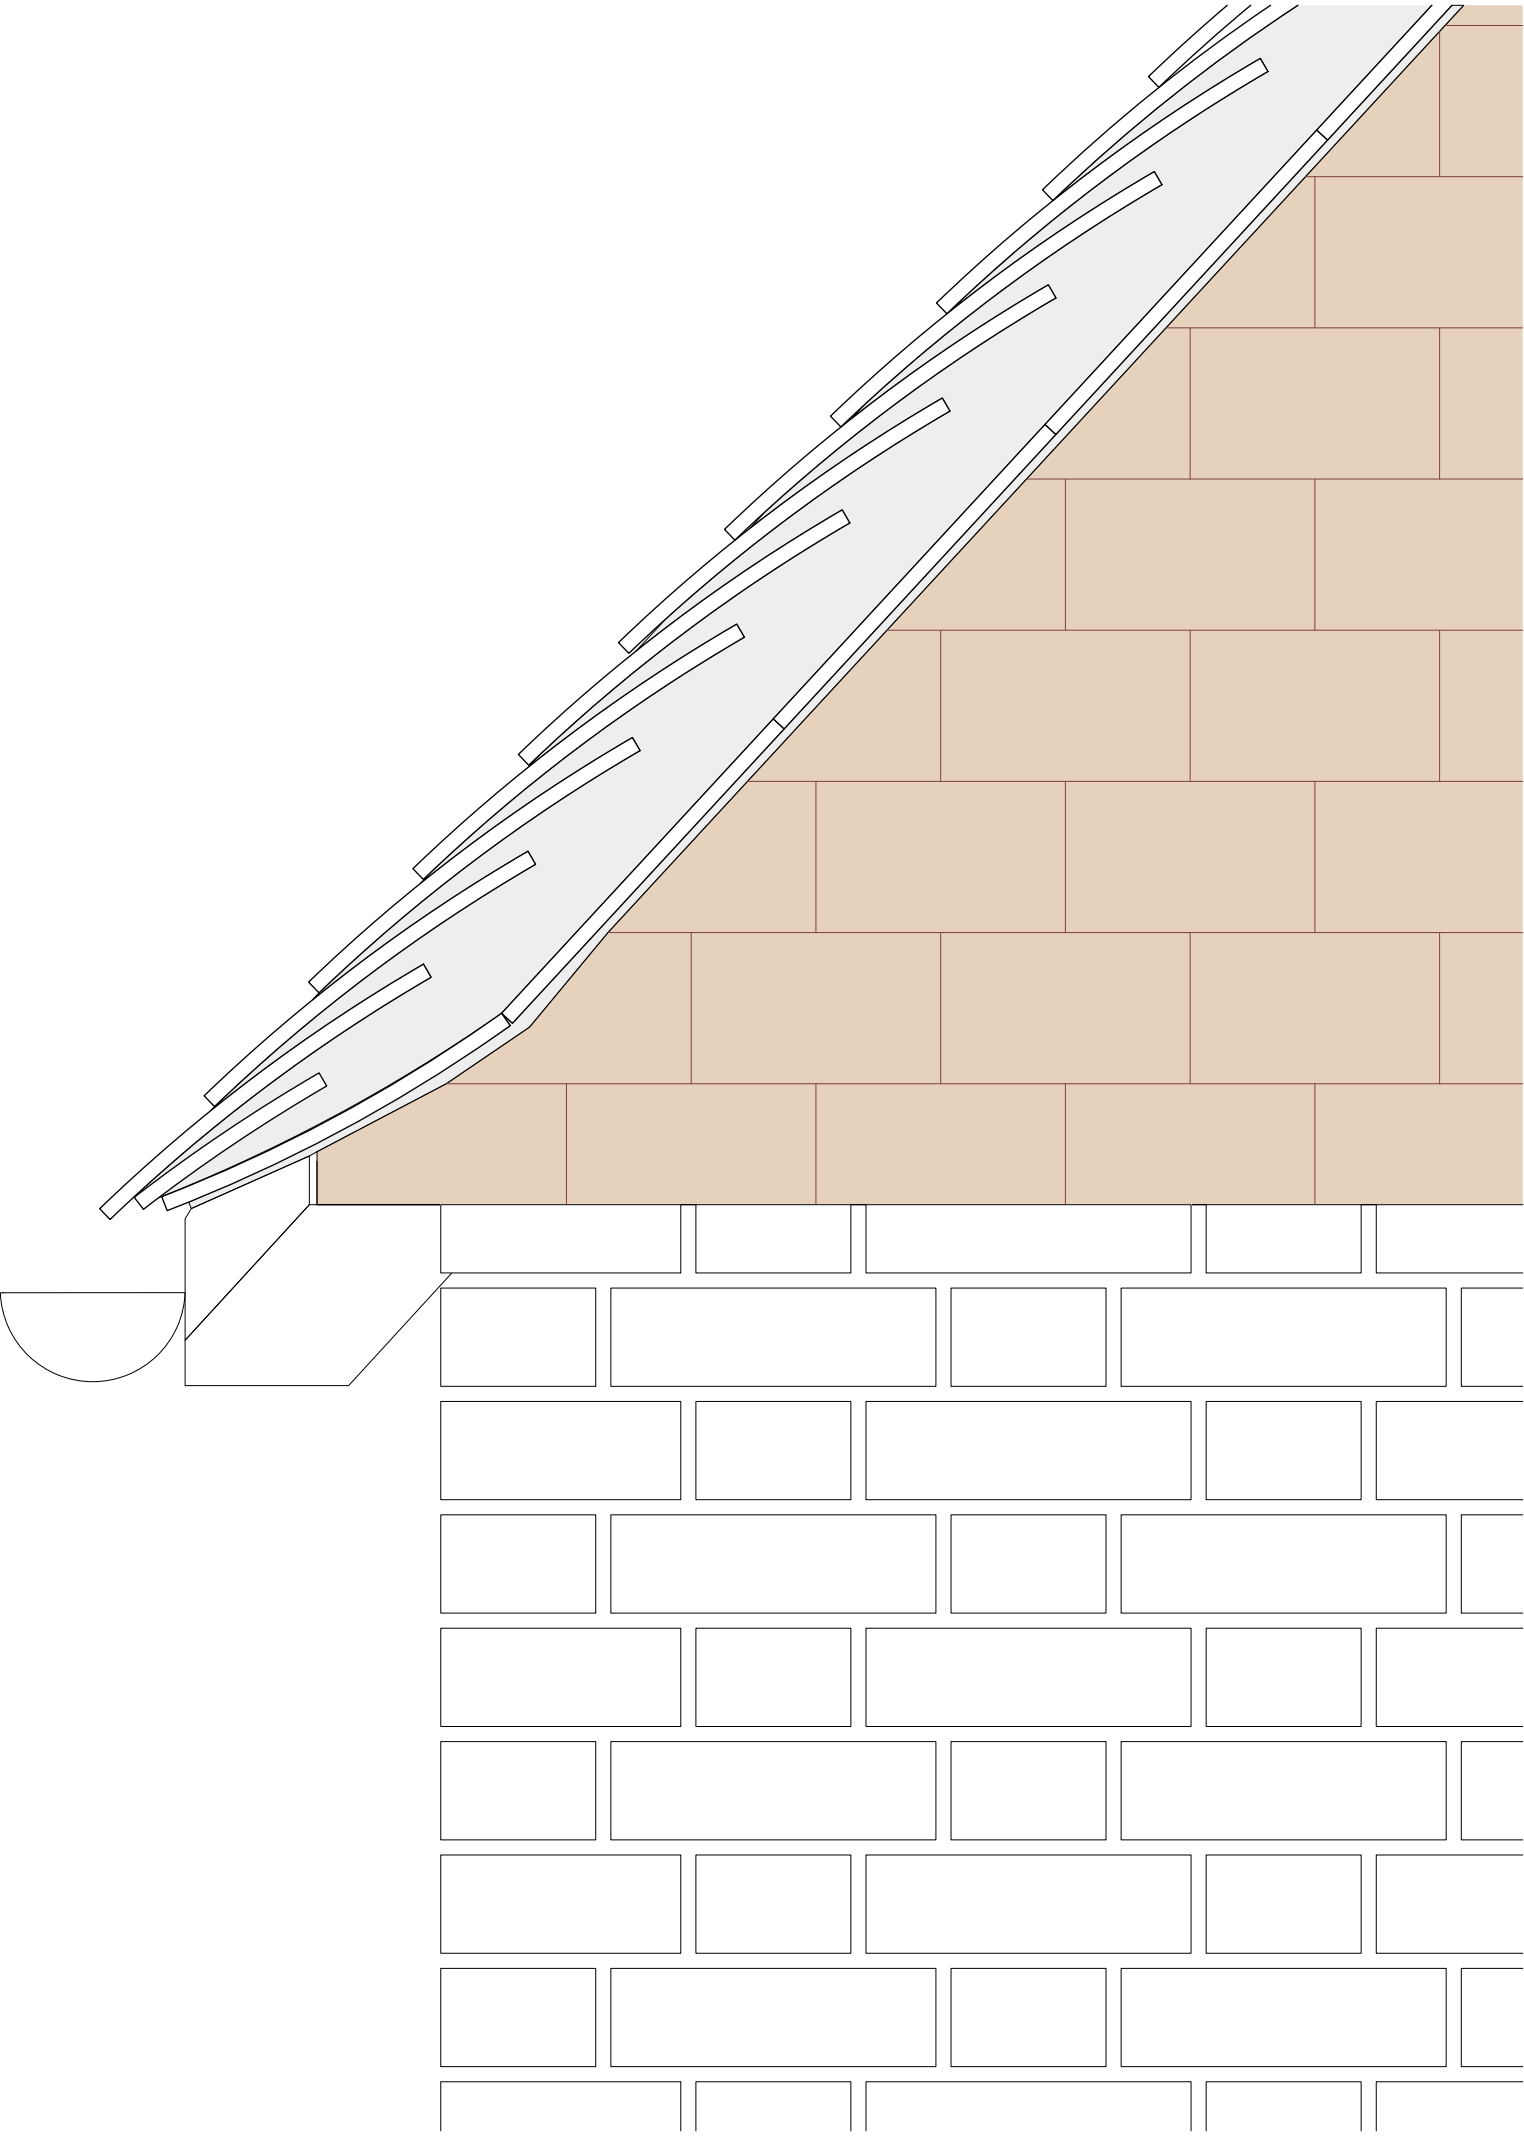

Proposed typical gable end elevation

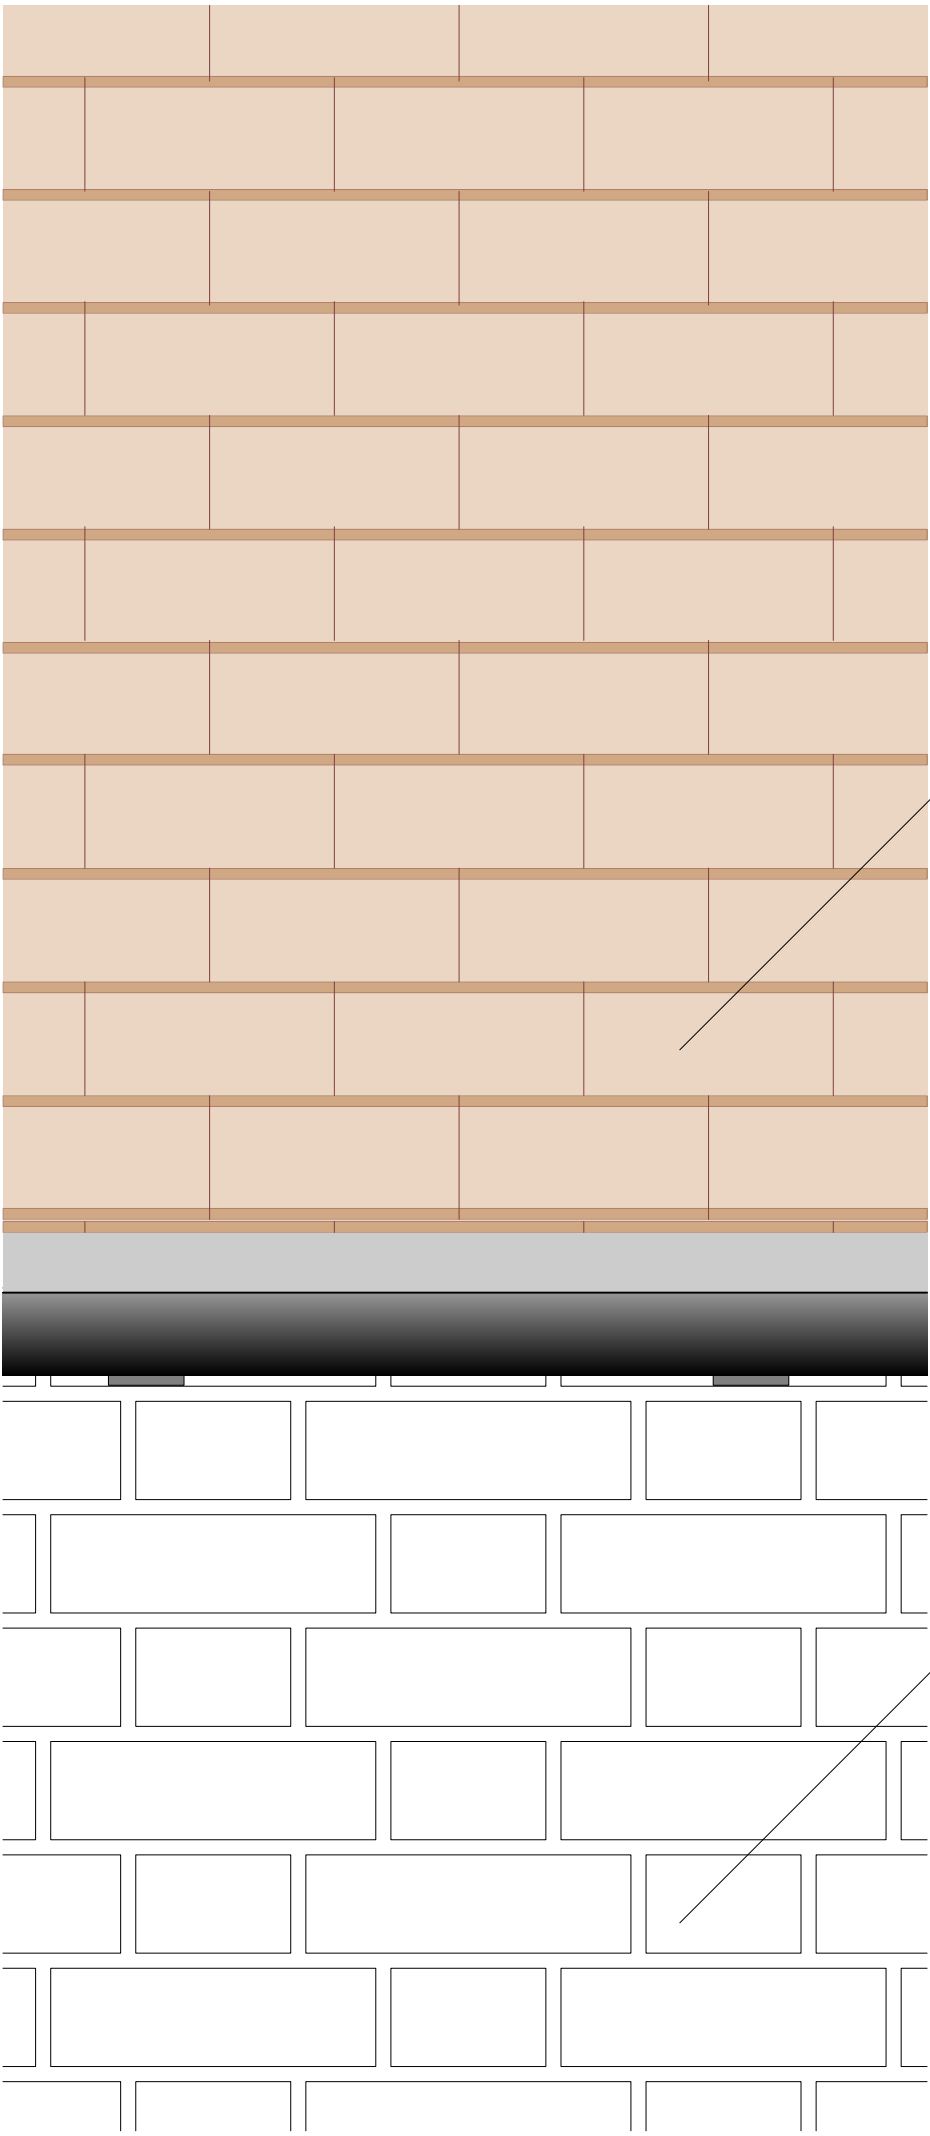

Proposed typical eaves elevation with brick wall




Woburn hand made clay roof tiles
(Restoration - Dark Lavenham)

Insect mesh

50 x 100 mm @ 400 cc

Cast Iron 4.5" in black
Half Round Gutter

Michelmersh Brick with weather mortar joint
(Freshfield Lane First Quality Multi)

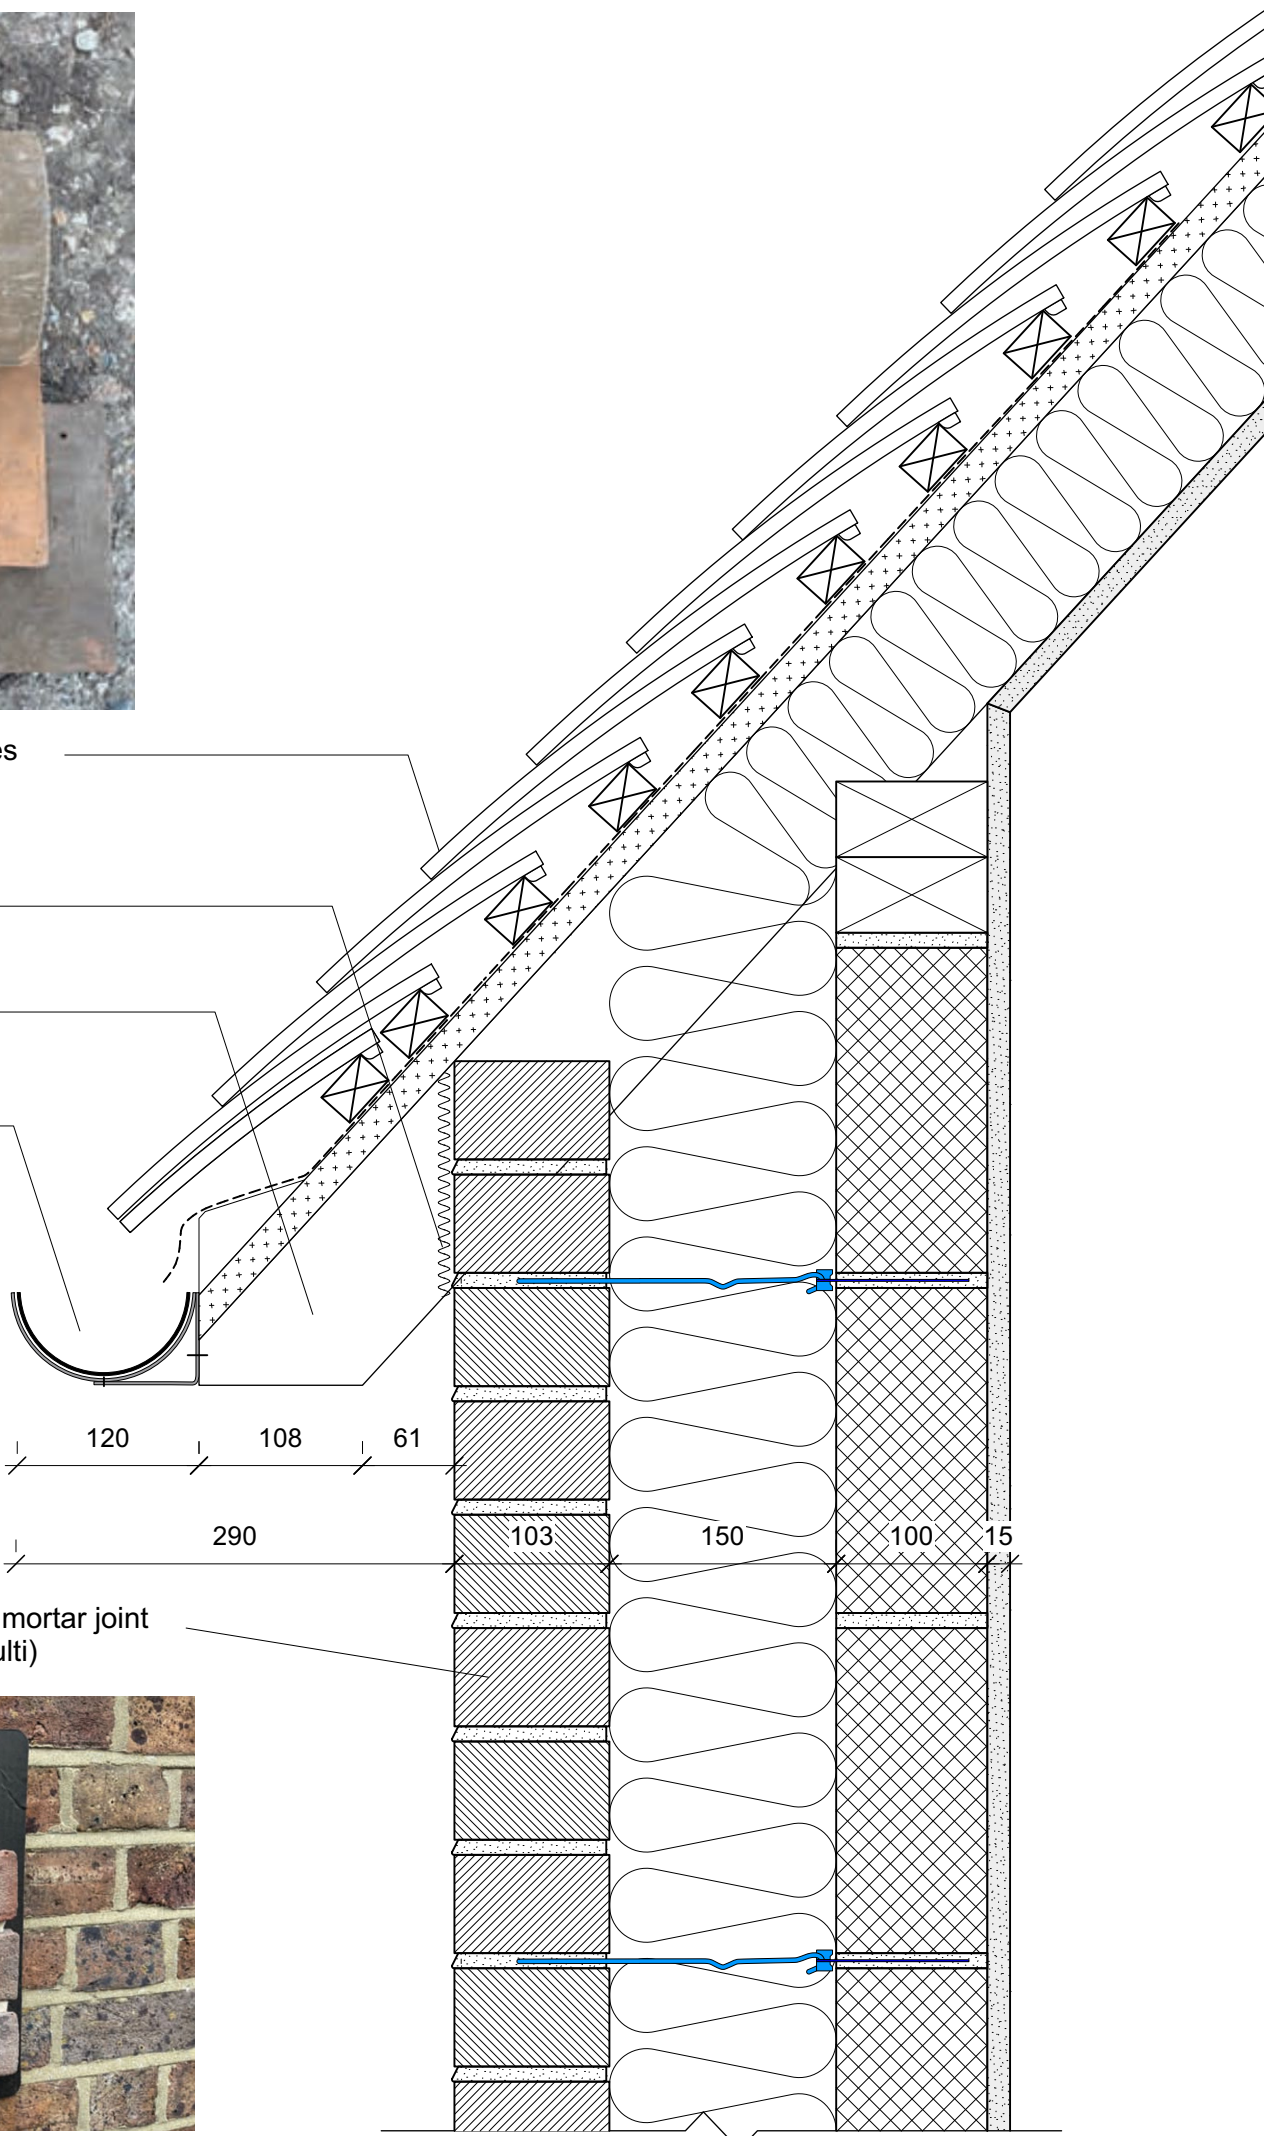

Proposed cross section showing typical eaves details
with brick wall to match existing

0 60 280 500 mm

Do not scale from this drawing.
Contractor to take and check all dimensions on site before work commences.
Discrepancies to be reported to the architect.
Subcontractor to verify all dimensions on site before making a shop drawing or commencing manufacture.
© This drawing is copyright and must not be reproduced without permission.

Unit 14/2 Hillsdown Farm, Twyford Lane, Birch Grove, Sussex RH17 7DH
0208 123 7791 accounts@pople.eu

P O P L E
A S S O C
I A T E S

HENFIELD PLACE
for: Tom & Ellen Robinson

Drawing : Proposed Eaves Details 1
Scale: 1 : 5 @ A2
Date: Dec 2024

Dwg No: 254/201A