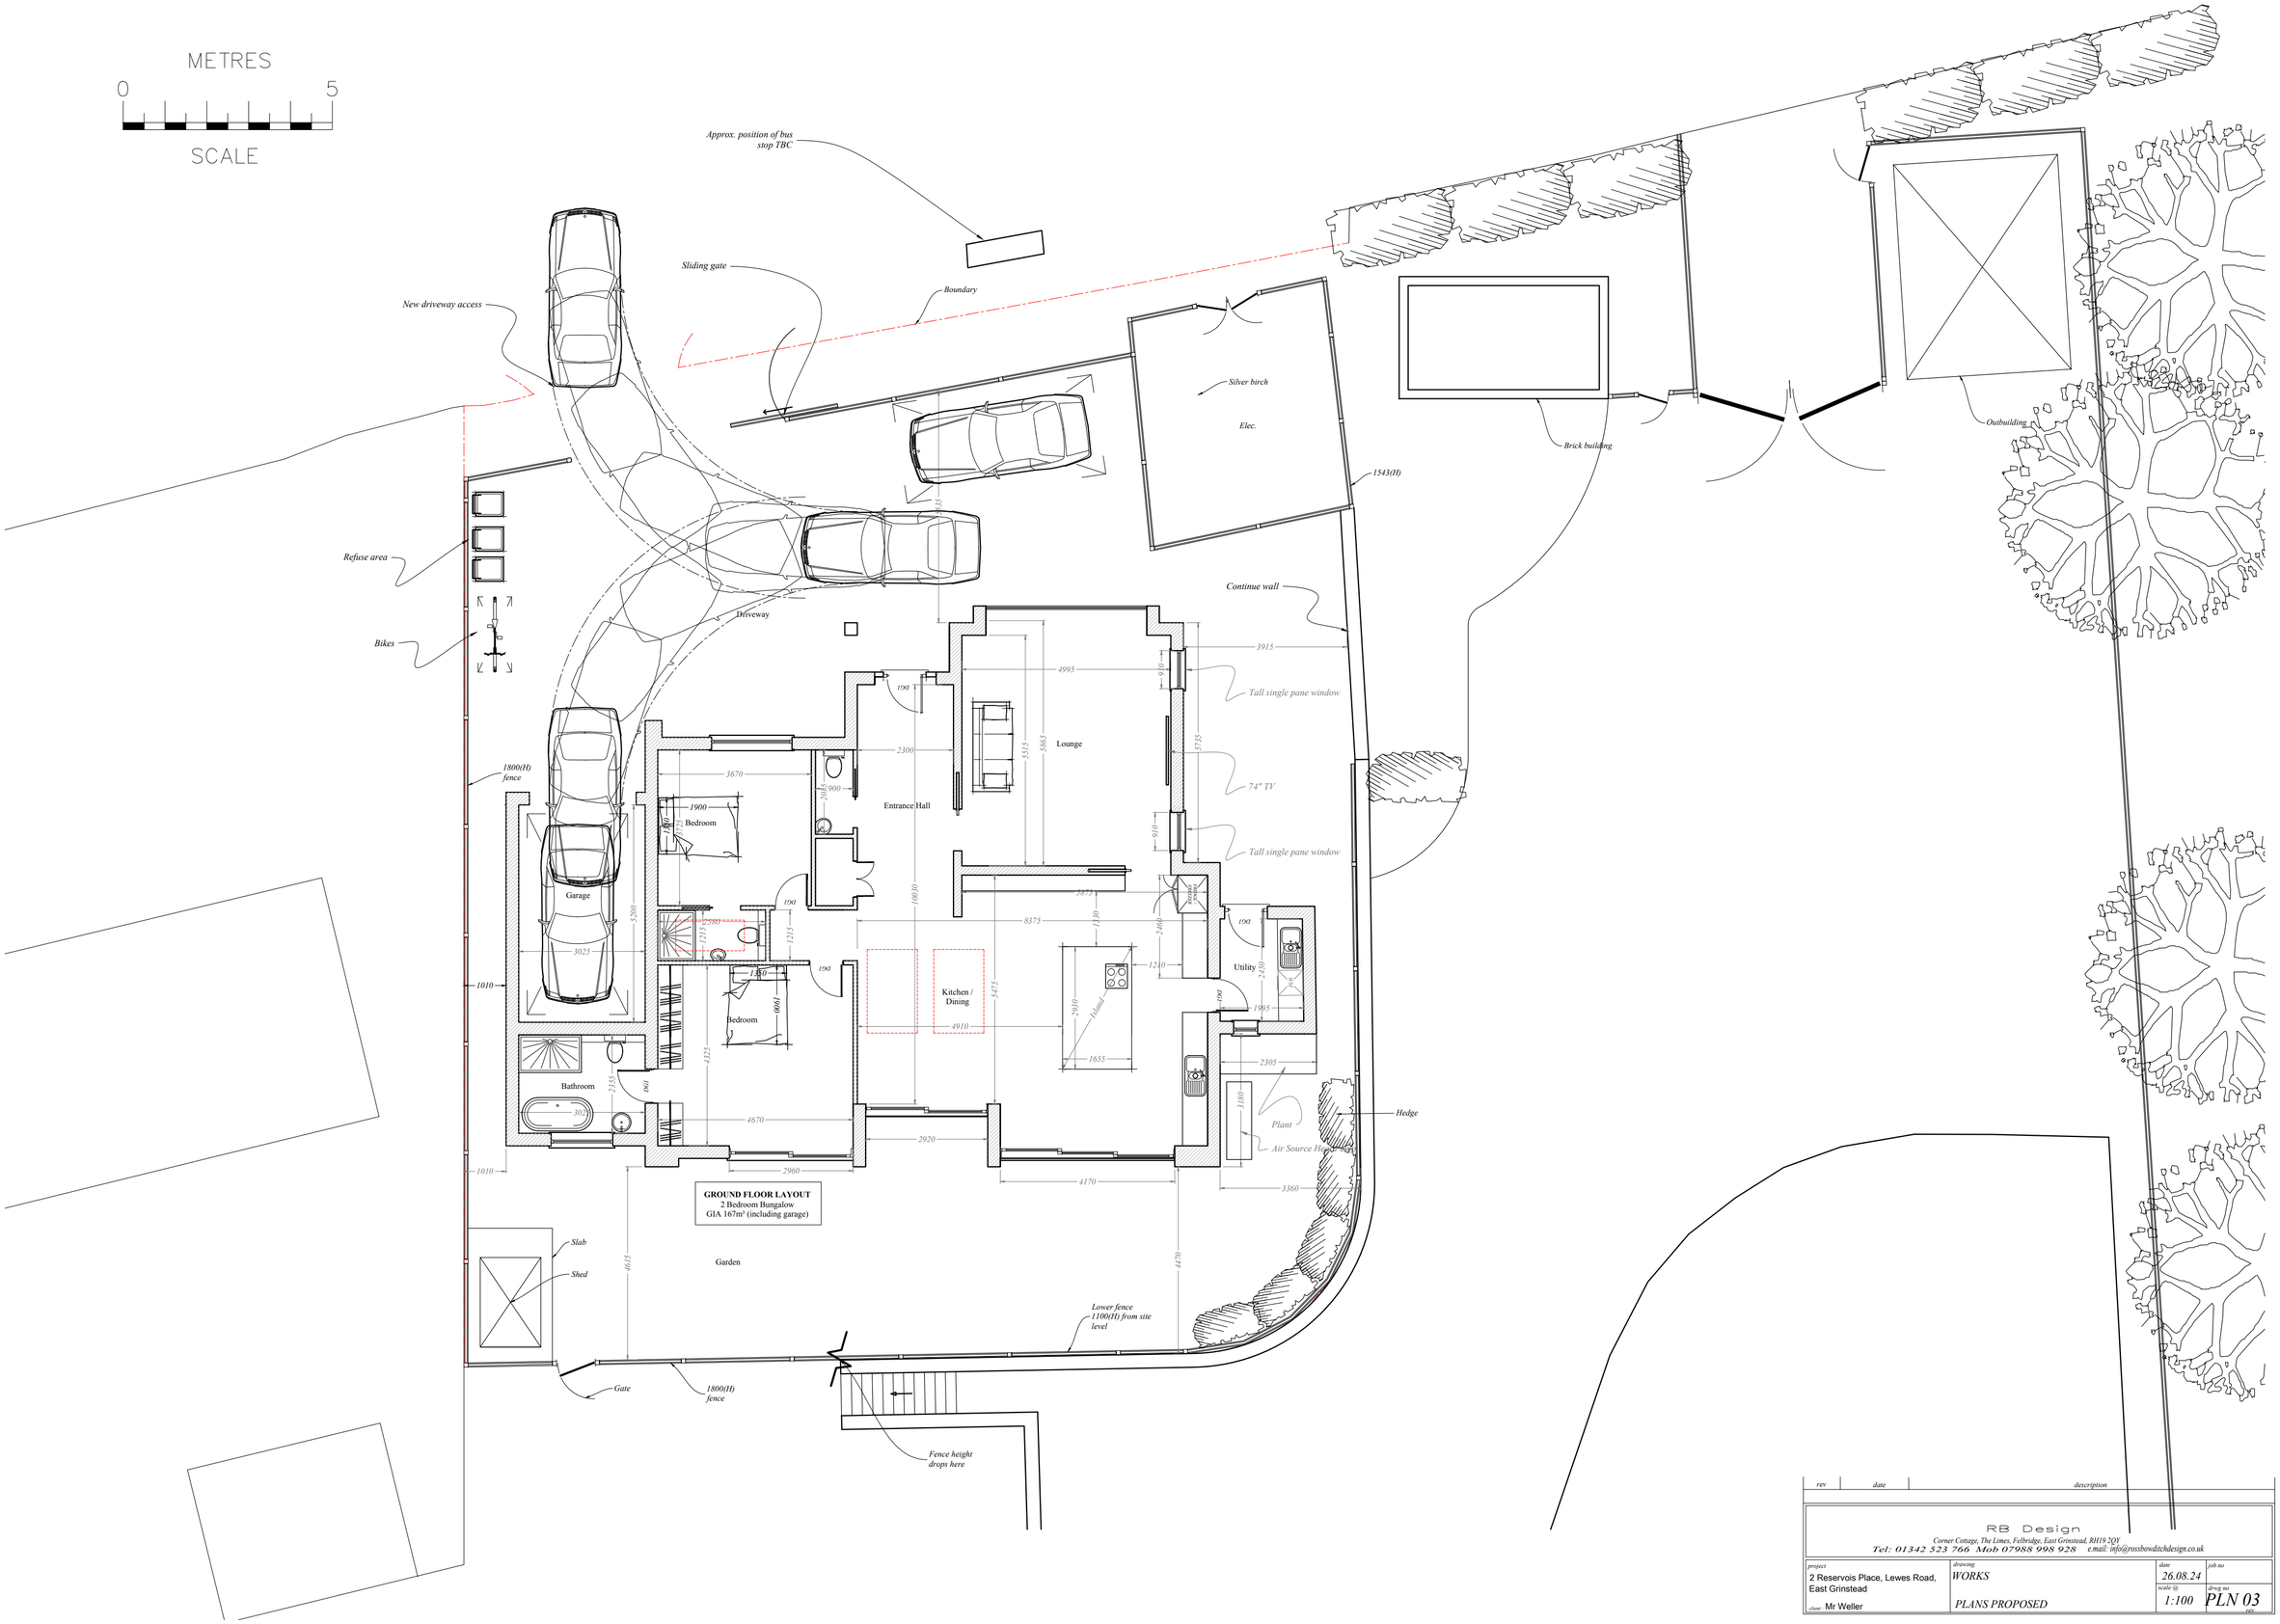

rev	date	description

RB Design
Corner Cottage, The Limes, Fellbridge, East Grinstead, RH19 2QY
Tel: 01342 523 766 Mob 07988 998 928 e.mail: info@rossbowditchdesign.co.uk

project	drawing	date	job no
2 Reservois Place, Lewes Road, East Grinstead	WORKS	26.08.24	
client Mr Weller	PLANS PROPOSED	scale @ 1:100	drwg no PLN 03