



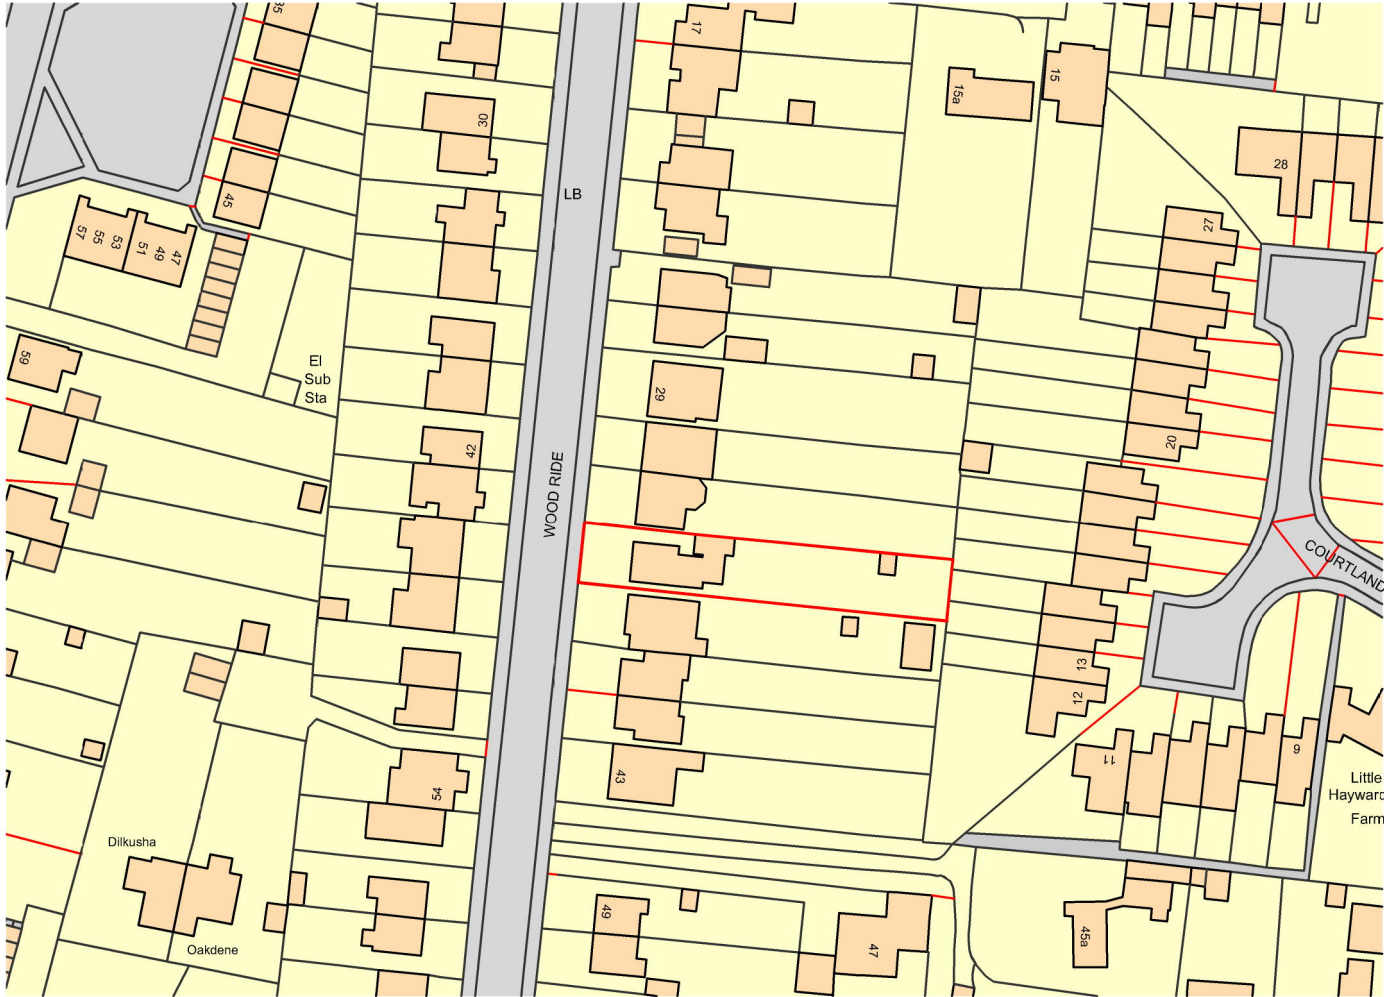

Site Location Plan

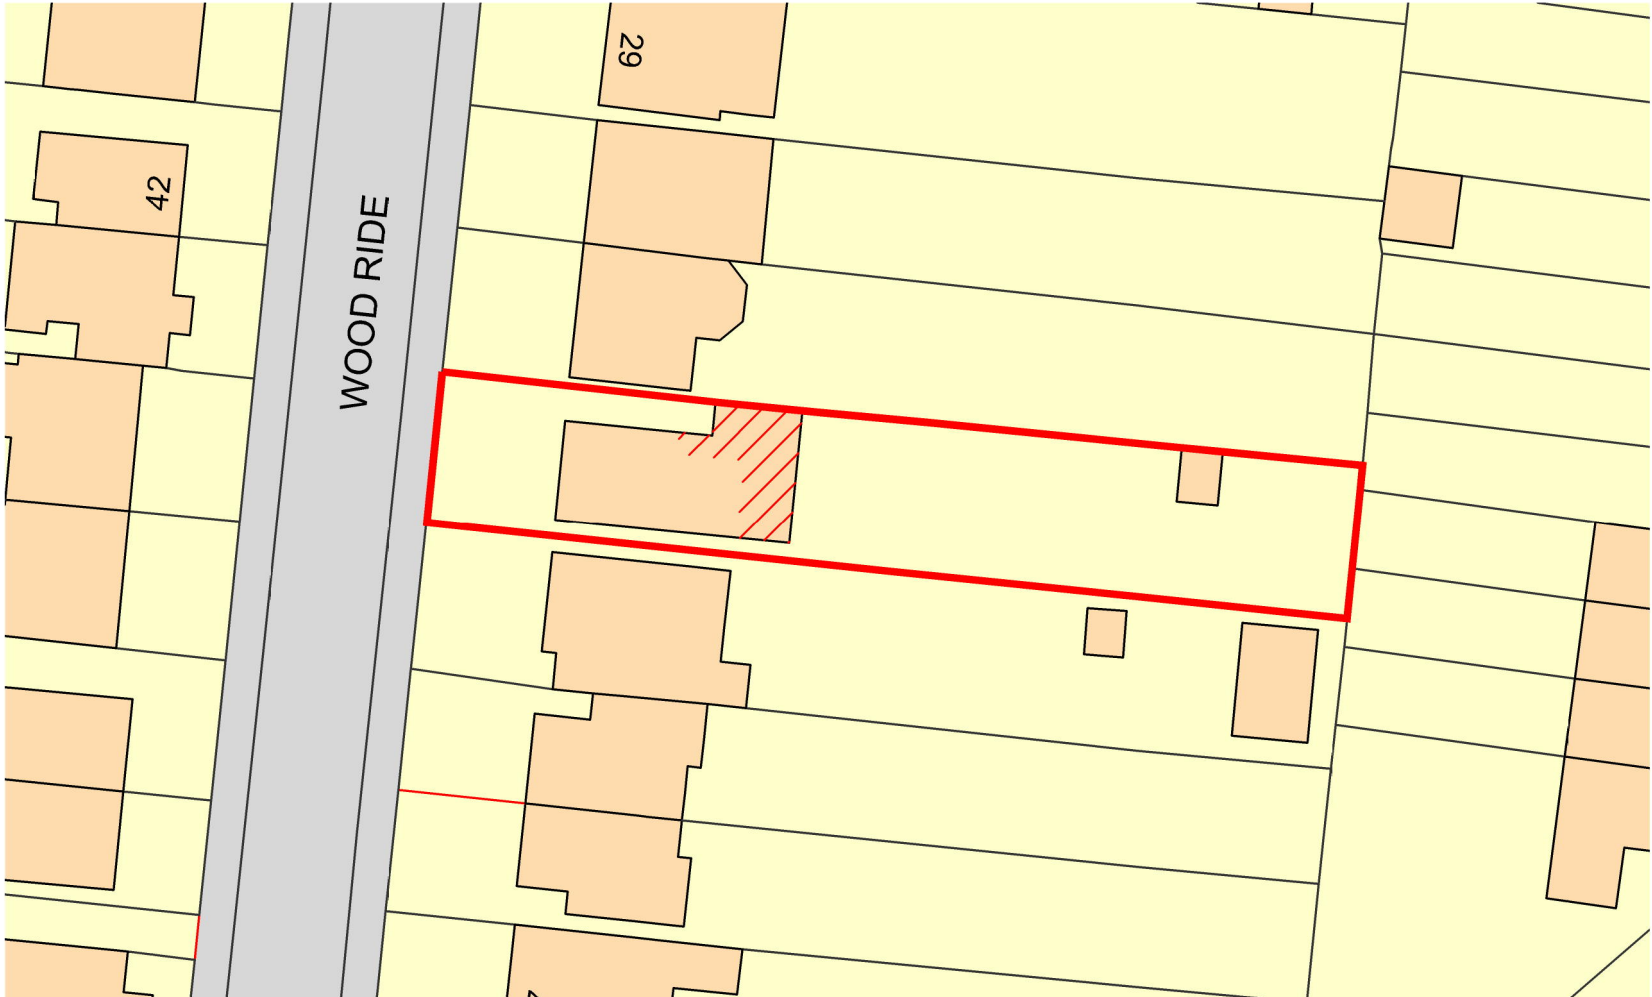

Site Block Plan



Client  
Mr and Mrs Gear  
Project  
35 Wood Ride  
Haywards Heath,  
RH16 4NL  
Drawing  
Site Location Plan and Block Plan

## PLANNING

|                   |              |
|-------------------|--------------|
| Drawing Number    | Date         |
| 065-001-100 Rev A | October 2024 |
| Scale             | Paper Size   |
| 1:500 & 1250      | A3           |
| Drawn JT          | Checked JT   |

E-mail info@jtalimited.co.uk  
Telephone 07956 870 019  
Web www.jtalimited.co.uk

All dimensions to be verified on site.  
Unauthorised reproduction of information herein is strictly forbidden. Copyright 2022  
Jonathan Talley Architects Limited is the trading name of Jonathan Talley Architects Limited, a limited company registered  
in England and Wales with registered number 1370071 whose registered office is at 16 Corbett Avenue, Haywards  
Heath, RH16 5LP



Ordnance Survey, (c) Crown Copyright 2024. All rights reserved. Licence number 100022432



|     |          |                |
|-----|----------|----------------|
| A   | 10.12.24 | Planning Issue |
| Rev | Date/By  | Revision Note  |