


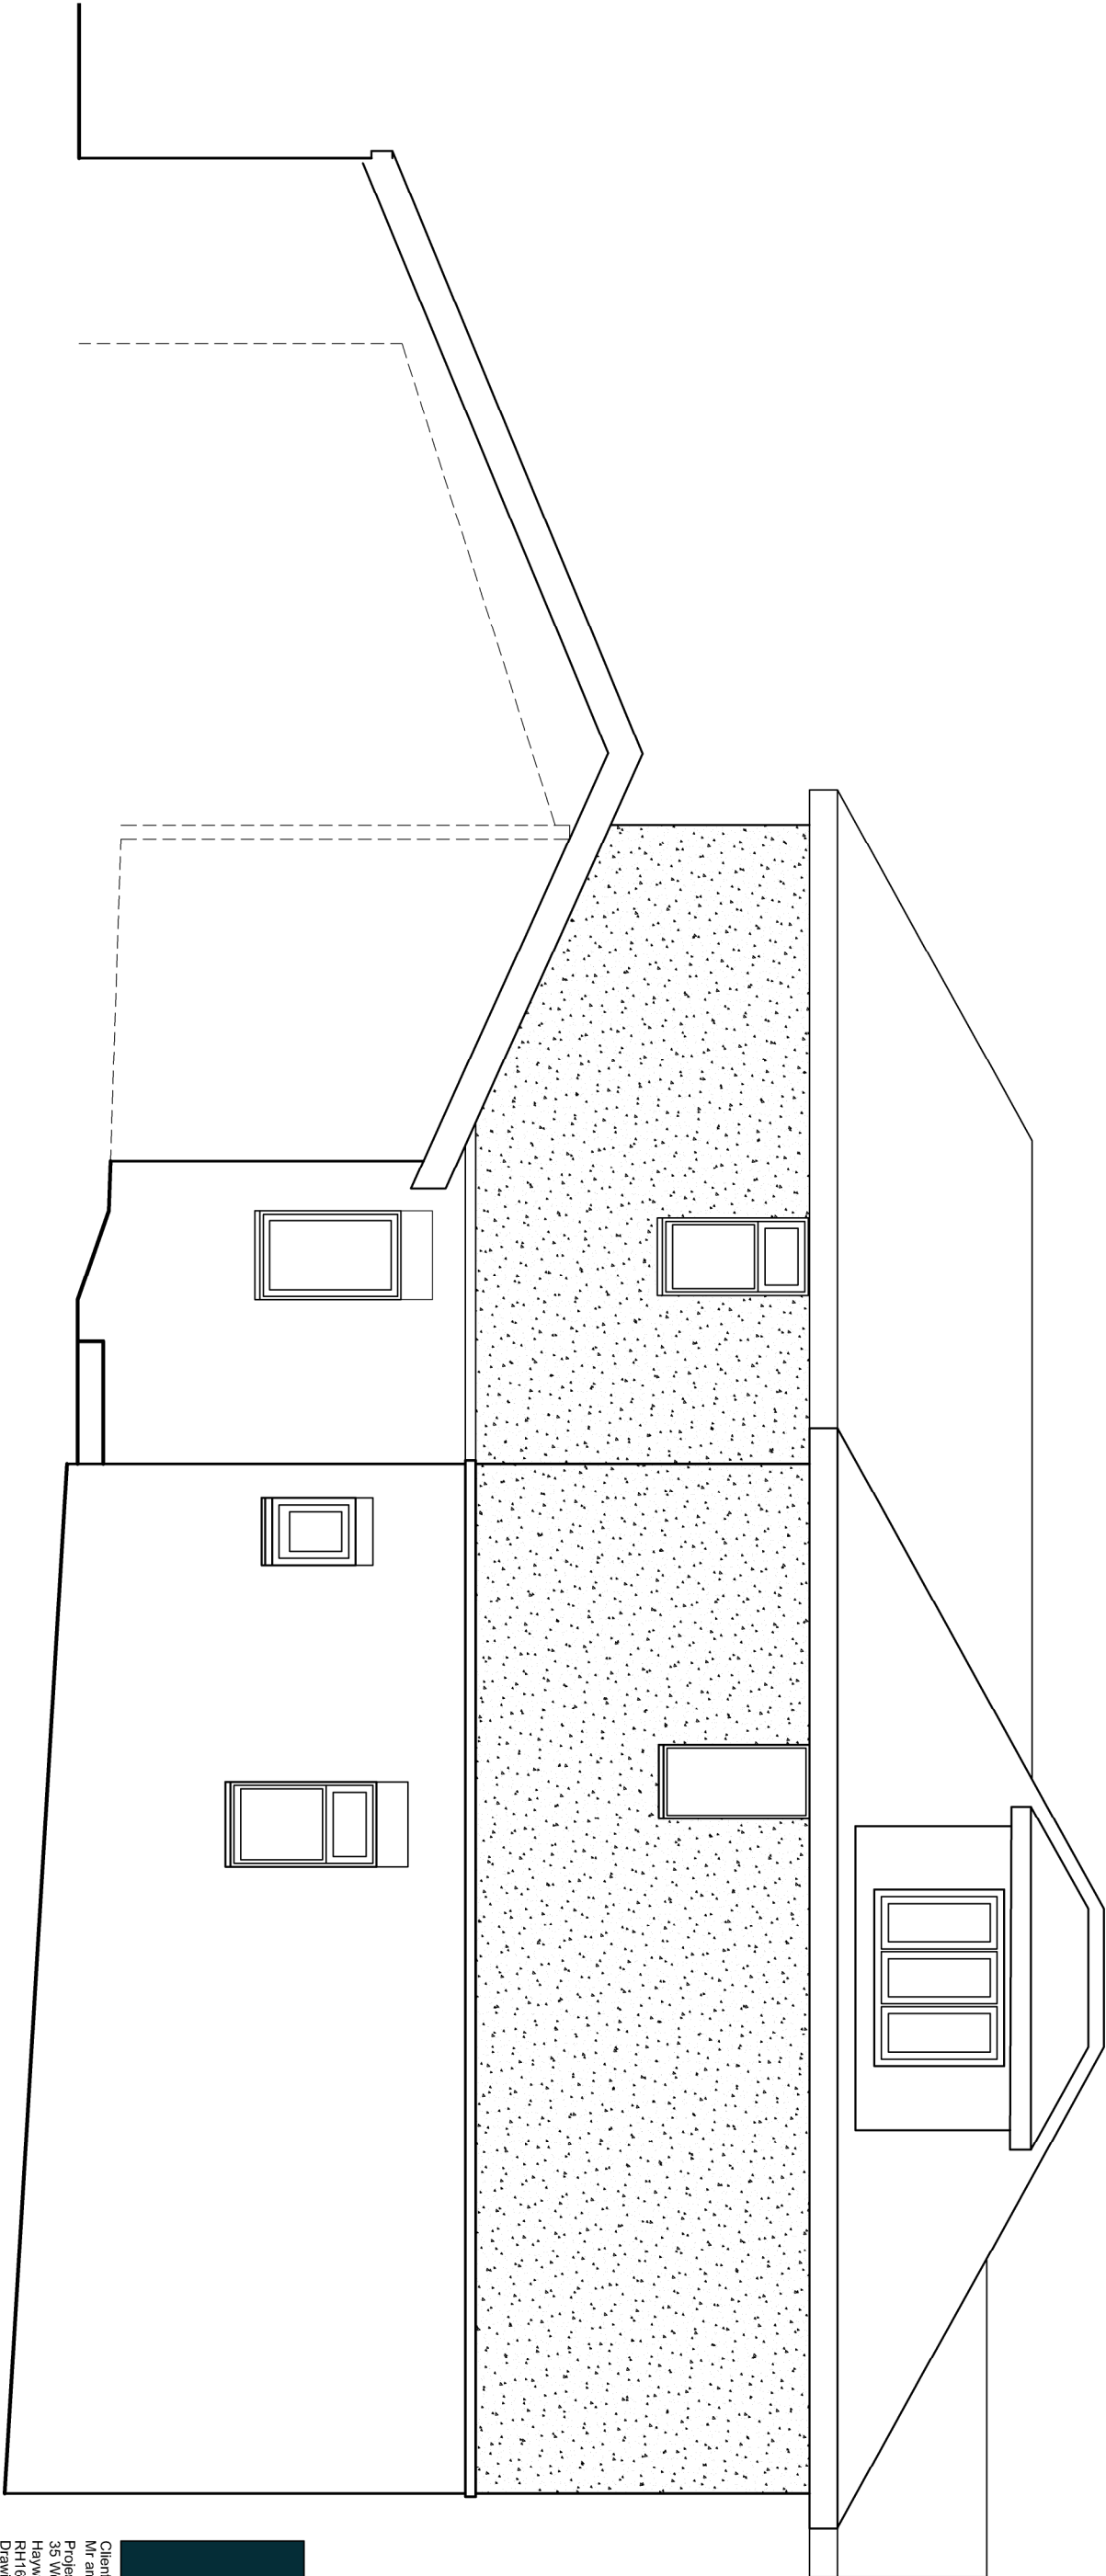

Client: Mr and Mrs Geear
Project: 35 Wood Ride
Haywards Heath,
RH16 4NL
Drawing:
Existing Side Elevation

PLANNING

Drawing Number	Date
065-001-301 Rev -	December 2024
Scale	Paper Size
1:50	A3
Drawn JT	Checked JT

E-mail: info@jtalimited.co.uk
Telephone: 07956 870 079
Web: www.jtalimited.co.uk

Jonathan Talley Architects Limited is a registered business in England, No. 12494246, Company No. 12494246.

This drawing and all its contents are the property of Jonathan Talley Architects Limited. It is not to be reproduced, stored in a retrieval system, or transmitted in any form or by any means, electronic, mechanical, photocopying, recording, or by any information storage or retrieval system, without the prior written permission of Jonathan Talley Architects Limited.

Rev	Date/By	Revision Note
-----	---------	---------------

