


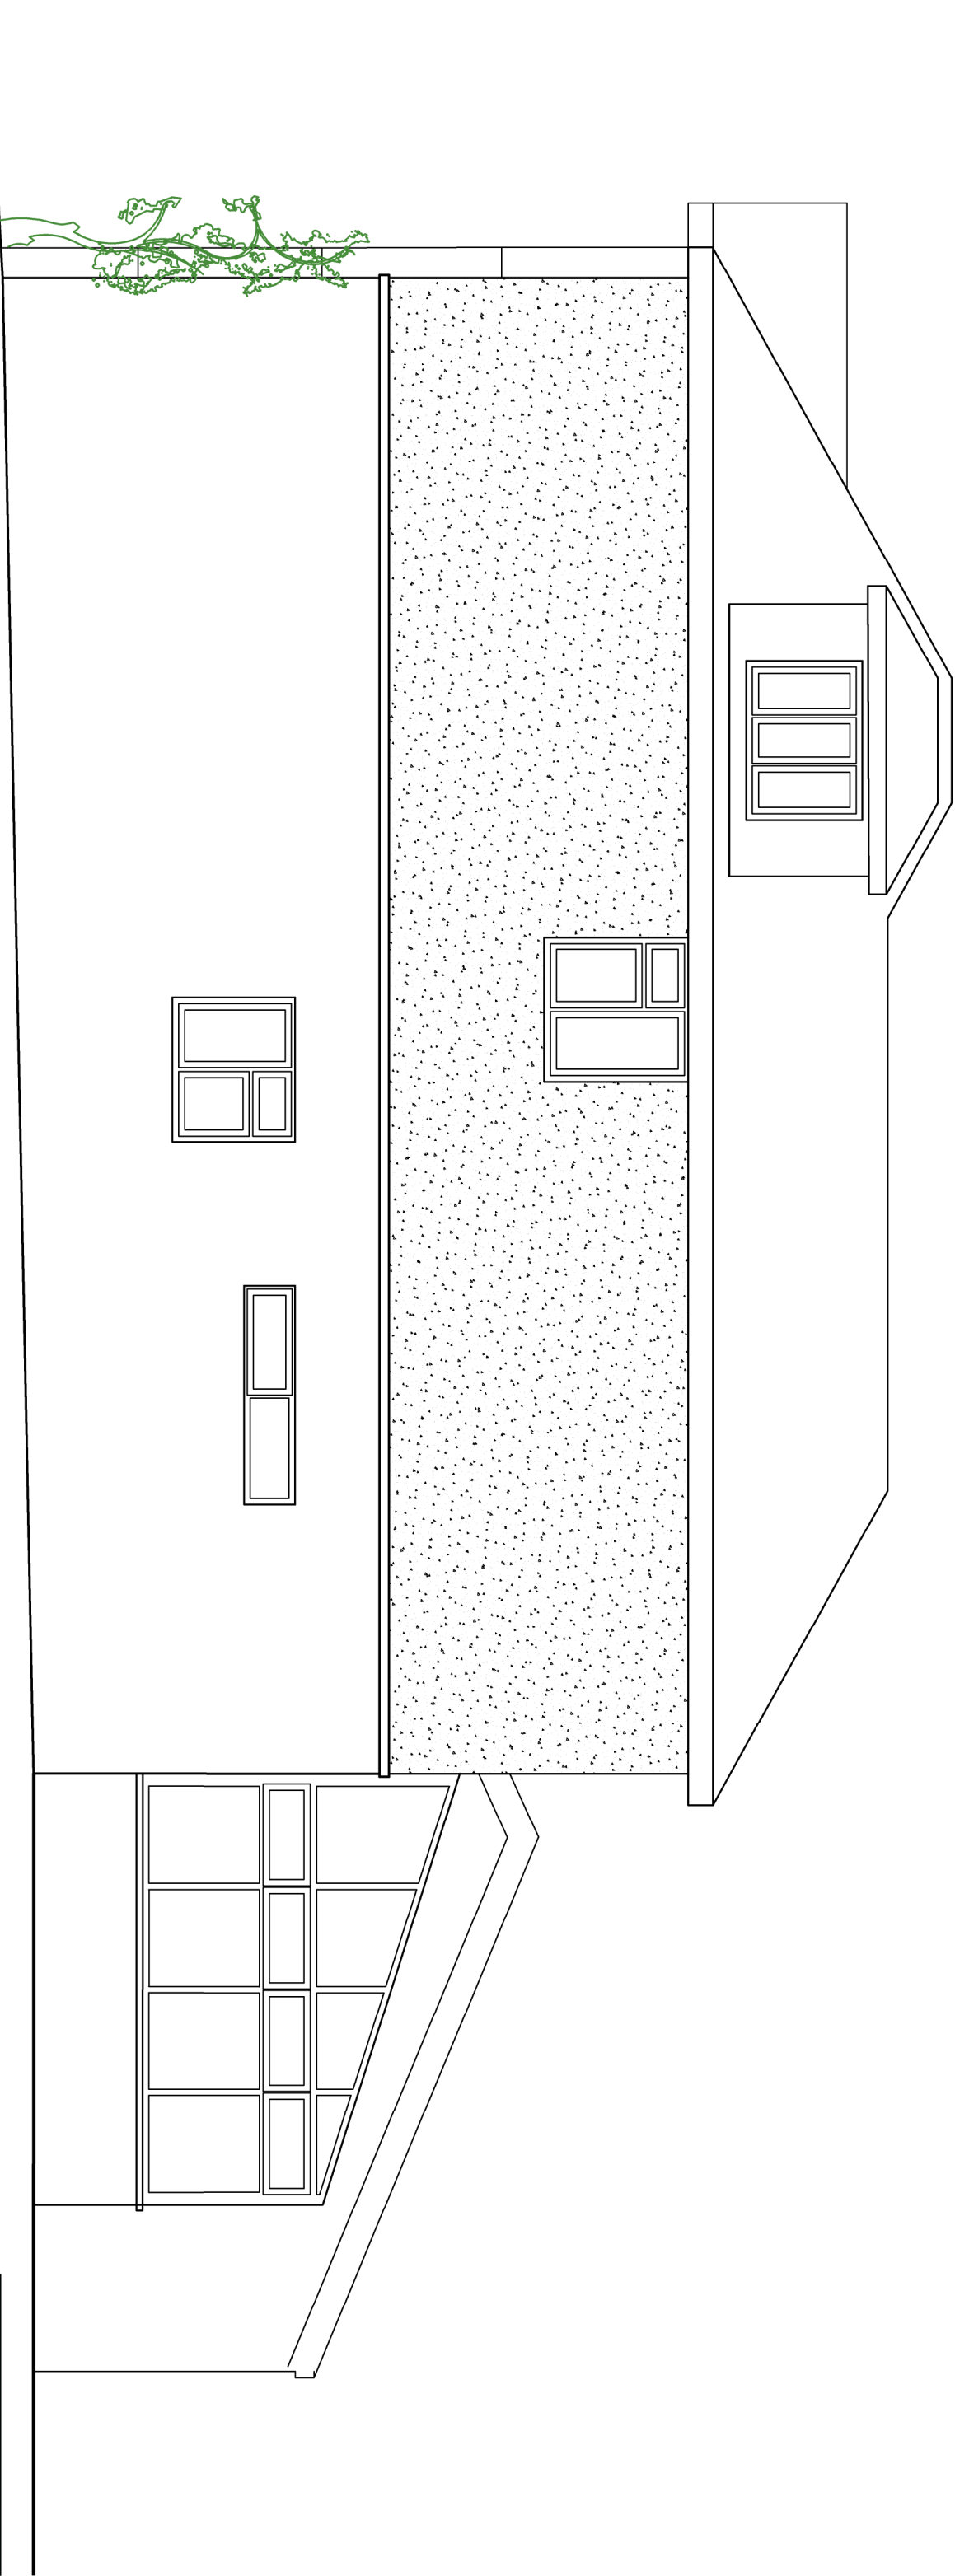

JTA

Jonathan Talley Architects Limited

Client: Mr and Mrs Geear
Project: 35 Wood Ride, Haywards Heath, RH16 4NL
Drawing: Existing Side Elevation

PLANNING

Drawing Number	Date
065-001-303 Rev -	December 2024
Scale	Paper Size
1:50	A3
Drawn JT	Checked JT

E-mail: info@jtalimited.co.uk
Telephone: 07956 870 079
Web: www.jtalimited.co.uk