


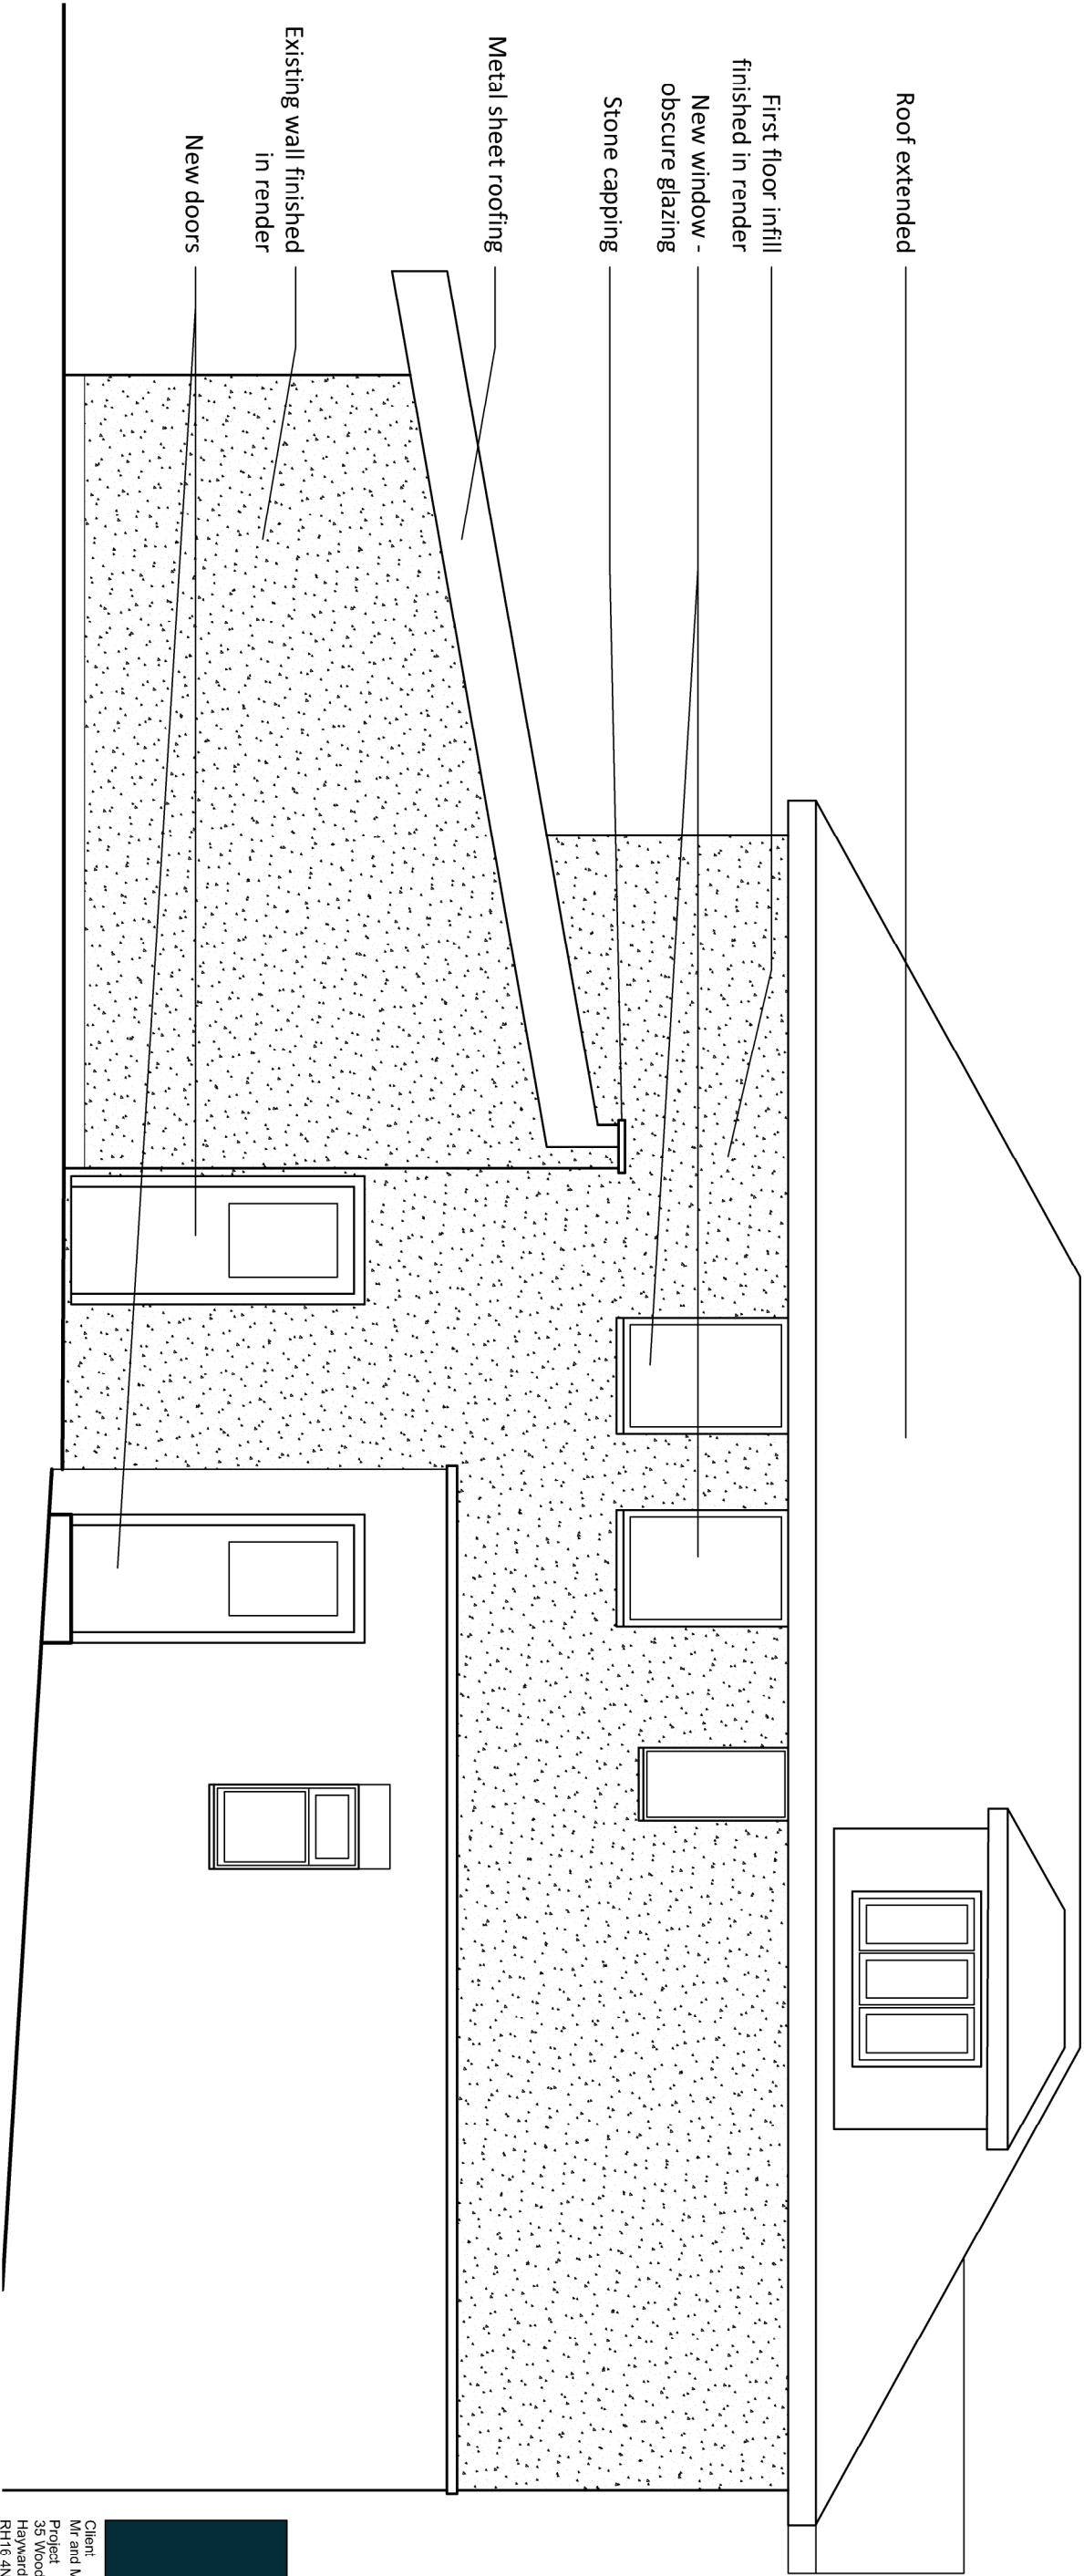

JTA

Jonathan Talley Architects Limited

Client: Mr and Mrs Geeat
Project: 35 Wood Ride, Haywards Heath, RH16 4NL
Drawing: Proposed Side Elevation

PLANNING

Drawing Number	Date
065-001-311 Rev B	December 2024
Scale	Paper Size
1:50	A3
Drawn JT	Checked JT

E-mail: info@jtalimited.co.uk
Telephone: 07956 870 079
Web: www.jtalimited.co.uk

Unauthorised reproduction of information herein is a legal violation. Copyright 2024
All drawings are the property of Jonathan Talley Architects Limited. All rights reserved.
No part of this drawing may be reproduced without the written permission of Jonathan Talley Architects Limited.
This drawing is the property of Jonathan Talley Architects Limited. It is not to be used for any other purpose without the written permission of Jonathan Talley Architects Limited.



Rev	Date/By	Revision Note
B	28.01.25 JT	Minor Alterations
A	10.12.24 JT	Minor Alterations