


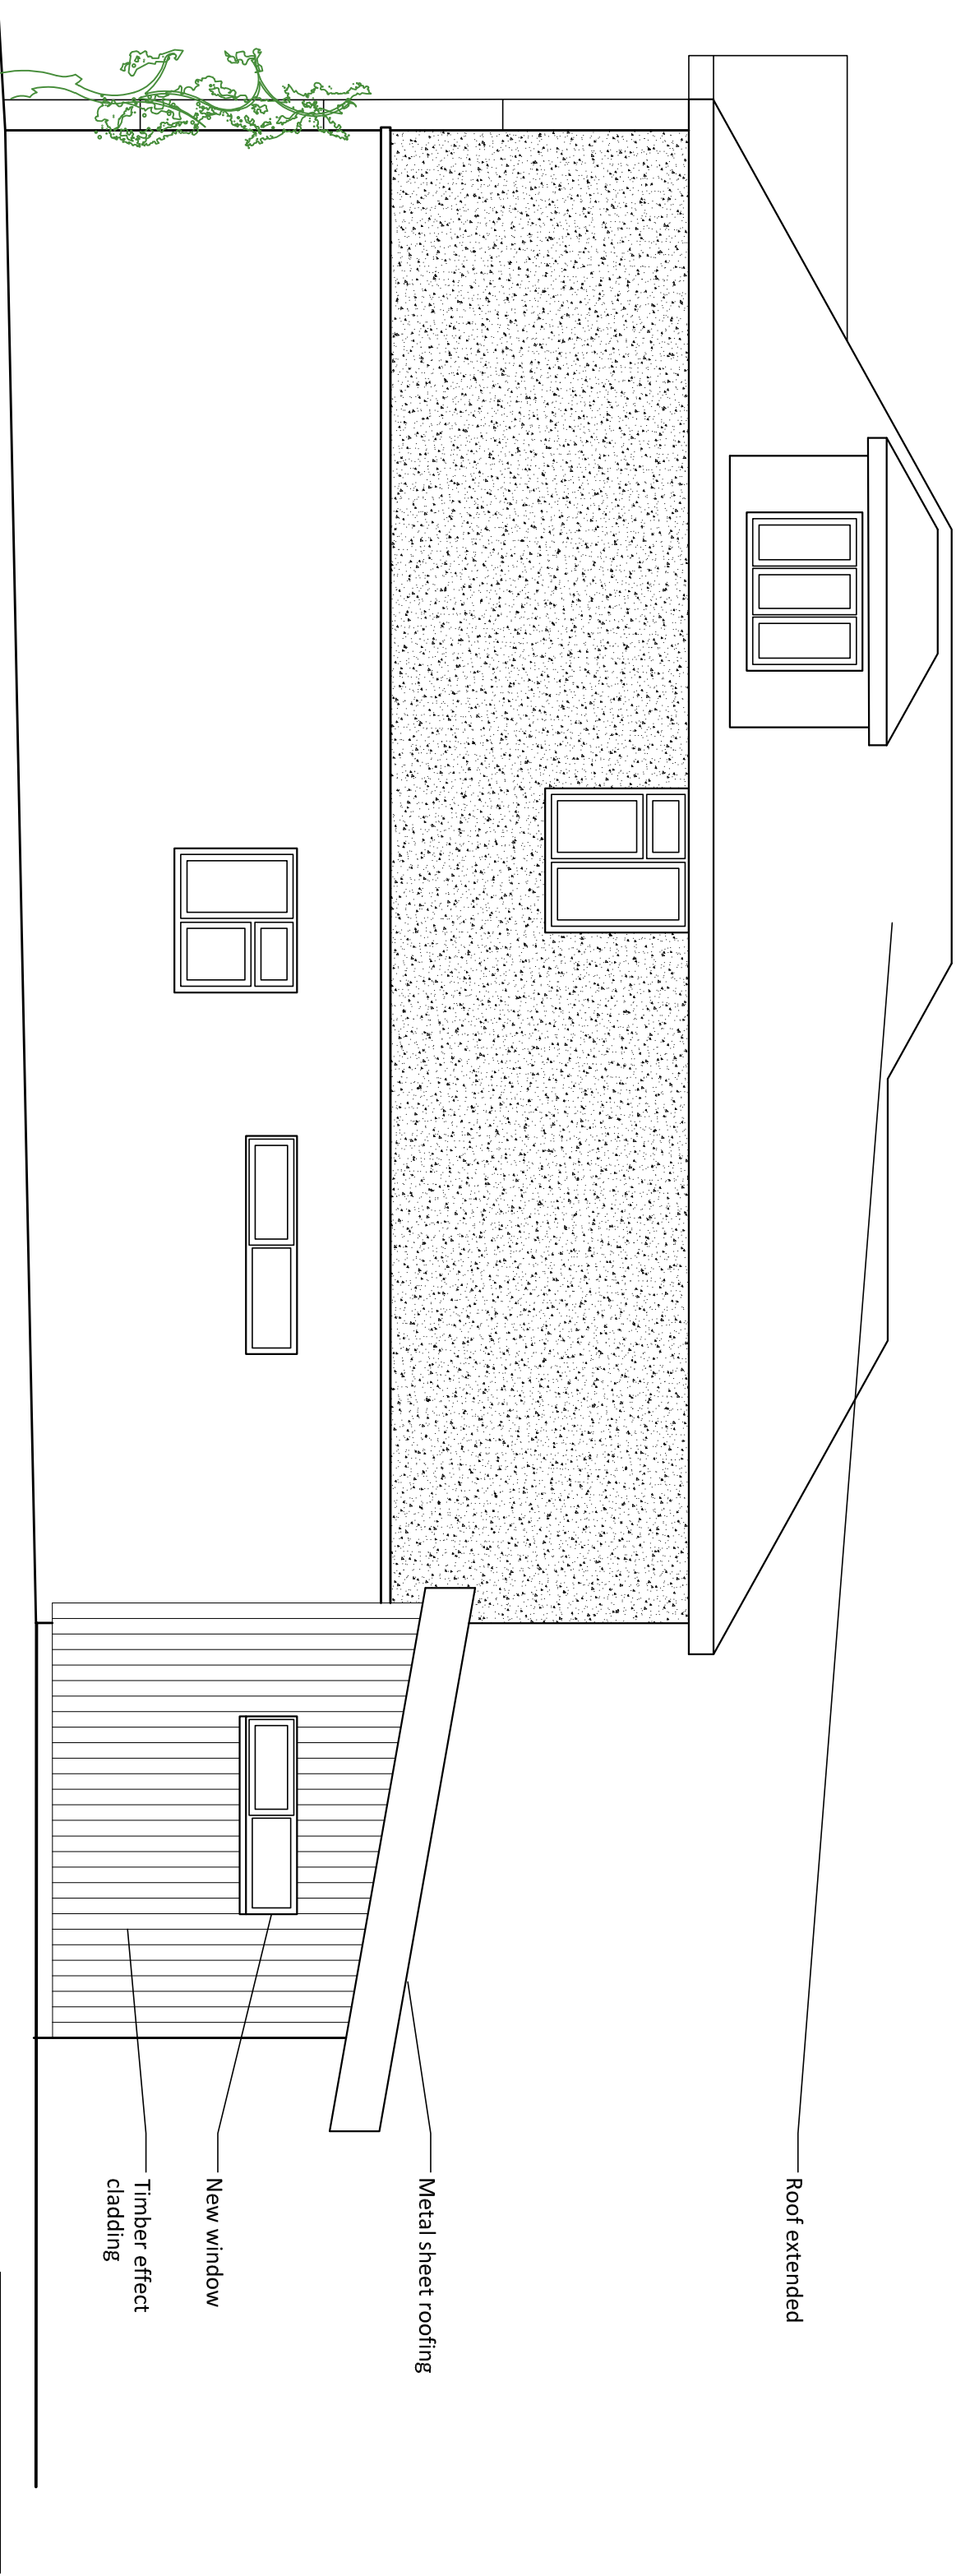

JTAJonathan Talley Architects Limited

Client
Mr and Mrs Geear
Project
35 Wood Ride
Haywards Heath,
RH16 4NL
Drawing
Proposed Site Elevation

PLANNING			
Drawing Number	065-001-313 Rev A	Date	December 2024
Scale	1:50	Paper Size	A3
Drawn	JT	Checked	JT

E-mail info@jtalimited.co.uk
Telephone 07956 670 019
Web www.jtalimited.co.uk

Rev	Date/By	Revision Note
A	28.01.25	Minor Alterations
JT		



Jonathan Talley Architects Limited is a limited liability company, registered in England and Wales, with registered number 1373707. Jonathan Talley Architects Limited is a company registered in England and Wales.