



Site Plan - 1-500 - Extension

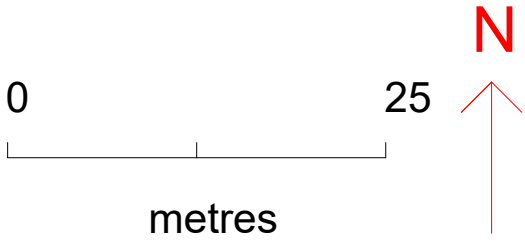

Client - Iorna newbury
Address - 6 Adastra Ave
Hassocks
BN6 8DL

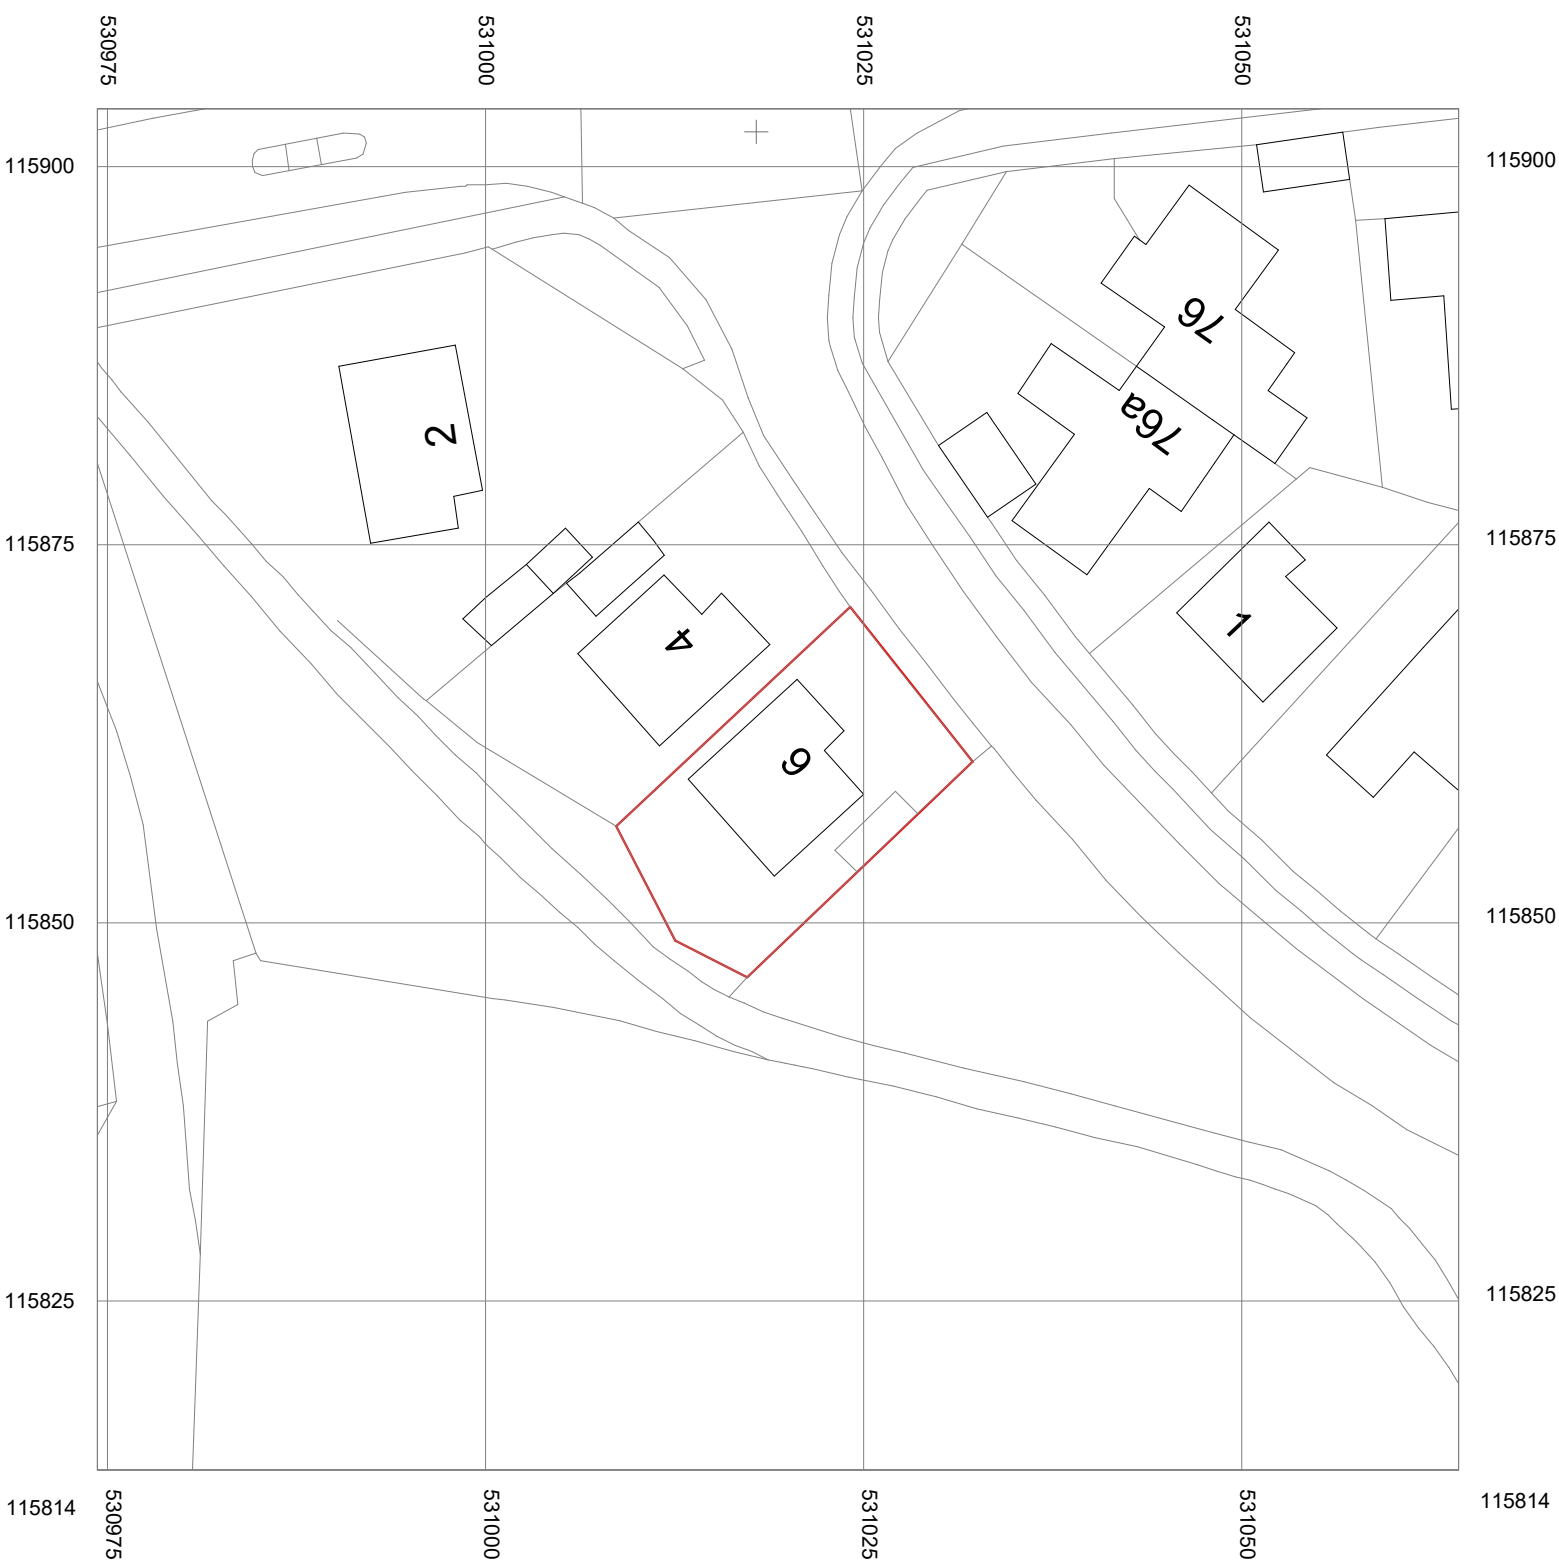