
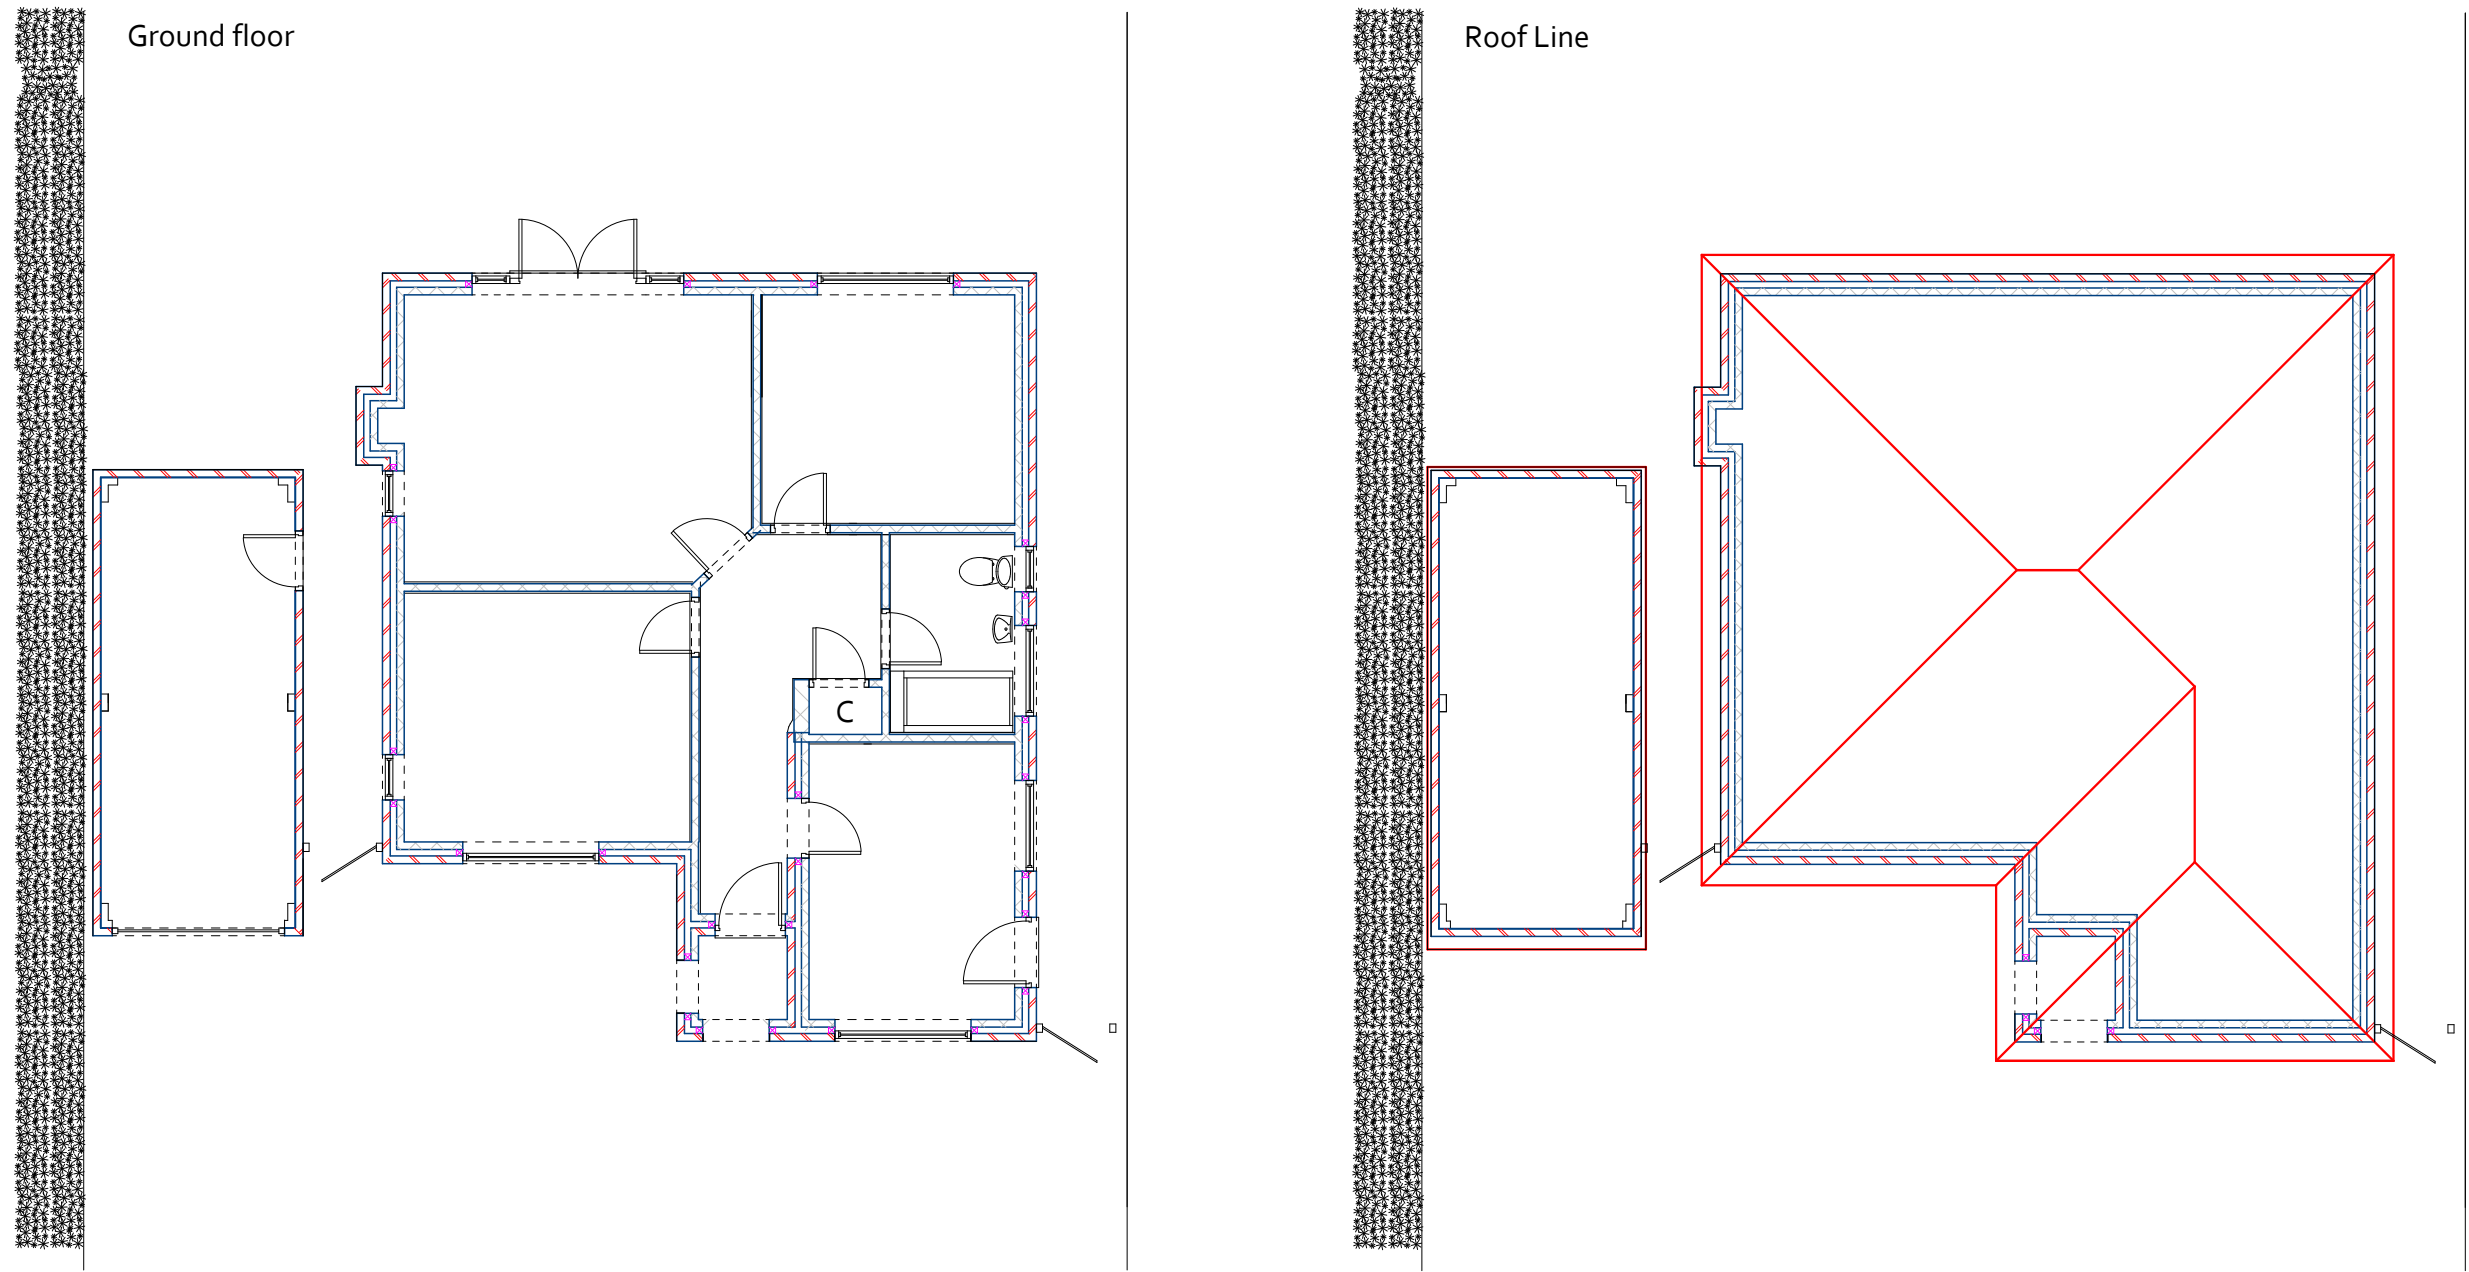


Planning Drawings

- 1. All Dimensions In Millimetres Unless Otherwise Stated
- 2. New Roof Tiles to match existing in type ,colour & face
- 3. New facing brickwork to match existing
- 4. The requirements of the party wall act should be observed
- 5.No part of the existing extension ,including Foundations and gutters, should encroach the property boundary



Existing Layout

Scale 1 : 100

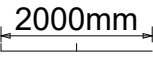

Proposed Layout

Scale 1 : 100

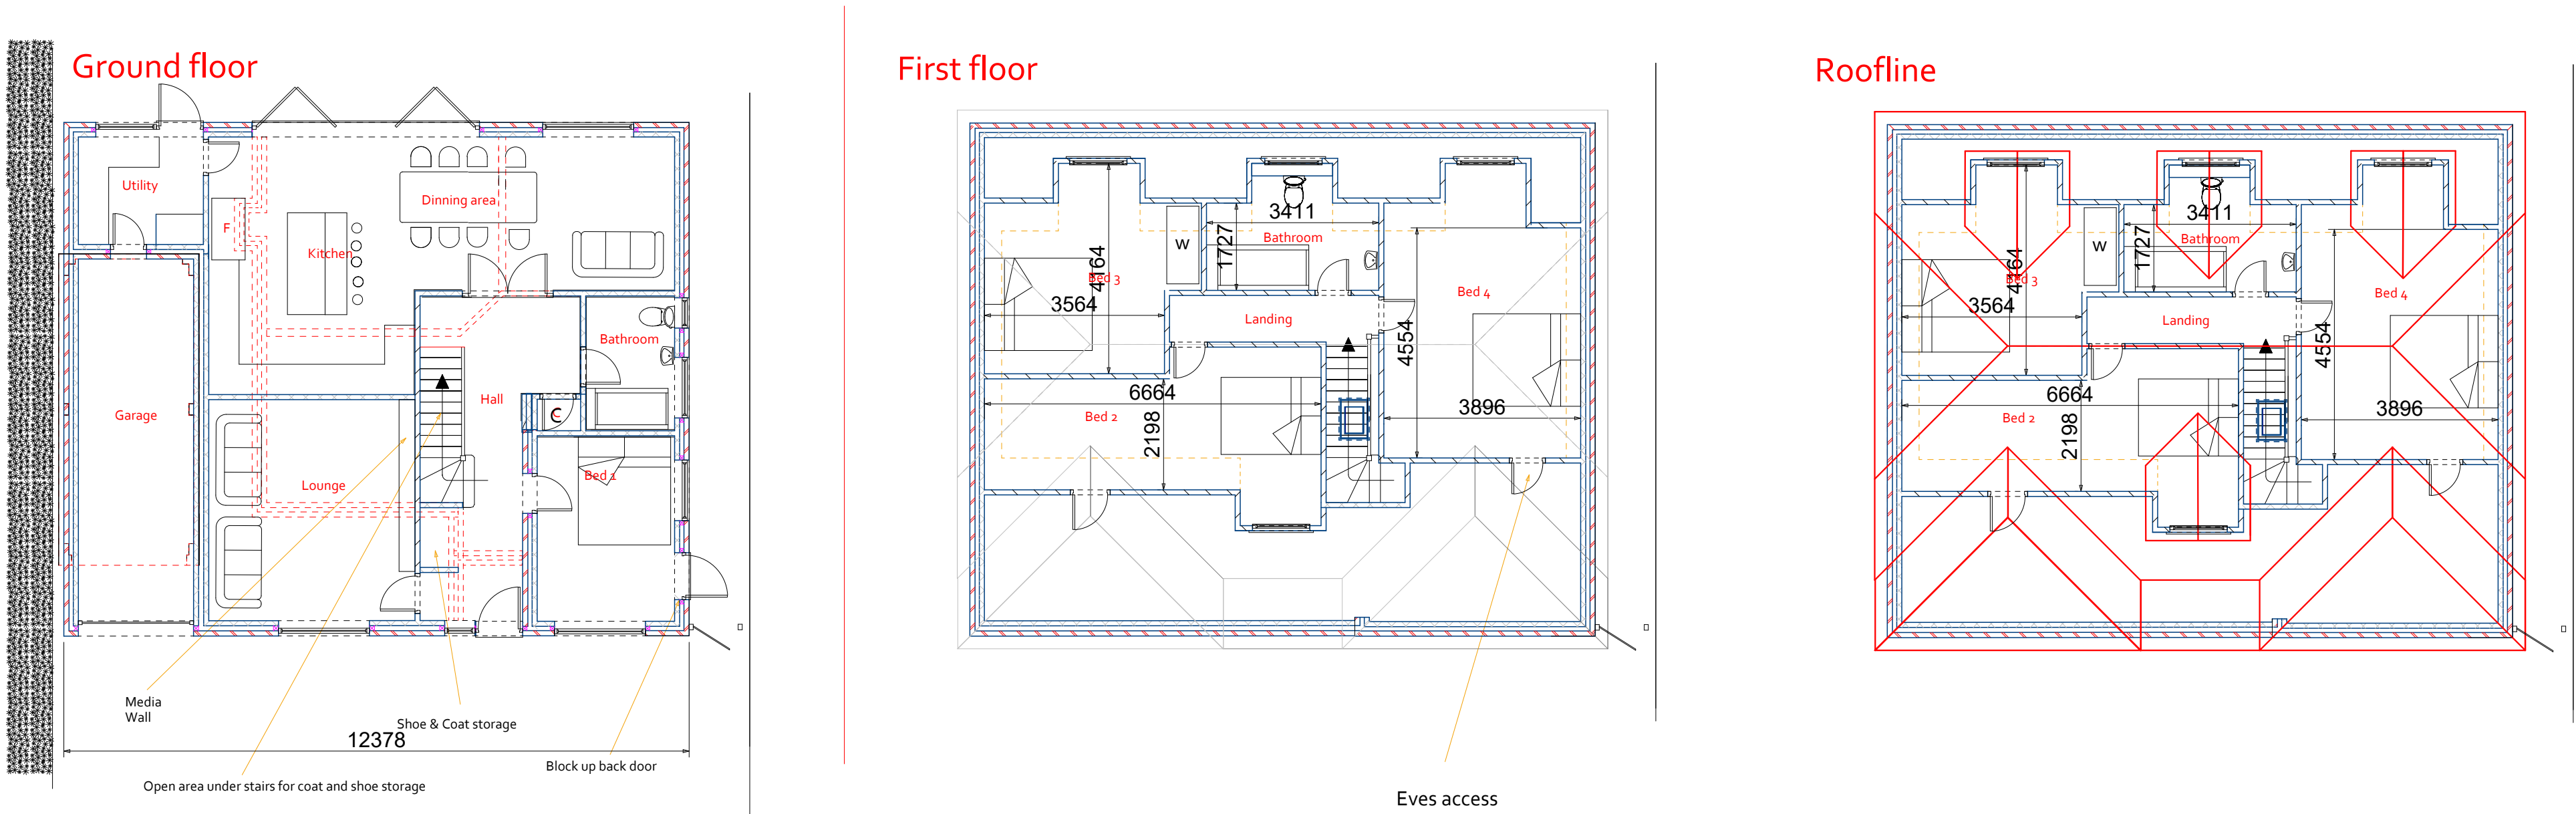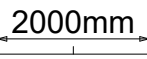

THIS IS NOT A WORKING DRAWING.

The information provided is either for client information, planning consideration or shows compliance under the building regulations. It does not purport to provide all the information necessary to carry out construction works and could be subject to variation in detail.

ALL MEASUREMENTS TO BE CHECKED ON SITE. NOTE, FITMENT SUPPLIERS SHOULD TAKE SITE MEASUREMENTS

Prior to commencement of work on site, dimensions and particulars should be checked and any discrepancies reported immediately to Jones projects Architectural. **DO NOT SCALE.**

Client - Iorna newbury

Address - 6 Adastra Ave
Hassocks
BN6 8DL

Page Size - A1

