


FOR PLANNING
PURPOSES ONLY

NOT FOR CONSTRUCTION

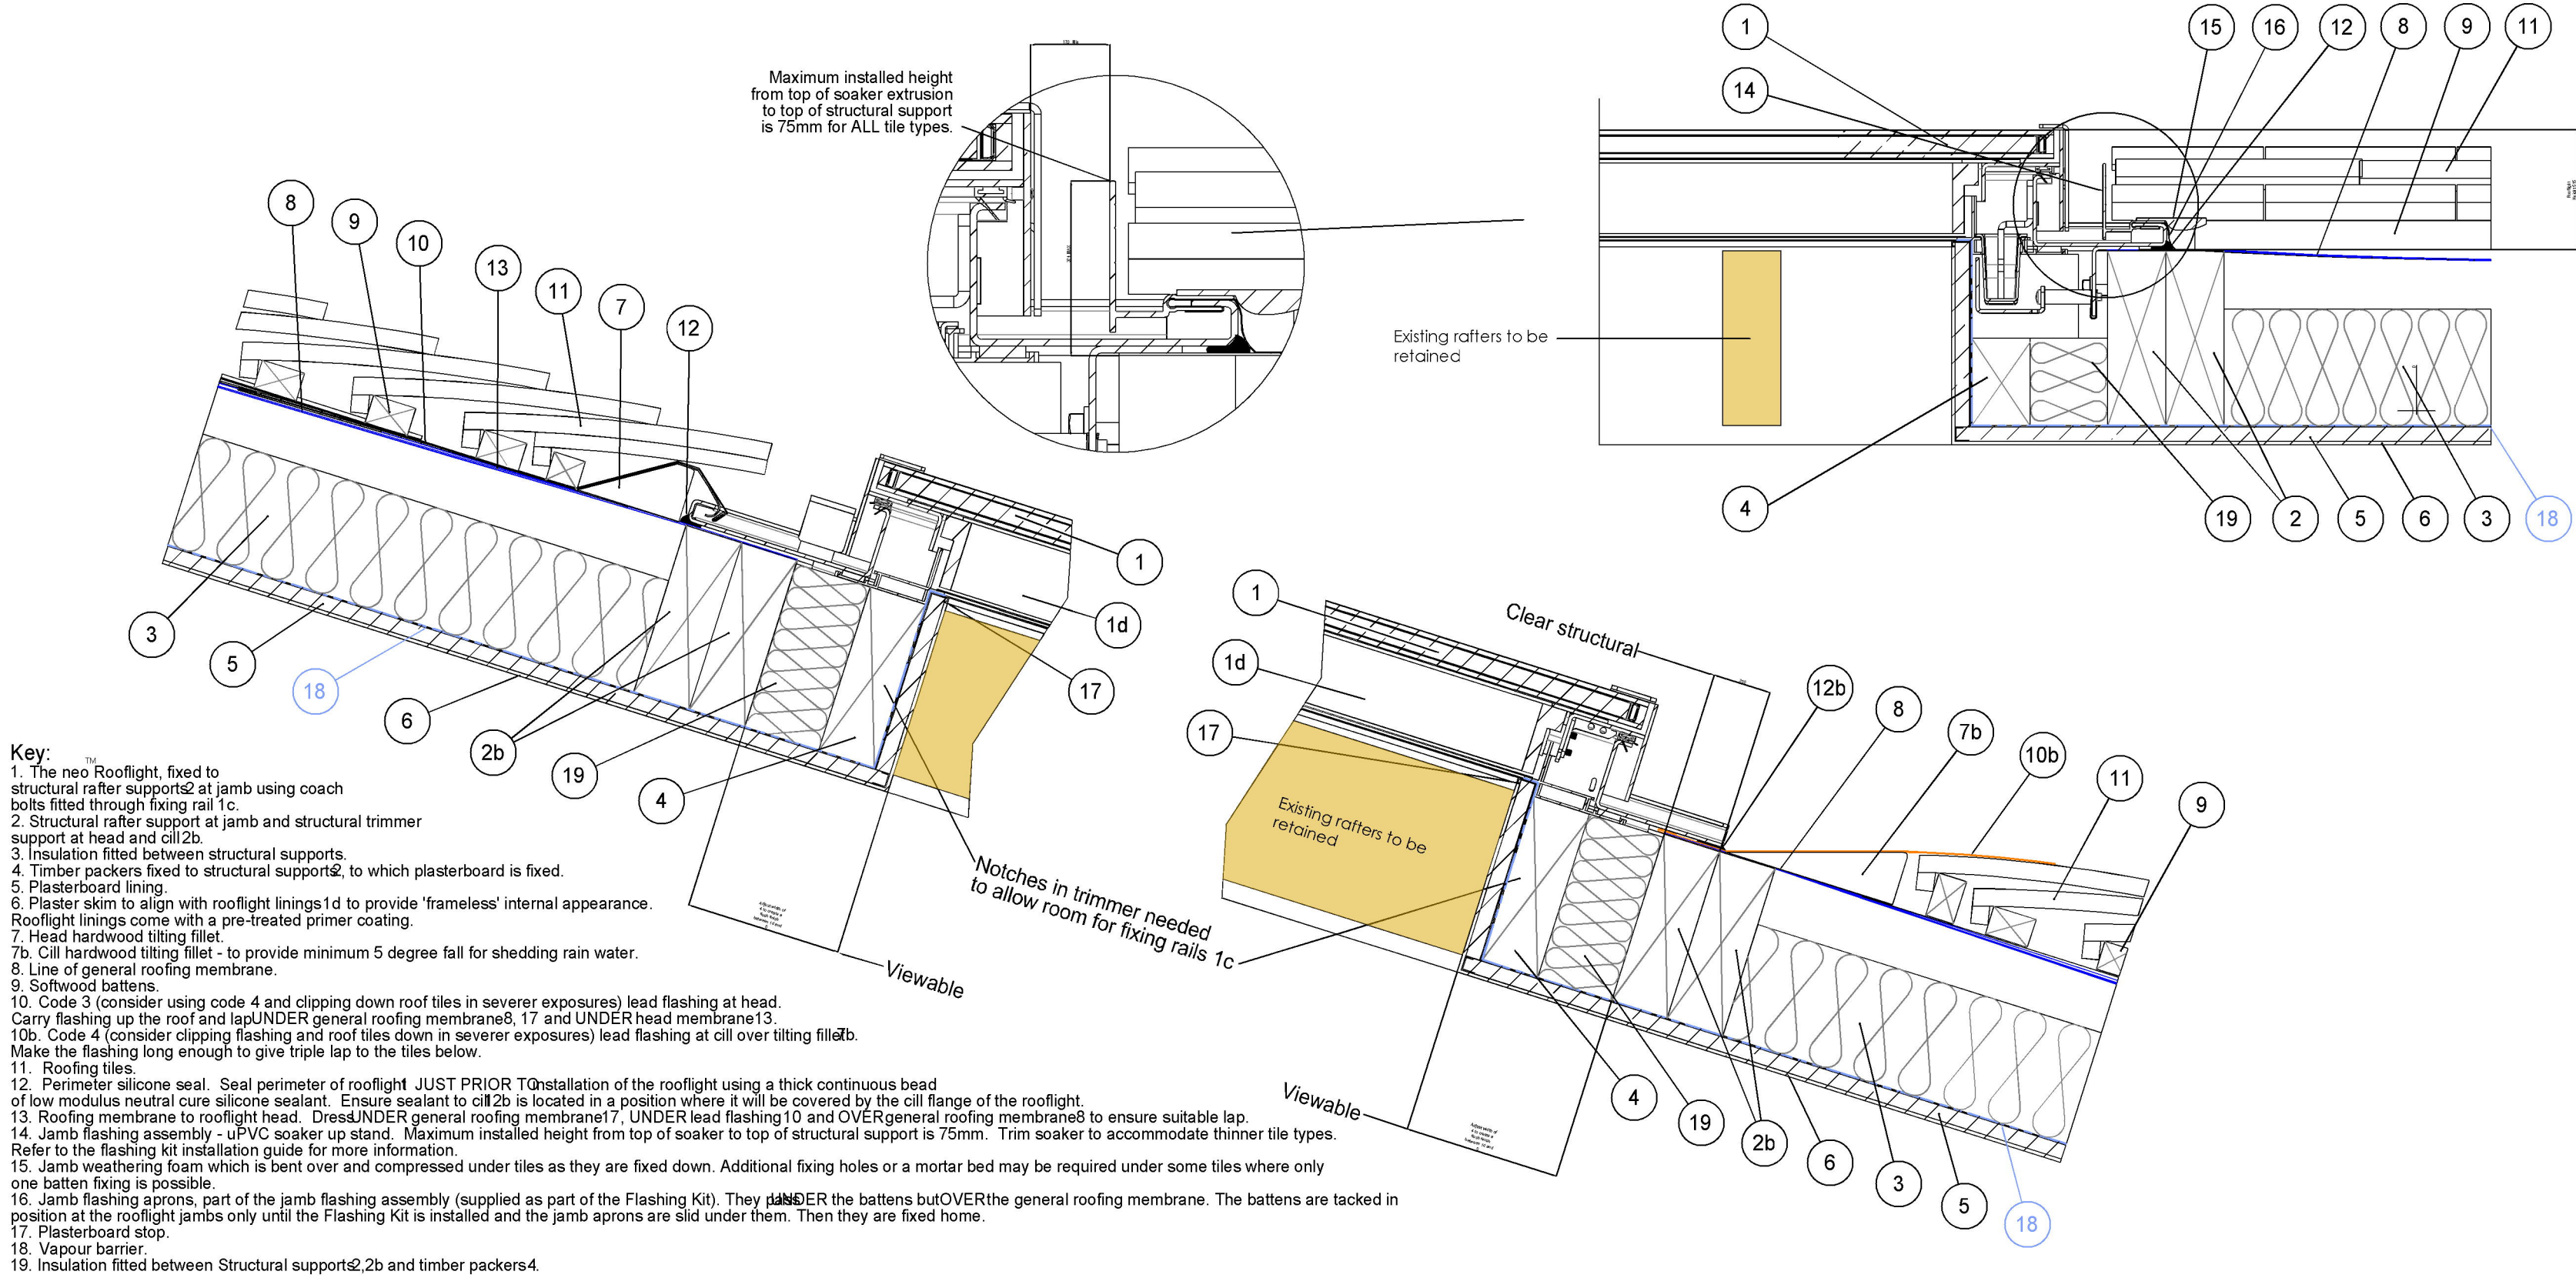

NEW ROOFLIGHT E.O.23 DETAILS - AS PROPOSED
SCALE @ 1:5 ON AN A2 SHEET

REV.	DATE.	BY.	AMENDMENT.	CHK.
------	-------	-----	------------	------

PLANNING



2 Lucasdes Mews, Paddockhall Road,
Haywards Heath,
West Sussex, RH16 1HE
(01444) 452604
hh@gooldbaxter.co.uk
www.gooldbaxter.co.uk

NOTES.
DO NOT SCALE OFF THIS DRAWING UNLESS FOR PLANNING PURPOSES.
CHECK ALL DIMENSIONS ON SITE BEFORE ANY WORK IS COMMENCED.
ALL GOODS MATERIALS AND WORKMANSHIP MUST CONFORM WITH CURRENT BUILDING REGULATIONS, BRITISH STANDARDS AND CODES OF PRACTICE.
COPYRIGHT OF THIS DRAWING IS RETAINED BY GOULD PROPERTY CONSULTANTS LLP T/A GOULD BAXTER AND IT MUST NOT BE REPRODUCED WITHOUT WRITTEN CONSENT.

CLIENT.
Mr & Mrs L Edge

PROJECT.
Stonehurst North Lodge,
Selsfield Road,
Ardingly,
RH17 6TN

DRAWING.
New Rooflight E.O.23 Details
- As Proposed

DATE. 15.05.2026	SCALE AT A1. 1:5-10-100	DRAWN BY. TG CHECKED BY. GB
---------------------	----------------------------	--------------------------------

JOB NO. GH661	DRAWING NO. PL.016	REV. -
------------------	-----------------------	-----------