


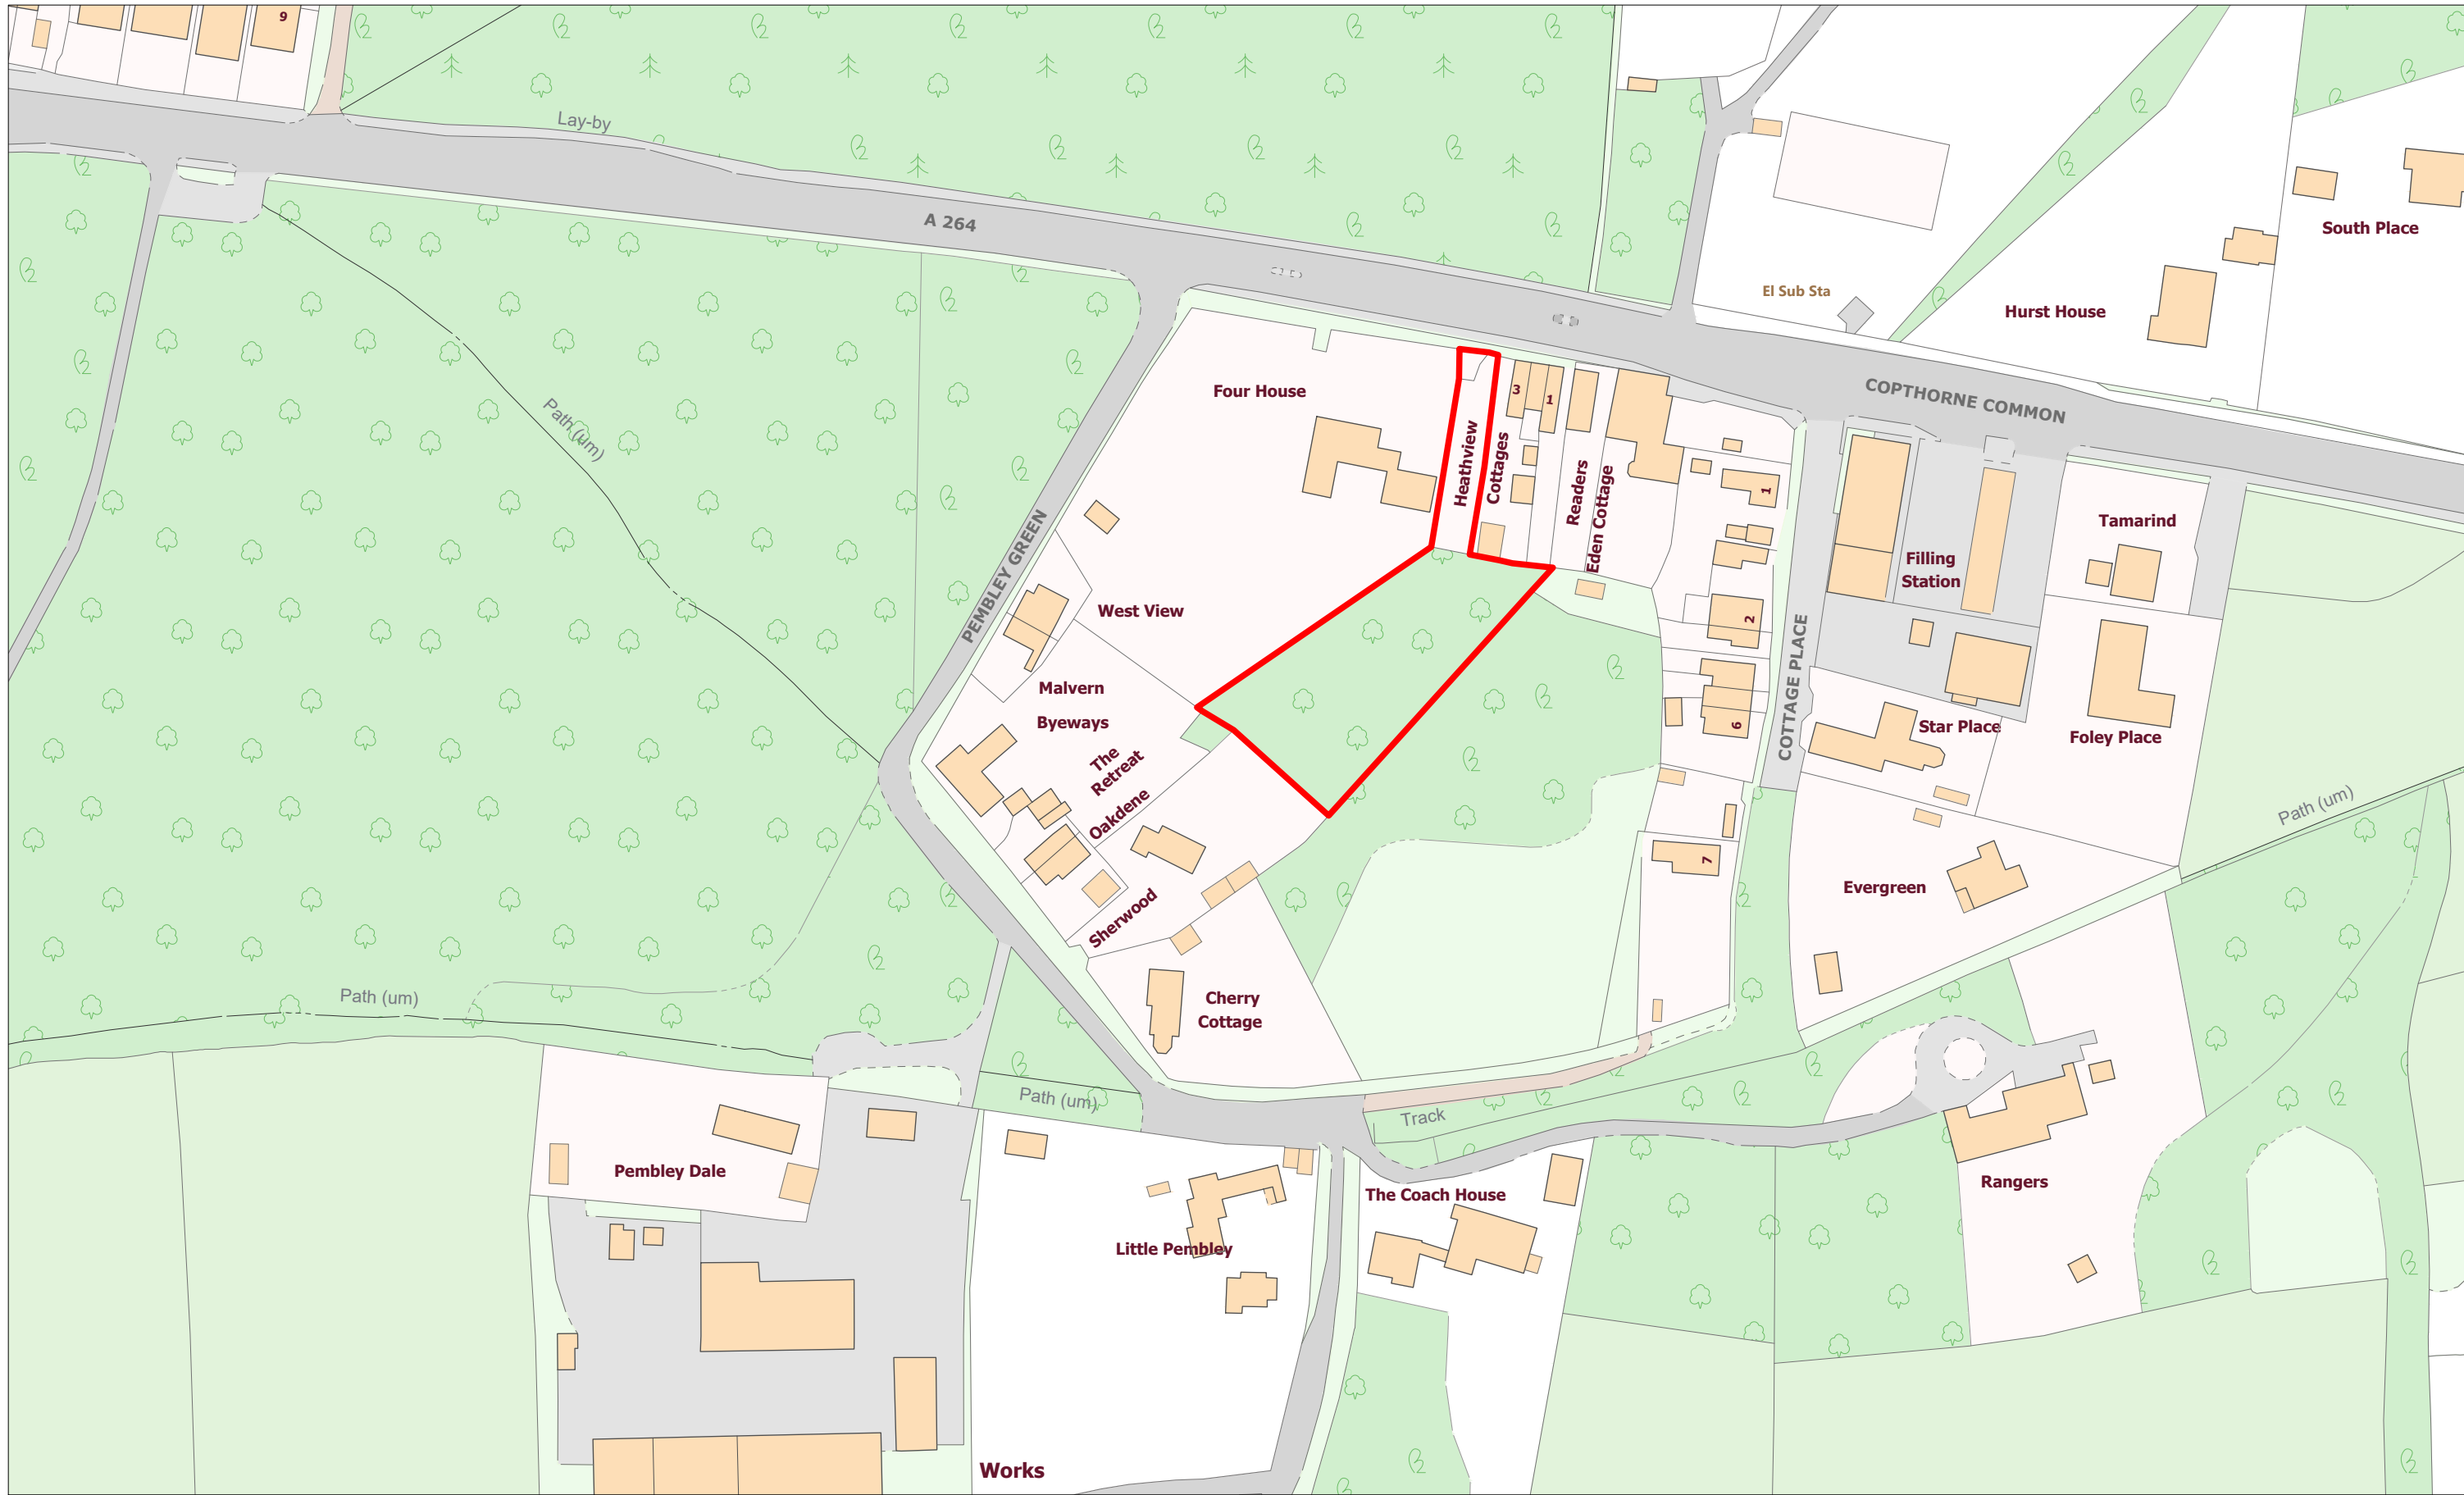

DRAWING:
PLANNING

PROJECT :
Land at Copthorne Common,
Crawley RH10 3LF

DRAWING NO: PL02

DATE: 09/07/2026

SHEET SIZE: A3

SCALE: 1:1250

Existing Location Plan

