



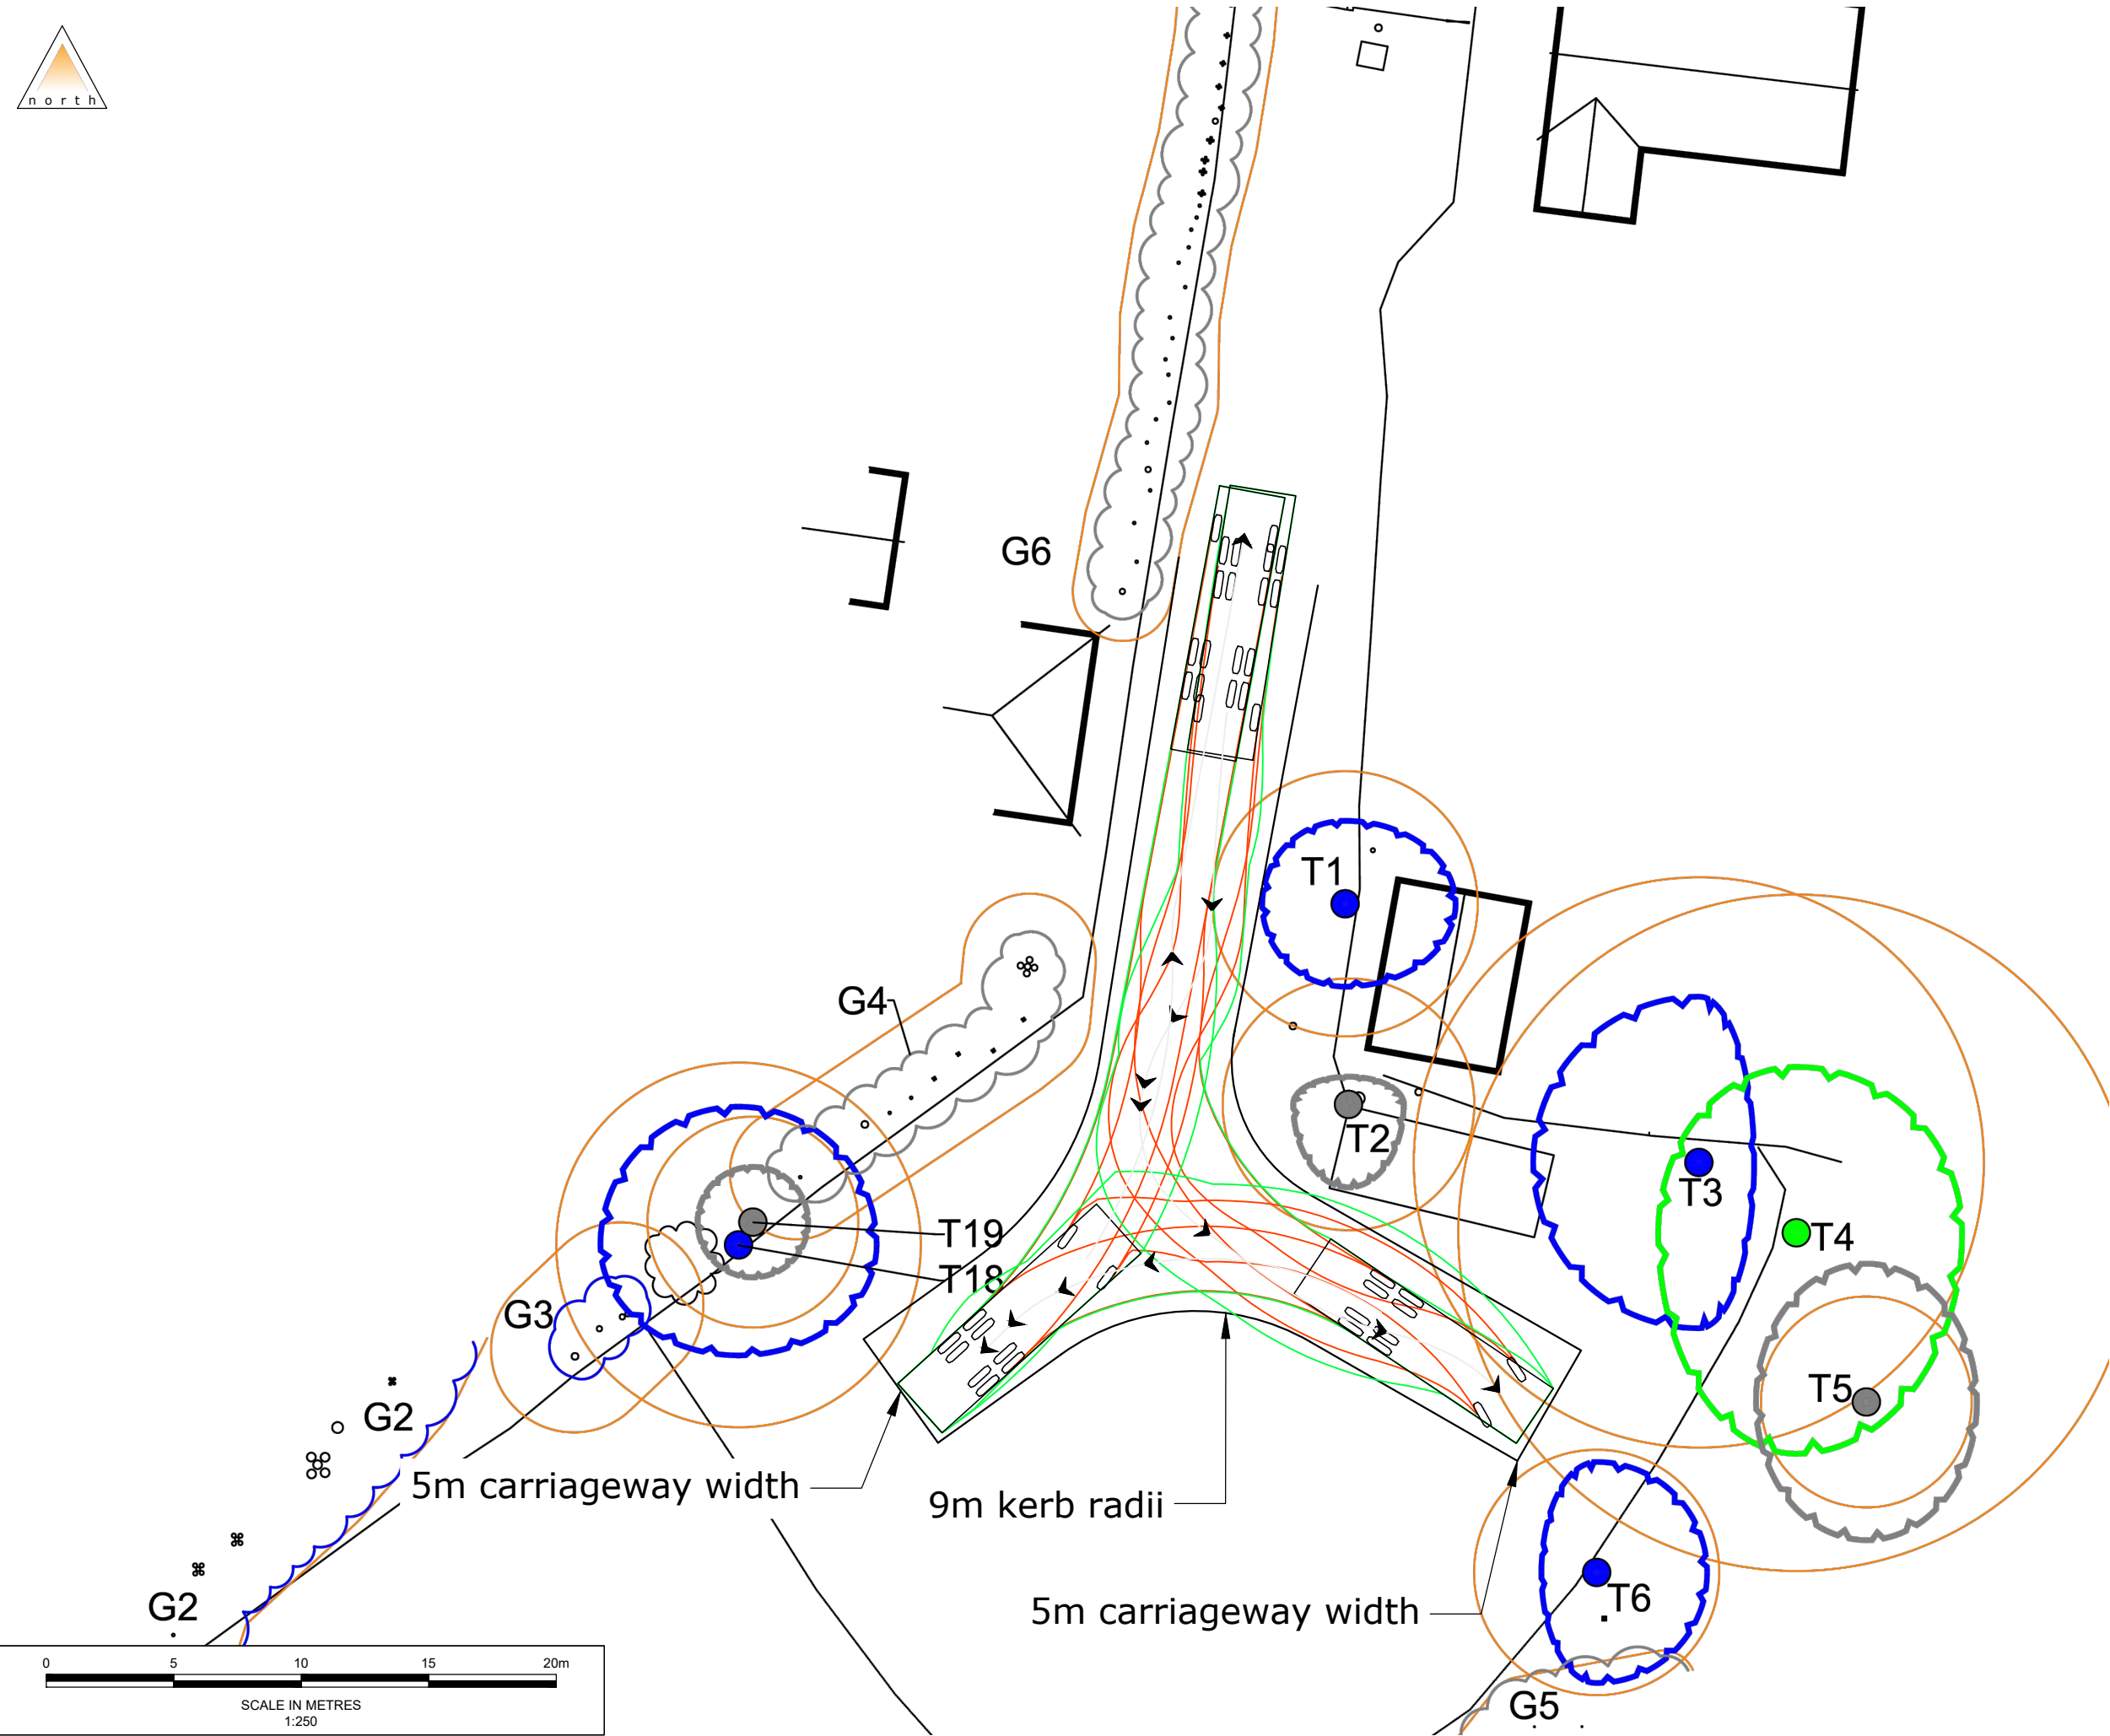

Notes

1. All levels and dimensions to be checked on site before any work commences. All dimensions in metres unless stated otherwise.
2. This drawing is based on survey information and Motion cannot guarantee the accuracy of the data provided.
3. Motion accepts no liability for any vehicle specification errors or inaccuracies within the vehicle tracking software used / or it's vehicle libraries. The vehicles speeds used for the analysis are as follows: forward 6kph / reversing 6kph.

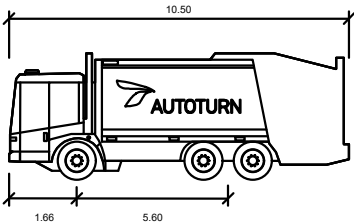

Mid Sussex Refuse Vehicle

	metres
Width	: 2.60
Track	: 2.53
Lock to Lock Time	: 6.0
Steering Angle	: 40.0

D	Updated Layout	EP	DM	DM	07/09/2026
C	Updated Layout	EP	DM	DM	02/09/2026
B	Updated Layout	EP	DM	DM	28/08/2026
A	Updated Layout	EP	DM	DM	26/08/2026
-	First Issue	EP	DM	DM	21/08/2026
Rev.	Description	Drm	Chk	App	Date

Drawing Status:

FOR PLANNING
NOT FOR CONSTRUCTION

motion

Guildford - Reading - London
www.motion.co.uk

Client:

Mr Roger Turner

Project:

Land at Cophorne Common, Crawley

Title:

Swept Path Analysis
Refuse Vehicle

Scale: 1:250 (@ A3)

Drawing:

2608007-TK01

Revision:

D