


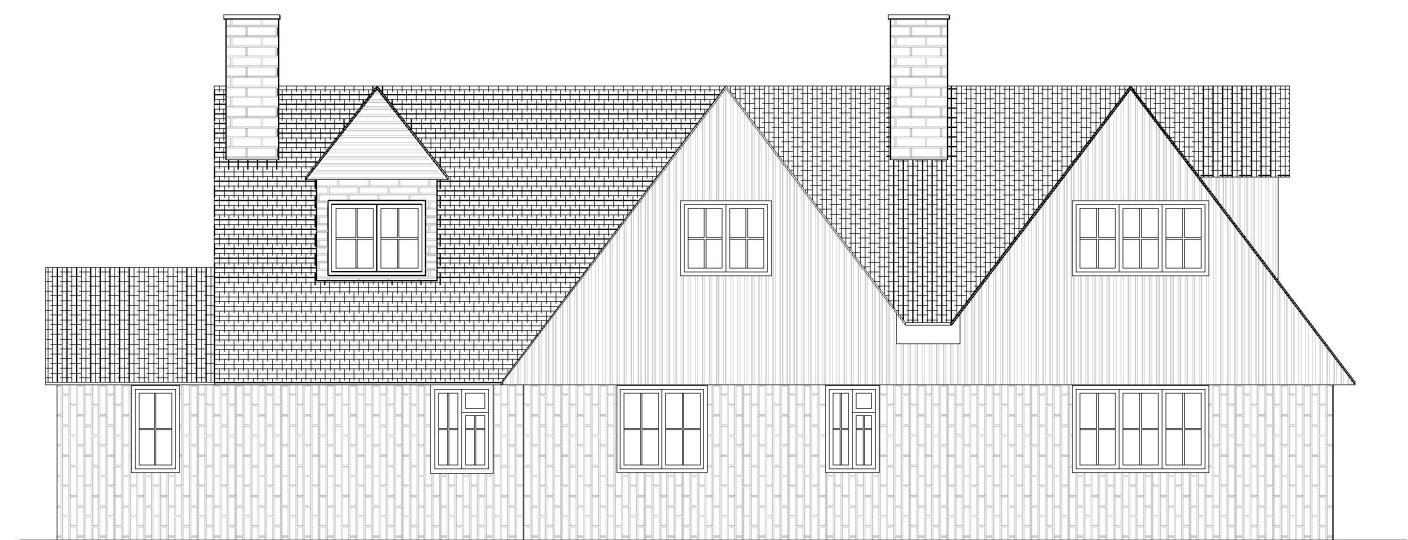

Elevation D 1:100



Elevation A 1:100



Elevation C 1:100



Elevation B 1:100



Scale In Metres

SKETCH
DRAWING

NOTES:

~ © Copyright of this drawing remains the property of Buchan Rum Architects Limited and should not be reproduced in full or parts or re-issued without written permission from Buchan Rum Architects

~ These drawings must be read in conjunction with the structural engineers drawings & details, and with all other consultants, sub-contractor and specialist's drawings & details.

~ All dimensions are in millimetres, unless stated otherwise.

~ All goods materials workmanship to conform with current building regulations BSS and COP's.

~ All dimensions must be checked on site, and any discrepancies verified with the architect.

~ Do not scale from the drawing

~ Any discrepancies between the drawings, details and specification must be reported to the architect immediately before work is put in hand.

~ All works to be carried out in full accordance with current Building Regulations, British Standards and all Health & Safety Regulations

~ If in doubt please ask.

rev.	date	comment
amendments		
Client		
Site address		
Garden Cottage		
Job Title		
Extension and refurbishment		
Existing Elevations		
BUCHAN RUM		
9 SAVILL ROAD		
LINDFIELD		
WEST SUSSEX RH162NY		
E : info@buchanrumarchitecture.co.uk		
Scale	1:100	Size
		A3
		Drn By
		BR
Drawing number.		Rev.
25_139_PL_011		