


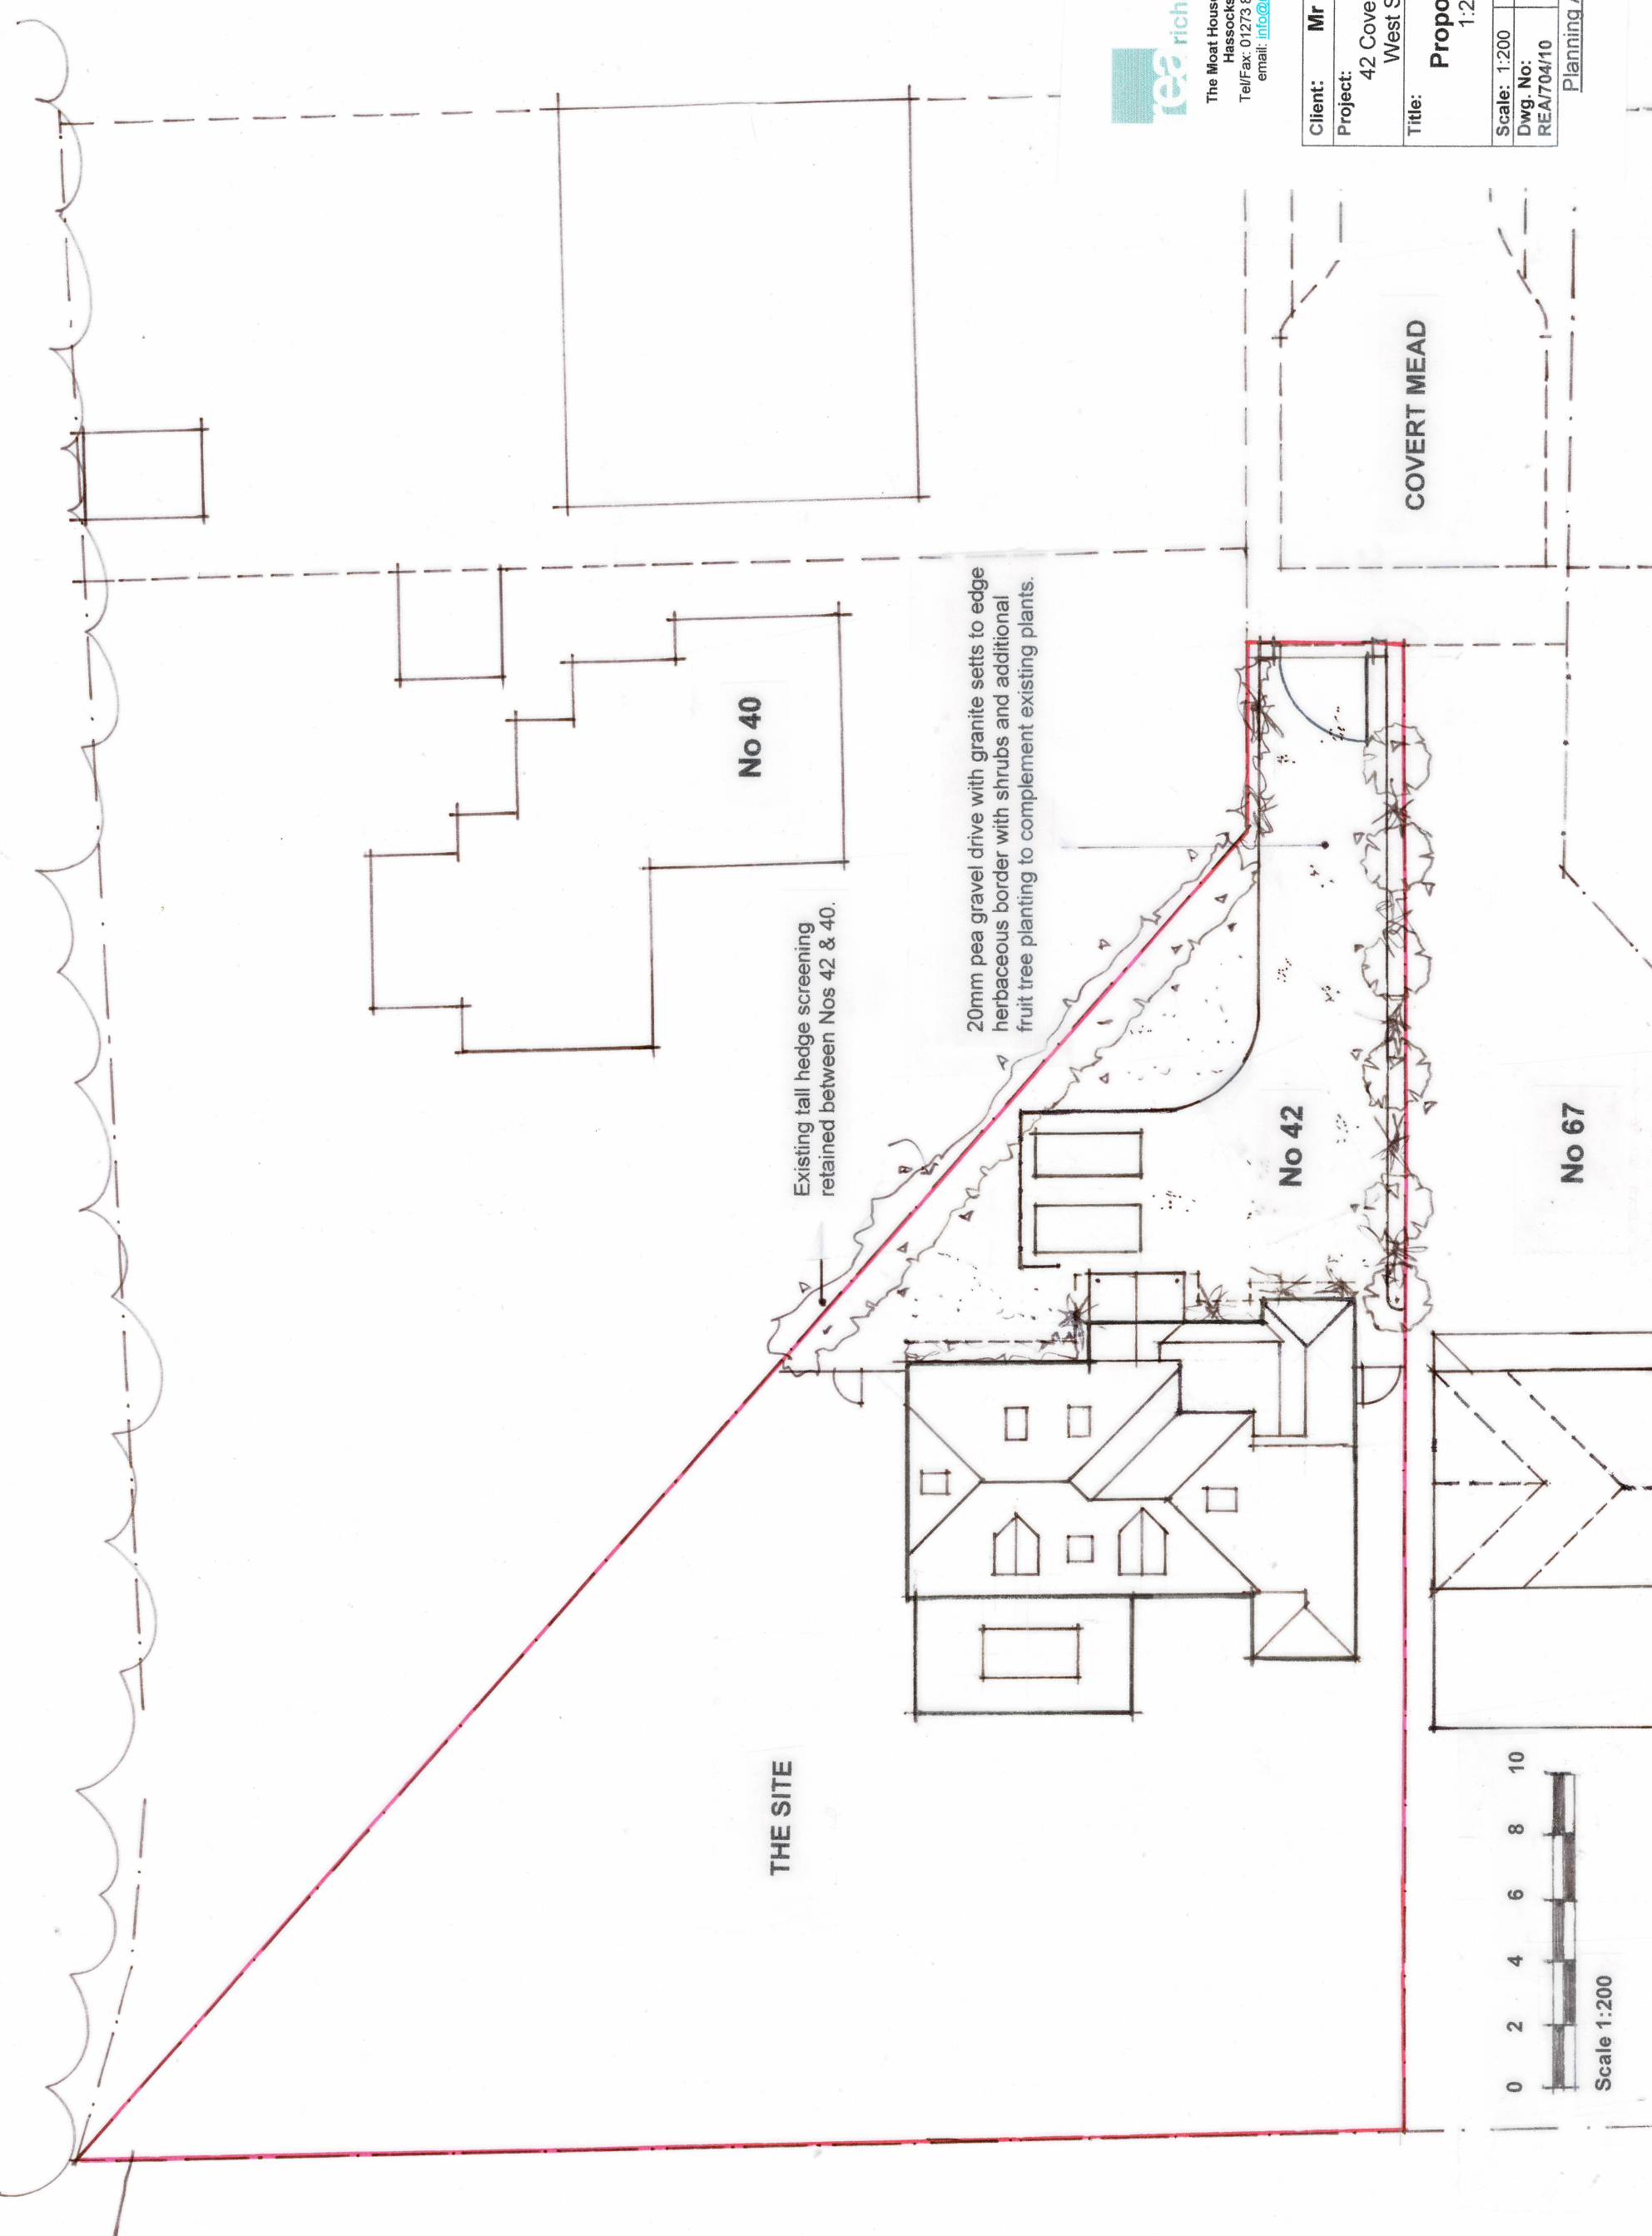

THE SITE

No 40


No 42

No 67

COVERT MEAD

20mm pea gravel drive with granite setts to edge herbaceous border with shrubs and additional fruit tree planting to complement existing plants.

Existing tall hedge screening retained between Nos 42 & 40.

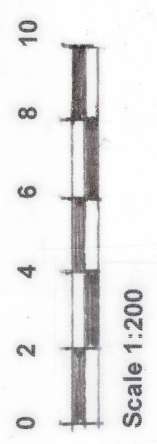

ree richard ewen architects
The Moat House, 38A Beacon Road, Ditchling,
Hassocks, West Sussex, BN6 8UZ
Tel/Fax: 01273 845096 Mobile: 07966 261660
email: info@richardewenarchitects.co.uk

Client:	Mr James Benson		
Project:	42 Covert Mead, Handcross, West Sussex, RH17 6DP		
Title:	Proposed Block Plan 1:200 scale @ A3		
Scale: 1:200	Date: 22 nd September 2025		
Dwg. No: REA/704/10	Rev:		

Planning Application to MSDC