


Scale 1:50

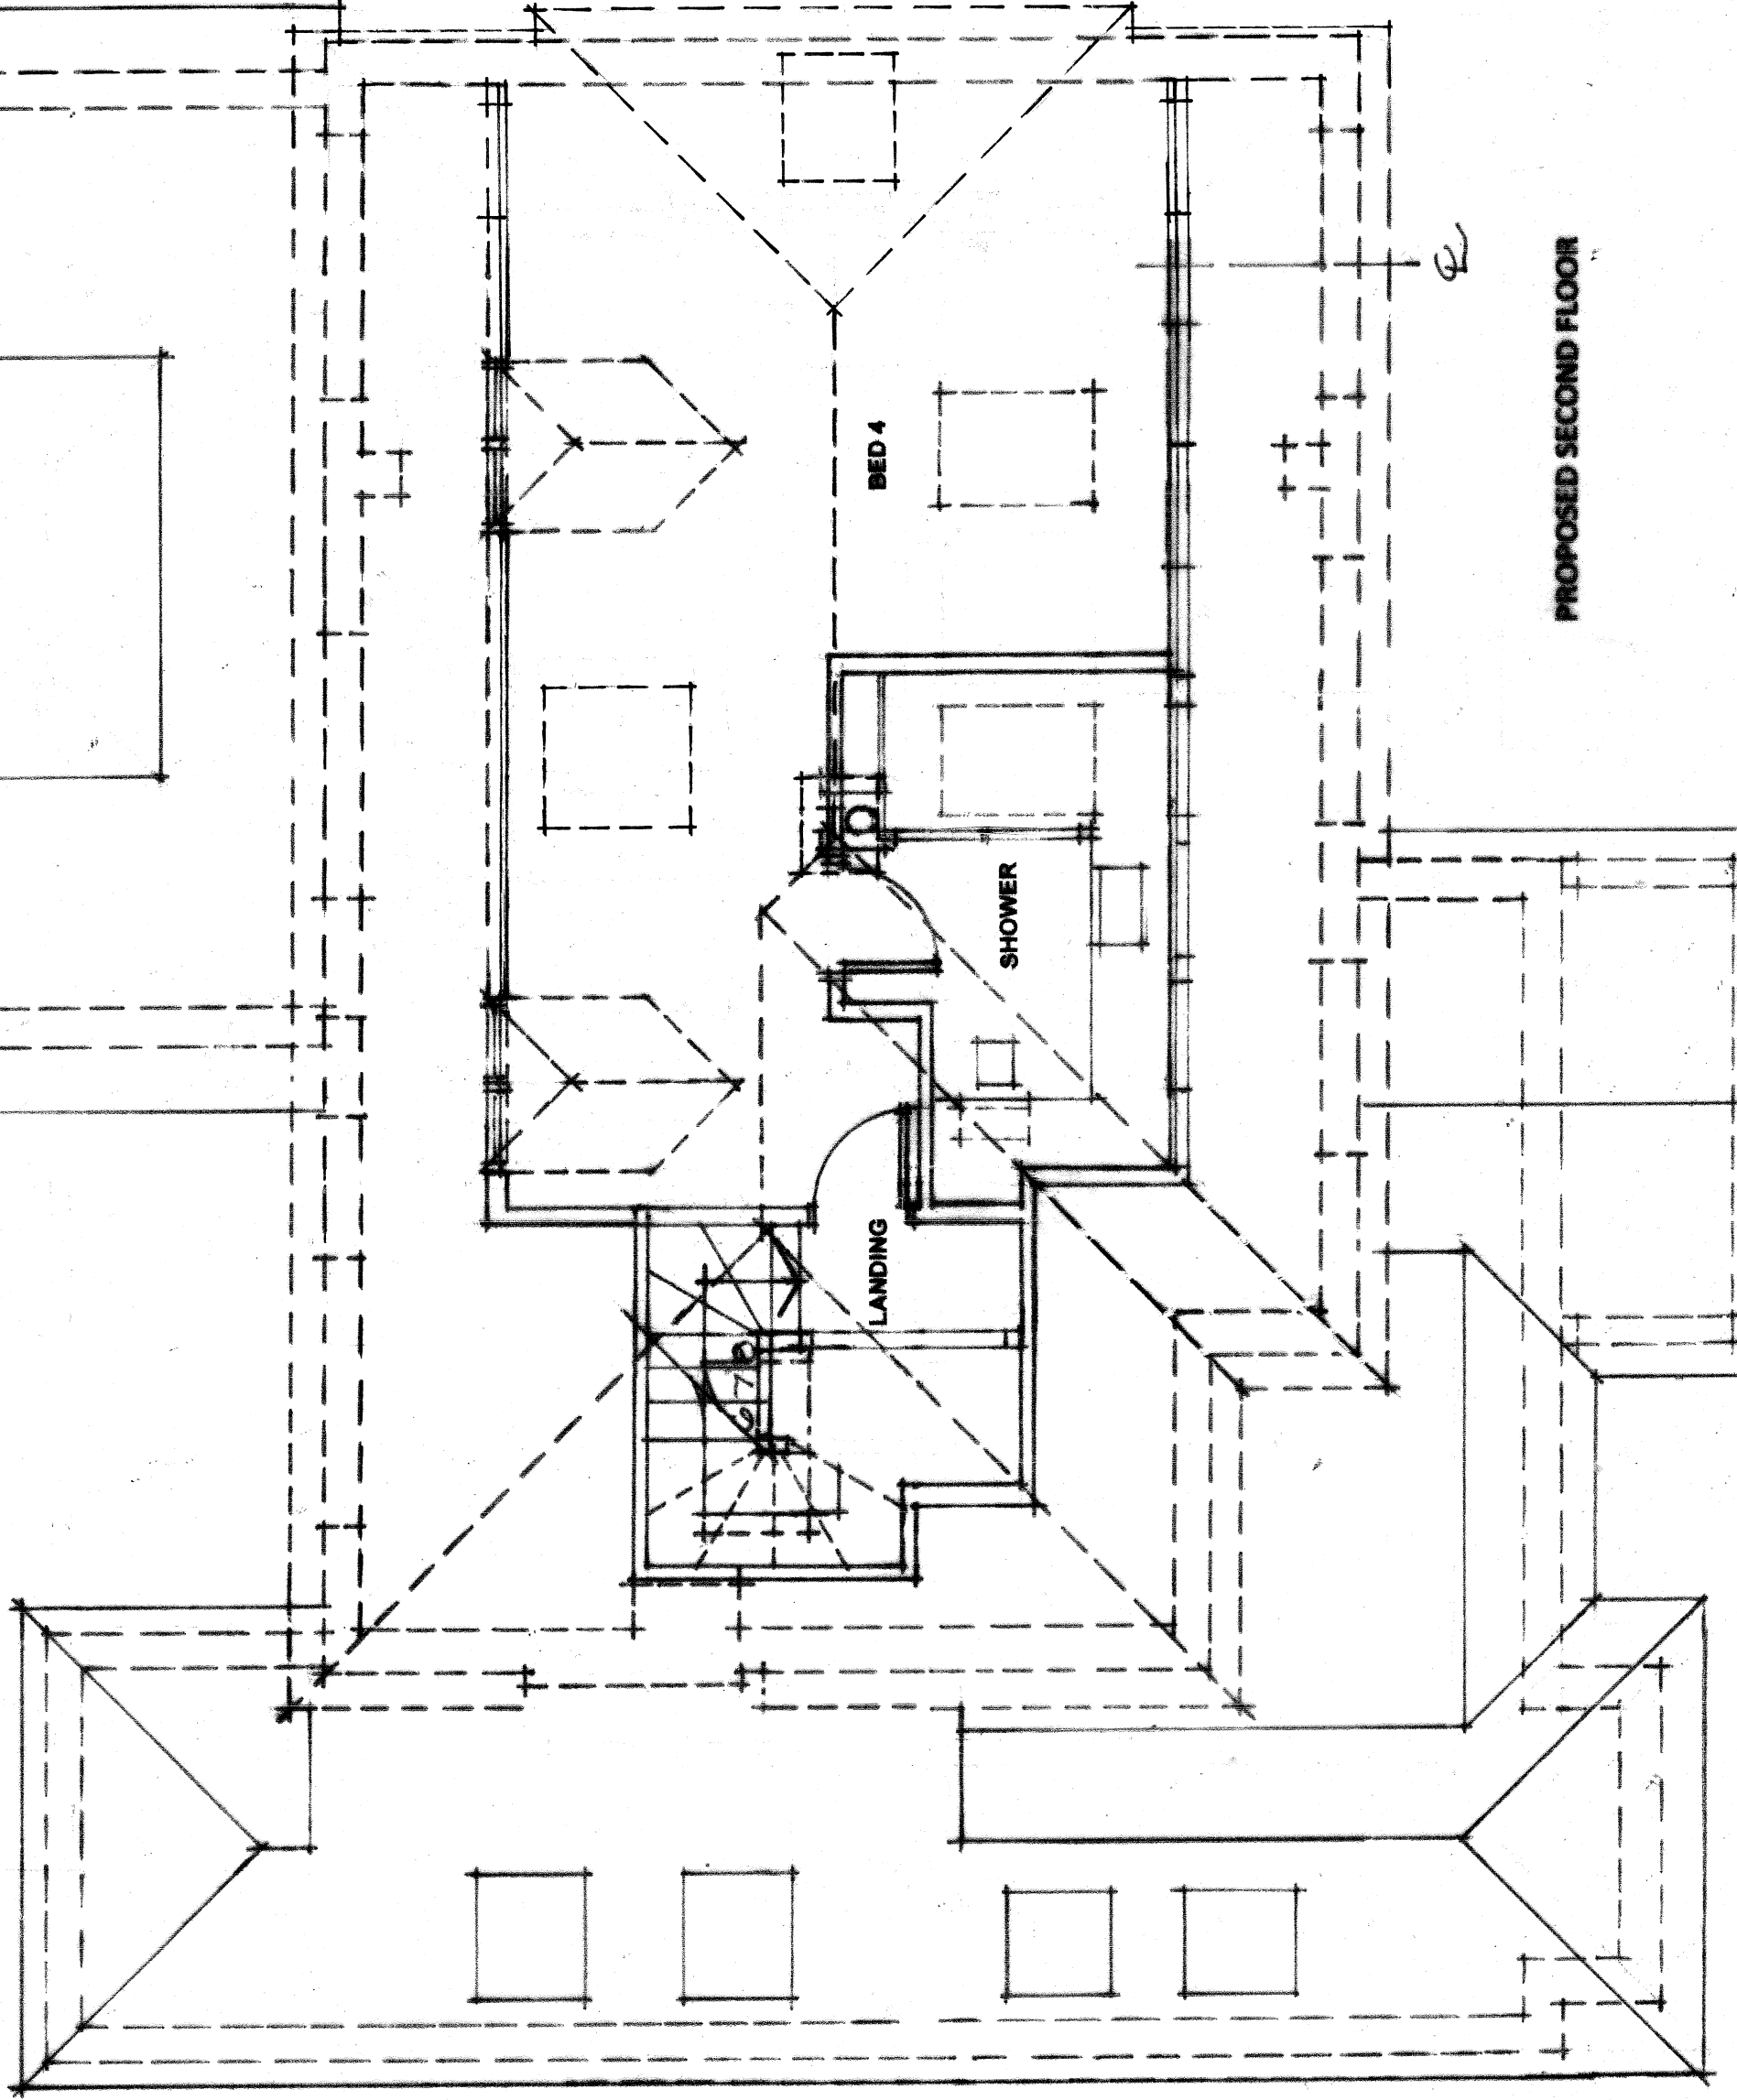

PROPOSED SECOND FLOOR

ree richard ewen architects

The Moat House, 38A Beacon Road, Ditchling,
Hassocks, West Sussex, BN6 8UZ
Tel/Fax: 01273 845096 Mobile: 07966 261660
email: info@richardewenarchitects.co.uk

Client:	Mr James Benson
Project:	42 Covert Mead, Handcross, West Sussex, RH17 6DP
Title:	Proposed Loft Plan 1:50 scale @ A3
Scale:	1:50
Date:	22 nd September 2025
Dwg. No:	REA/704/13
Rev:	

Planning Application to MSDC