

Project
Copyhold Barn
Copyhold Lane
Cuckfield
West Sussex
RH17 5ED

Drawing

Site Location Plan



Architects & Planning Consultants

Clock Tower House, Lewes Road
Lindfield, West Sussex. RH16 2LH
Telephone 01444 - 484711

Client

Mr A Chaudhury

Drawing no.

2820.SPO1

date

Jan 21


revisions

scale

1:1250

drawn

ARM

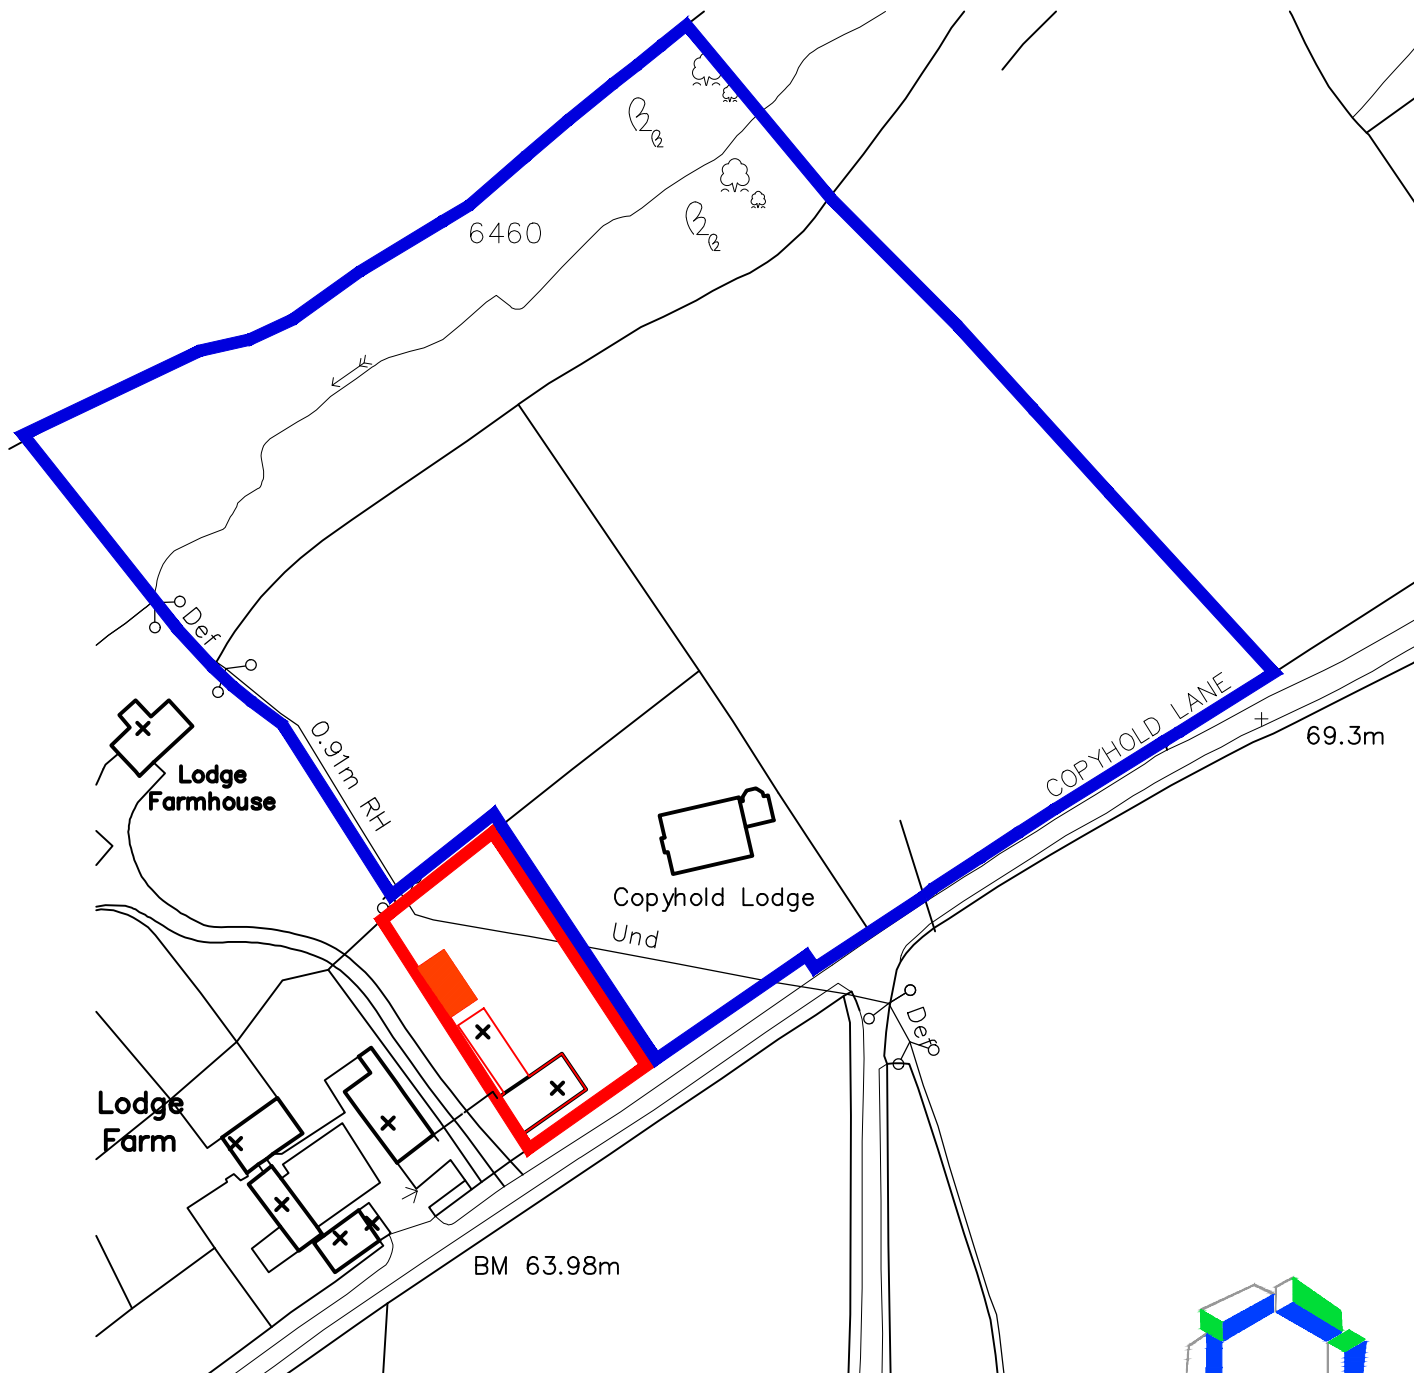

Crown Copyright. All rights reserved. Licence Number 100020449

© THE CONTRACTOR SHOULD CHECK ALL DIMENSIONS ON SITE.

NO DIMENSIONS TO BE SCALED FROM DRAWINGS.

IT IS THE CONTRACTORS RESPONSIBILITY TO ENSURE COMPLIANCE WITH BUILDING REGULATIONS.

