




Note:
No external alterations are proposed as part of
this Listed Building Consent application

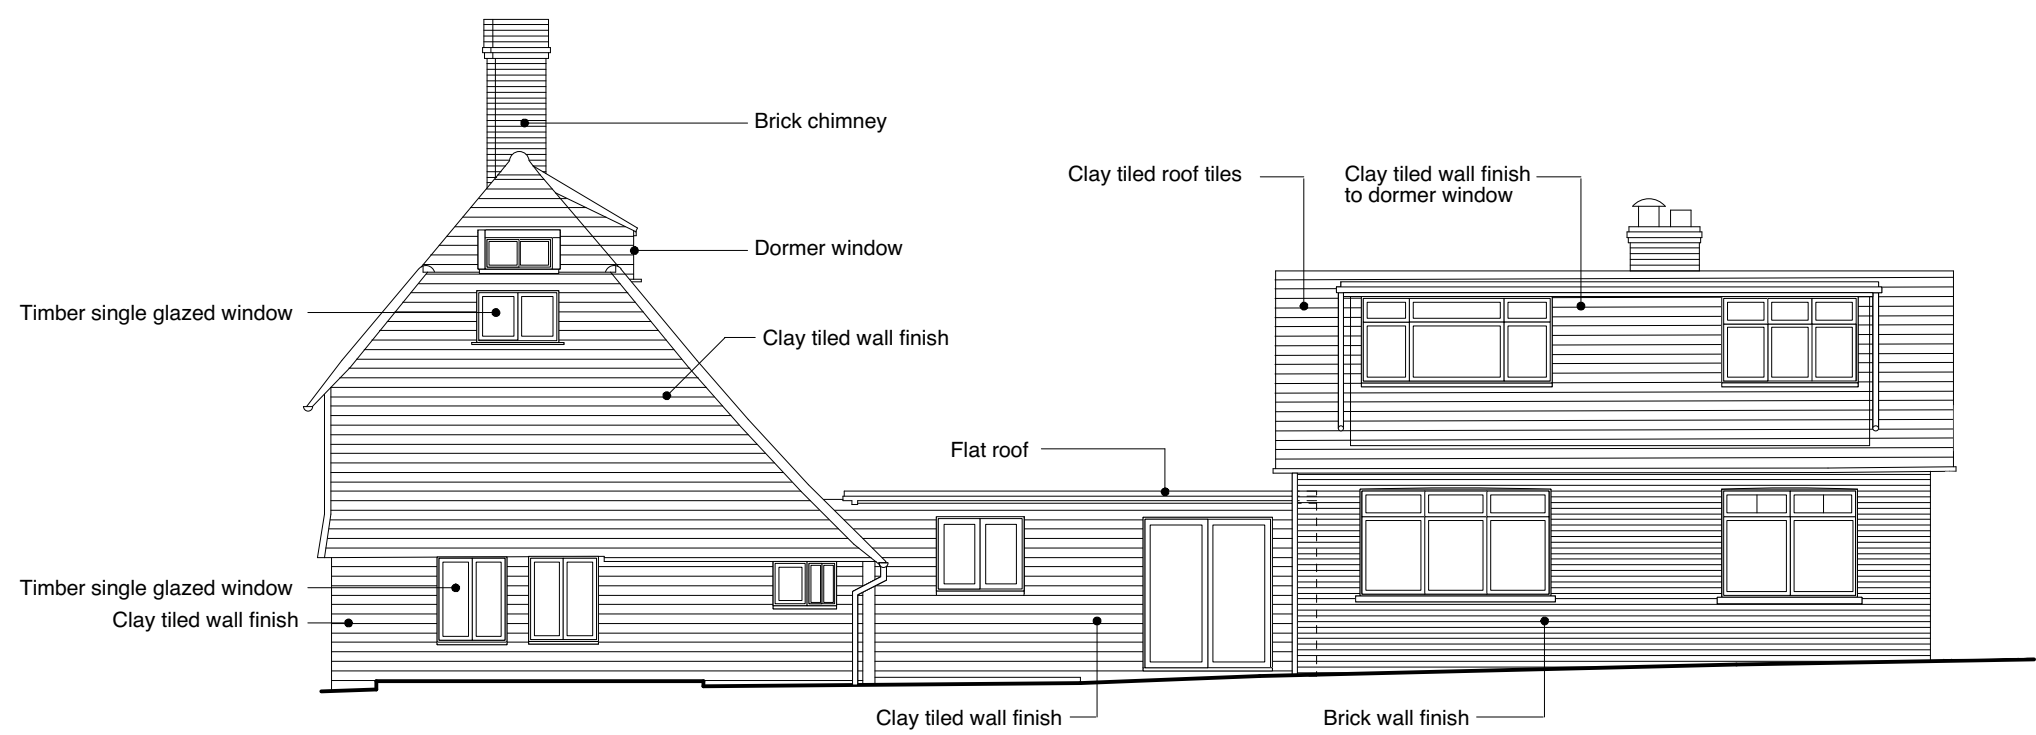

EXISTING ELEVATION A-A
No External changes proposed to this elevation

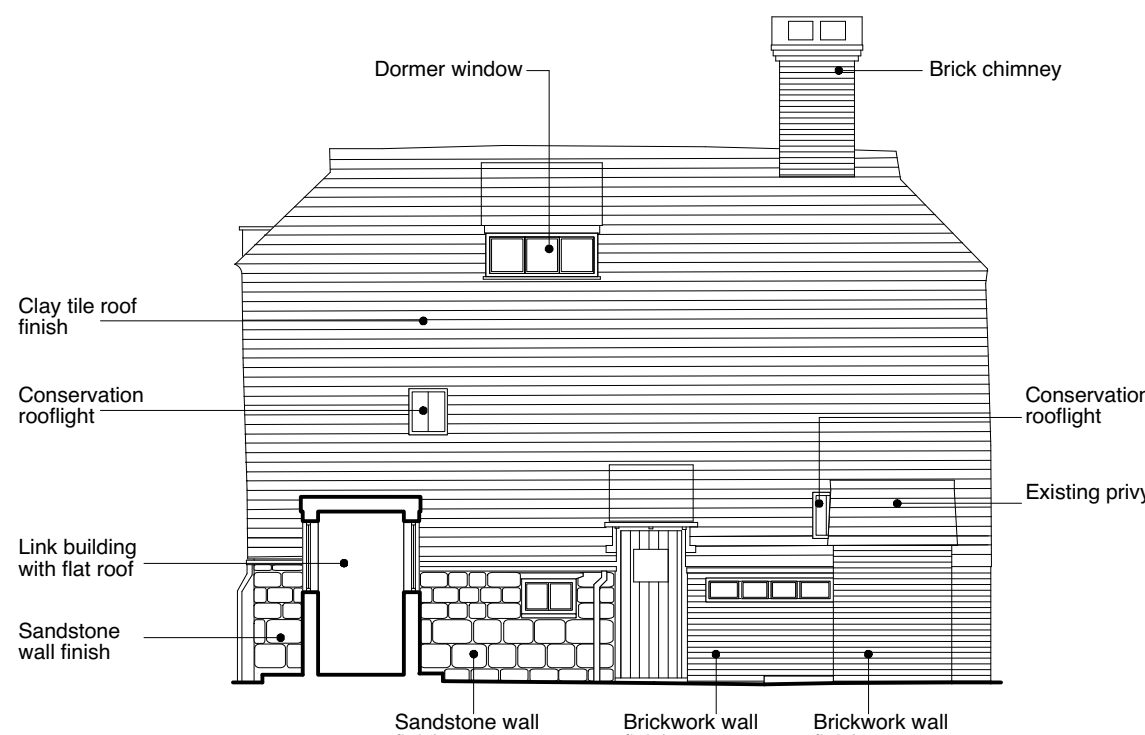


EXISTING ELEVATION C-C
No External changes proposed to this elevation

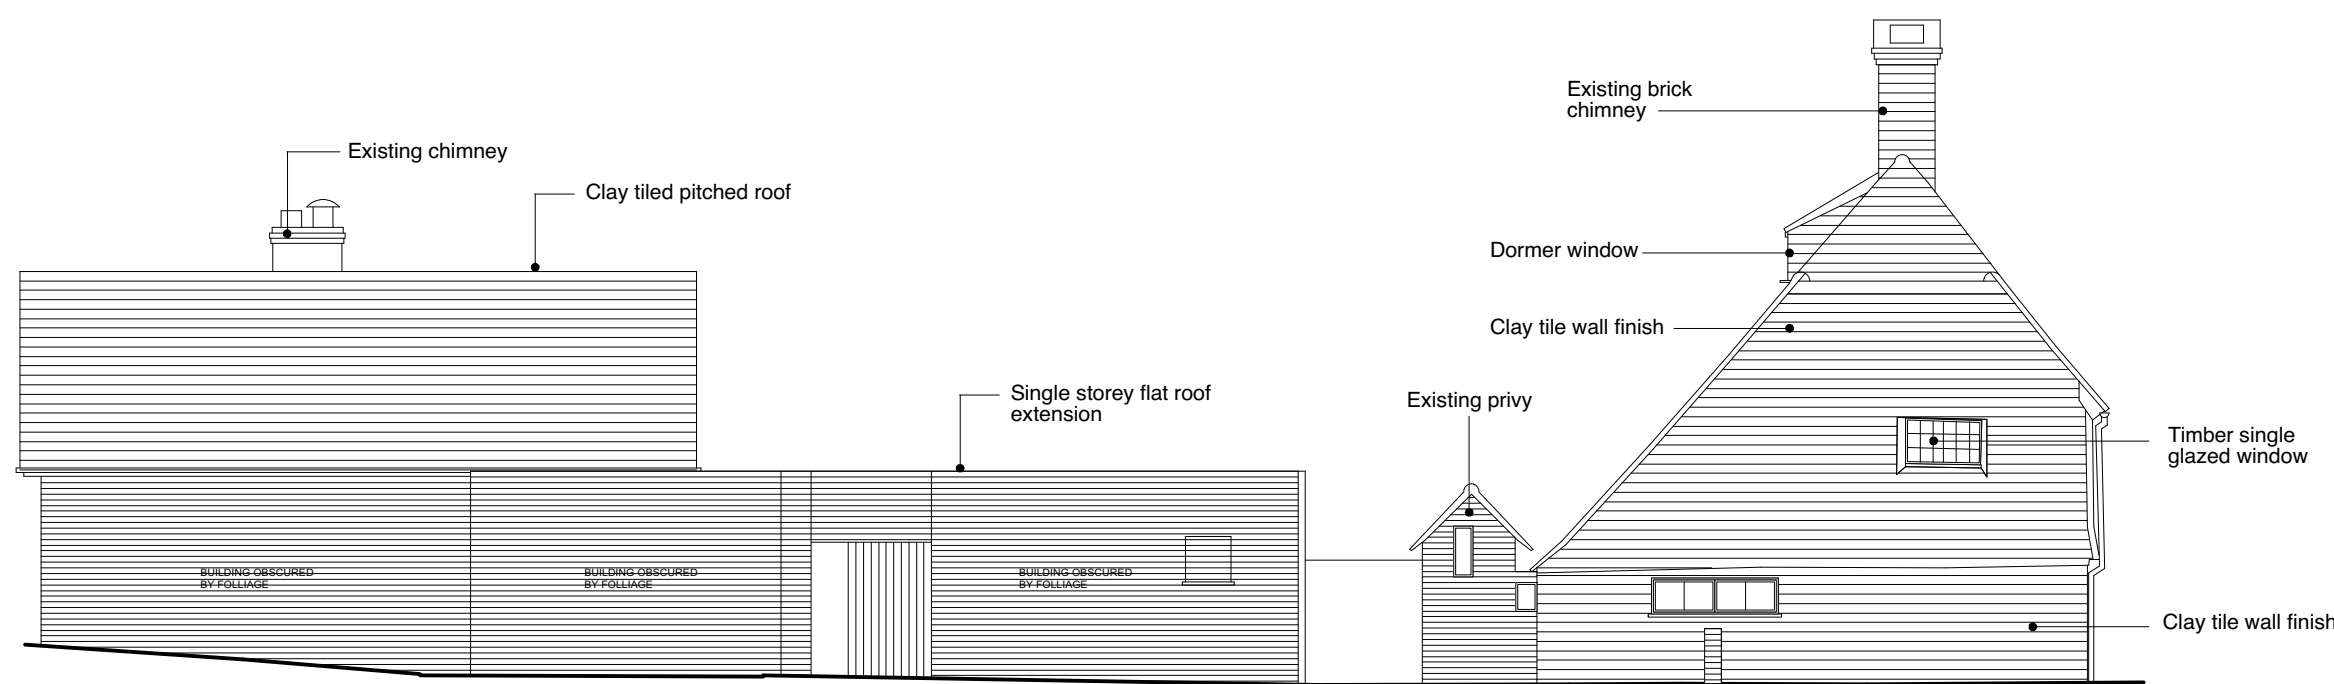

EXISTING ELEVATION B-B
No External changes proposed to this elevation




EXISTING ELEVATION D-D
No External changes proposed to this elevation

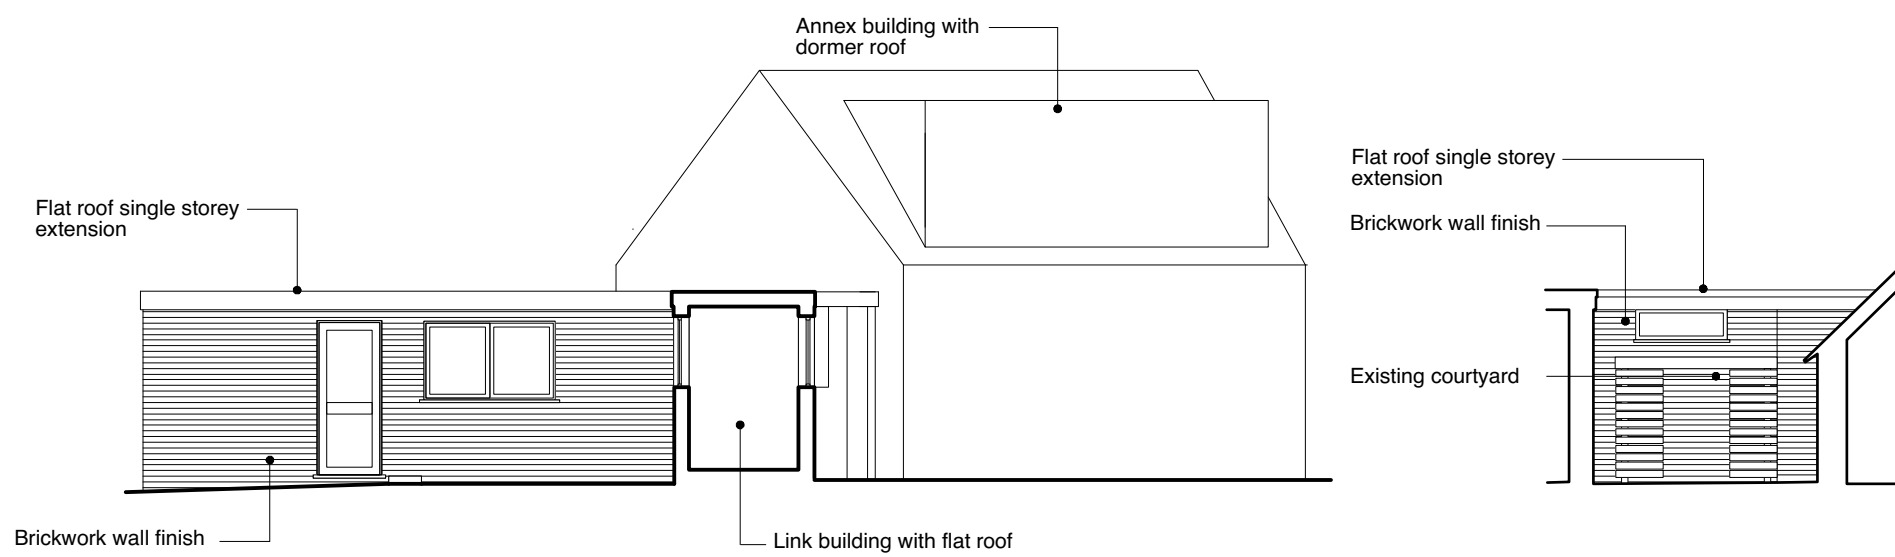


EXISTING ELEVATION E-E
No External changes proposed to this elevation


EXISTING ELEVATION G-G
No External changes proposed to this elevation

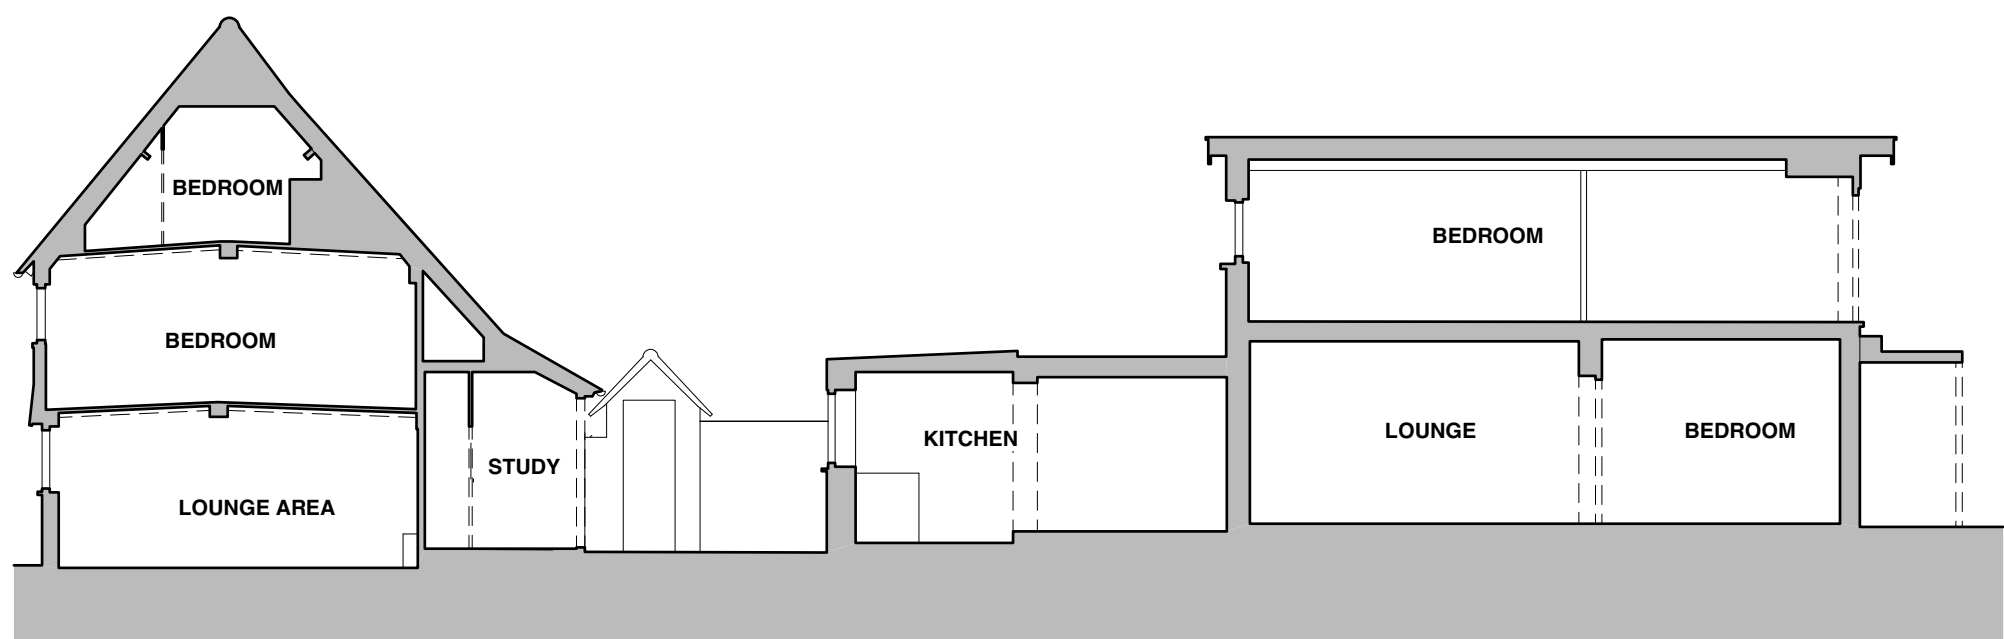



EXISTING SECTION H-H

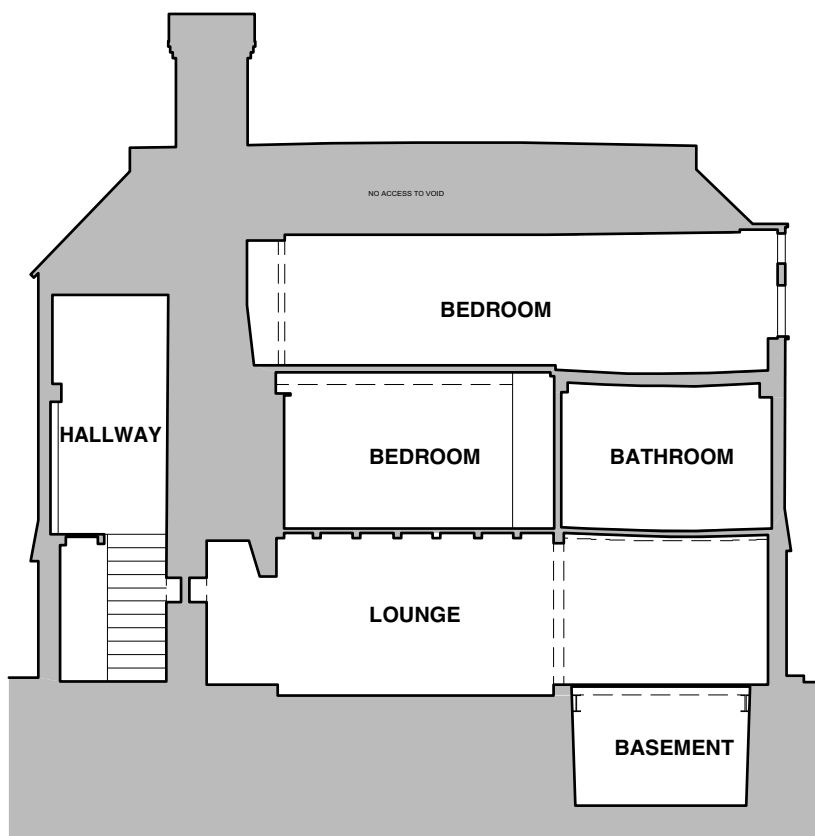

EXISTING SECTION J-J

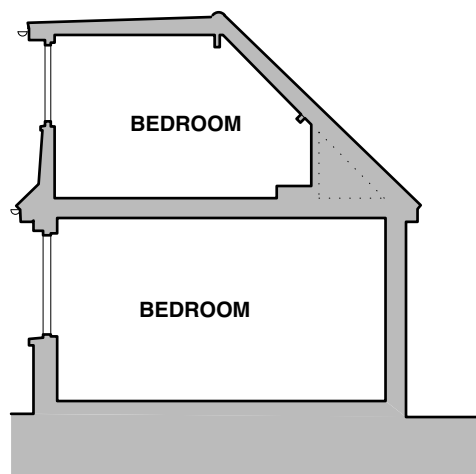

EXISTING SECTION K-K

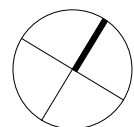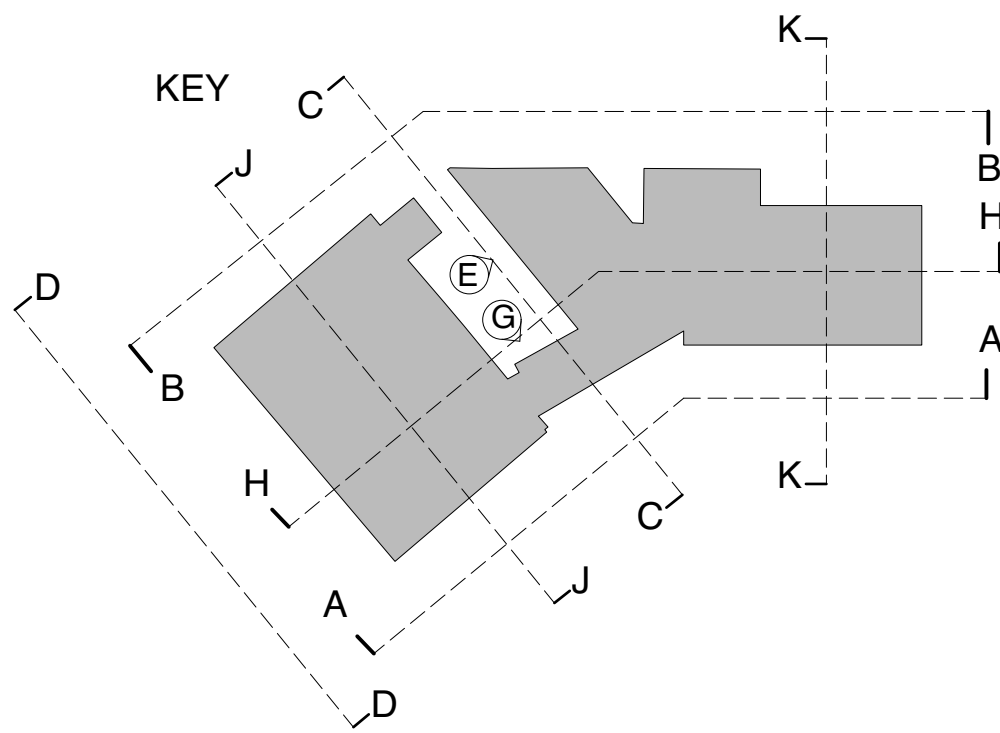

J&H ARCHITECTS	
BOWLING ALLEY COTTAGE, THE GREEN, HORSTED KEYNES, RH17 7AP	
Listed Building	
EXISTING & PROPOSED ELEVATIONS AND SECTIONS	
Date	Nov 2024
Scale	1:100 @ A1
© All rights reserved. This document is for the client's use only. All dimensions to be checked on site.	