



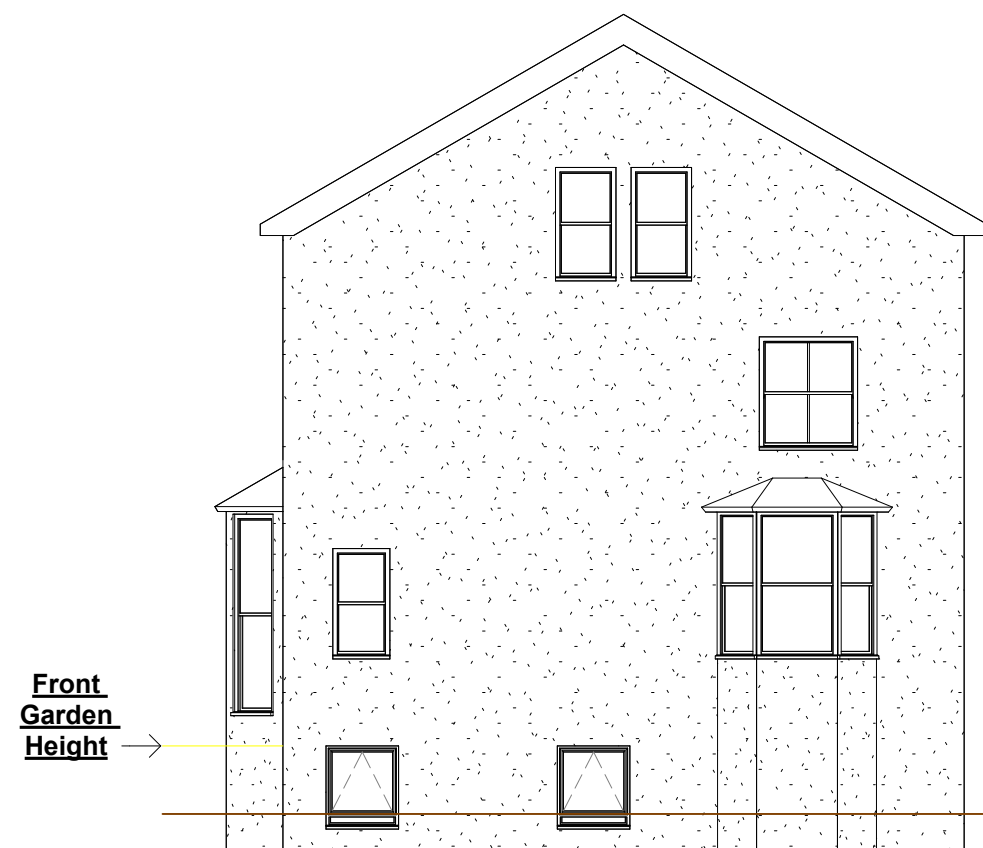

1 RH Side Existing
1 : 100

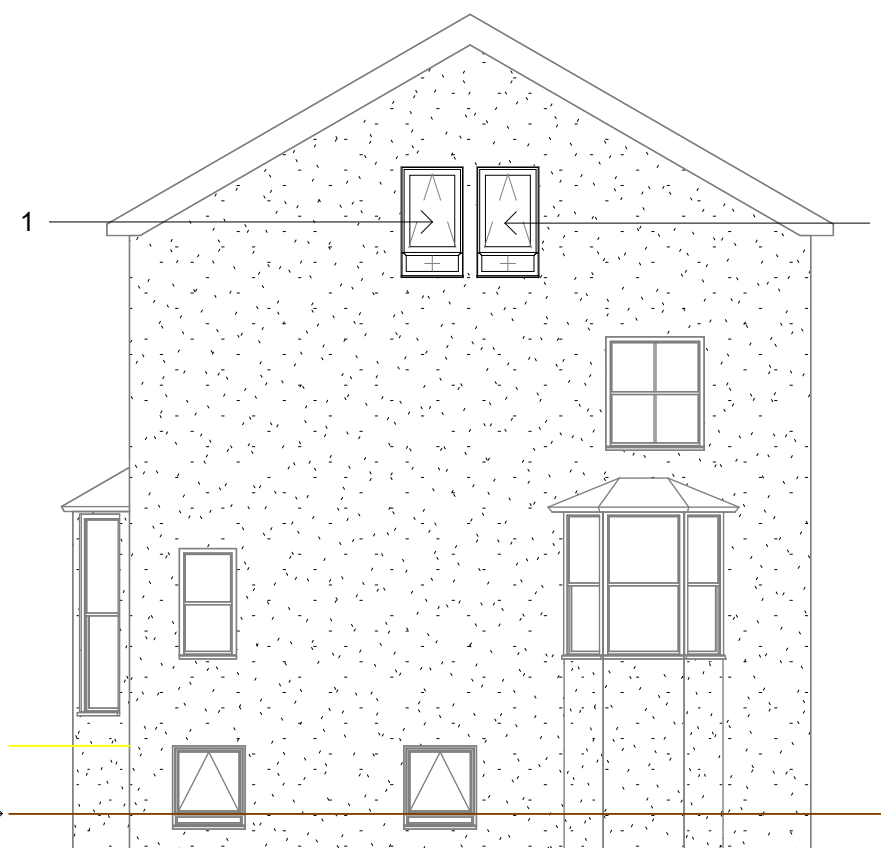

2 RH Side Proposed
1 : 100

Window Style Schedule

Window Number	Window Type	Window Width (mm)	Window Height (mm)	Window Colour	Window Material	Window Glazing	Sealed Unit Depth
1	Type C	800	1430	White Smooth	PVCu	TUF Clear Double	4-20-4
2	Type C	805	1430	White Smooth	PVCu	TUF Clear Double	4-20-4

Scale 1:100

Scale 1:50

Contract No.
FHI 132780

Site Address -
9 The Crescent,
Hassocks,
West Sussex,
BN6 8RB

Drawing No.
1 of 3

Elevations

All Dimensions in mm

Scale: 1 : 100 @A3

Signed Off on - 23/09/2025

Review on -



First Home Improvements
Station Road Industrial
Estate Lenwade Norfolk
NR9 5LY

© Drawings, associated documentation and intellectual property is protected under copyright law.
All documentation by First Home Improvements prohibits unauthorised actions such as (but not limited to) the re-issuing and re-production thereof without prior consent.