

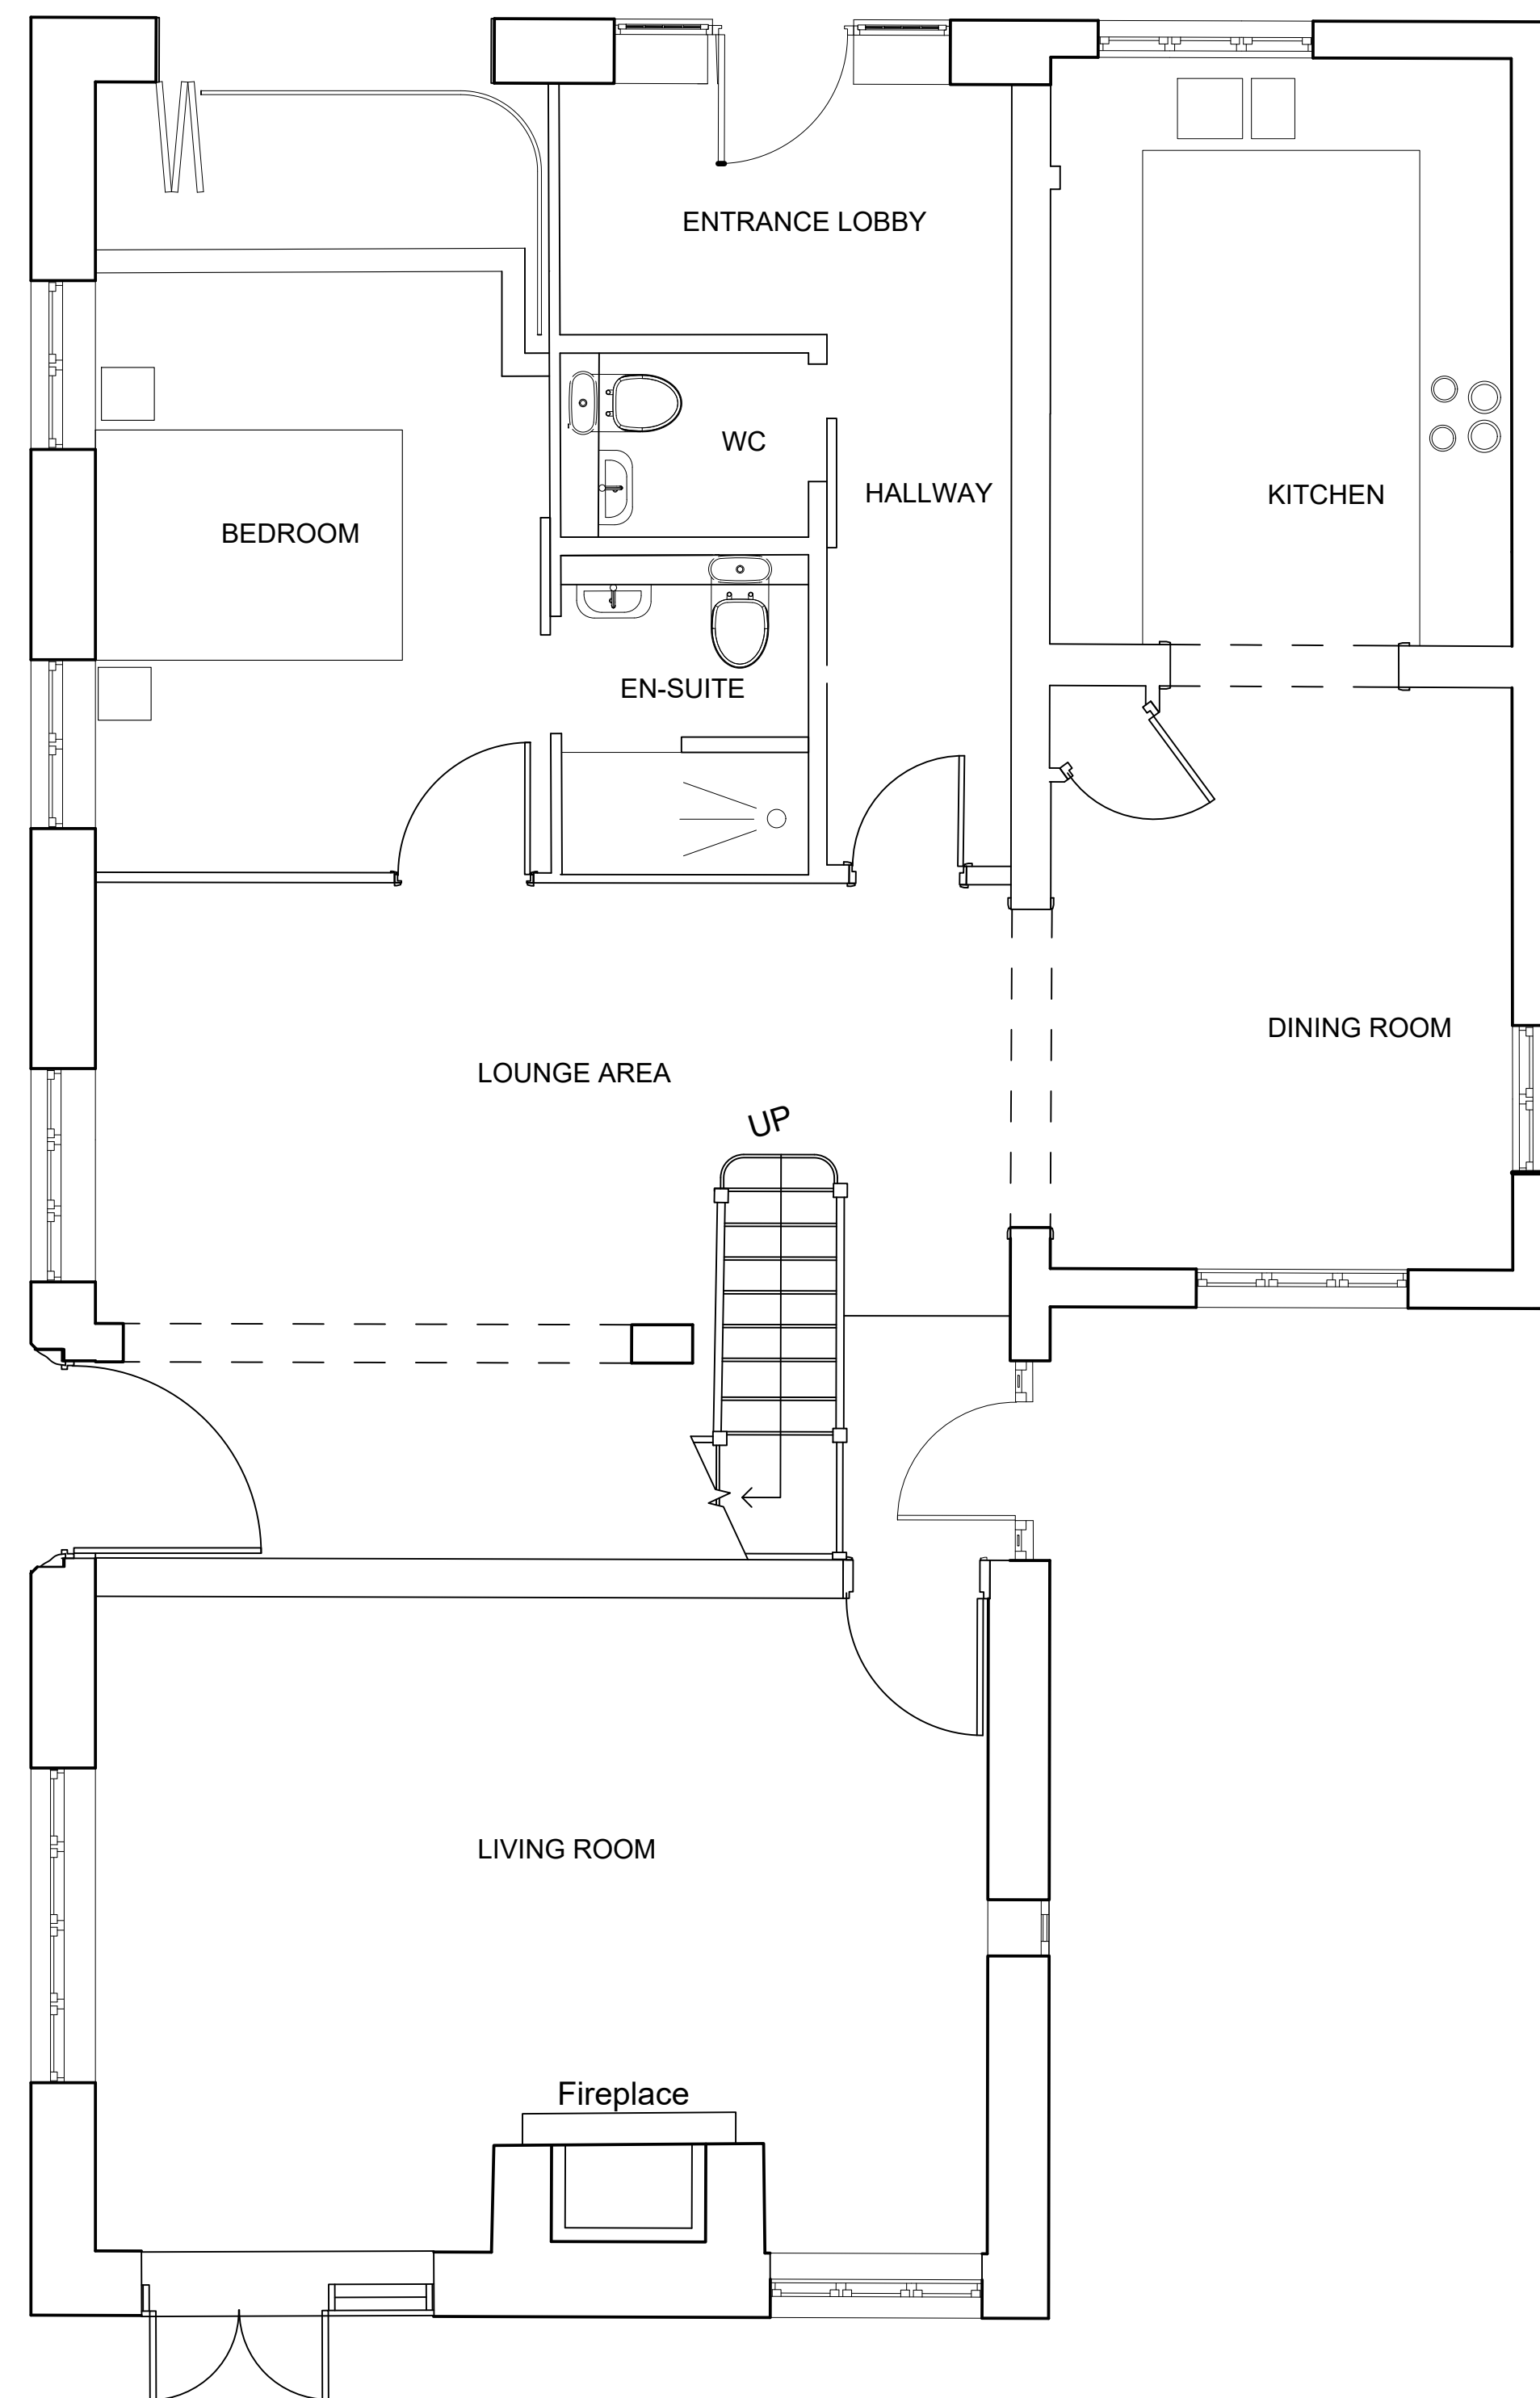


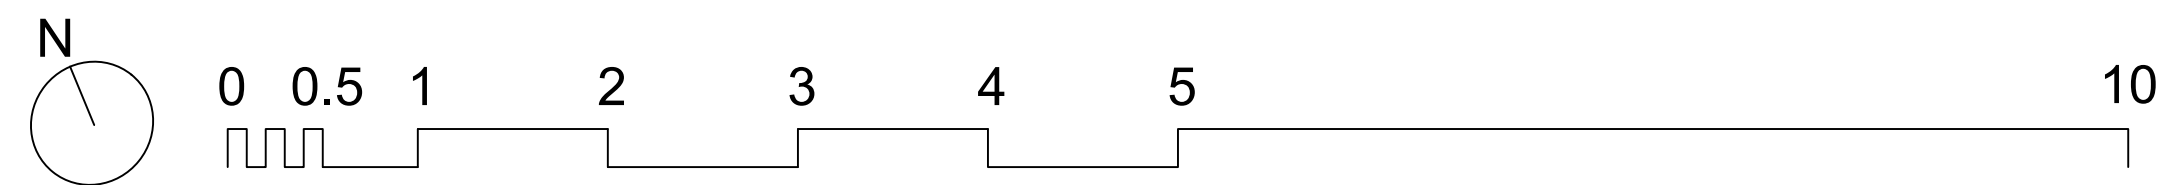

Ground Floor

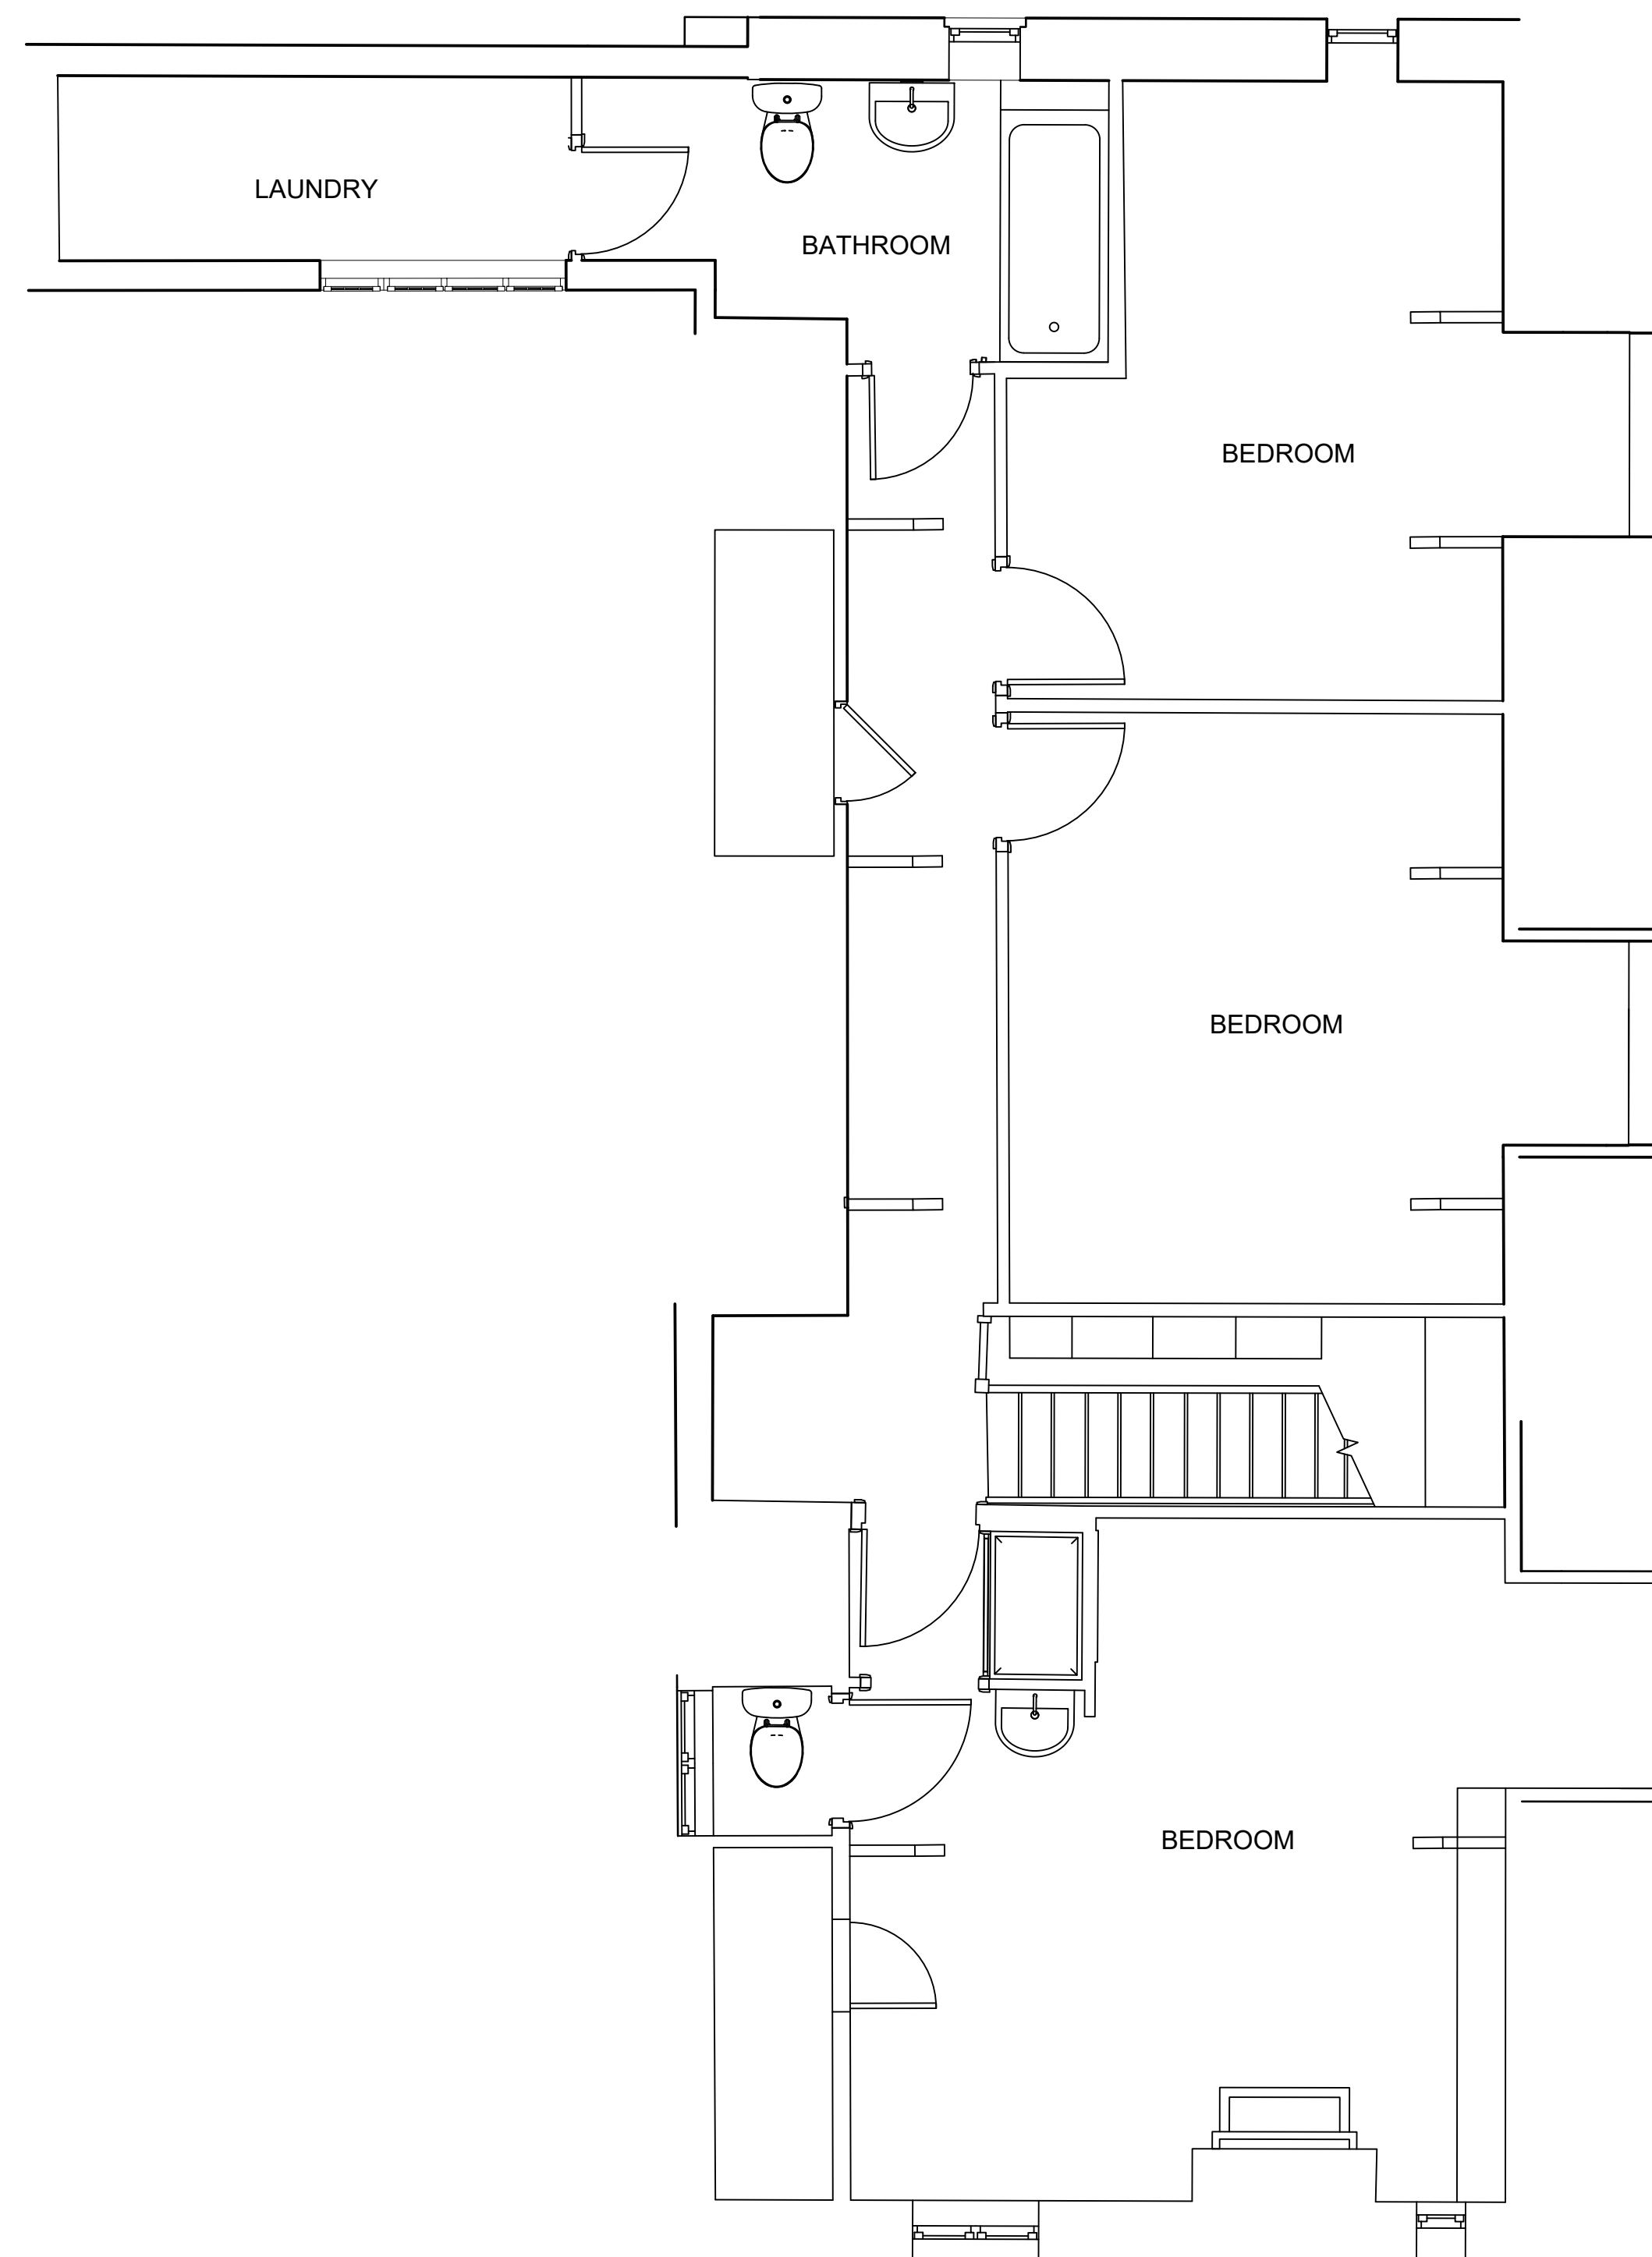

First Floor

Rev	Revised By	Date	Checked By	Date
-----	------------	------	------------	------

Project
WHITE LODGE
OLD PLACE, LINDFIELD
WEST SUSSEX, RH16 2HU

Drawing No. 201	Drawing Revision P01	Date SEPTEMBER 2025
Project No. 25002	Drawing Status PLANNING	Scale (@ A1) Refer to scale bar

**PROPOSED
PLANS**