



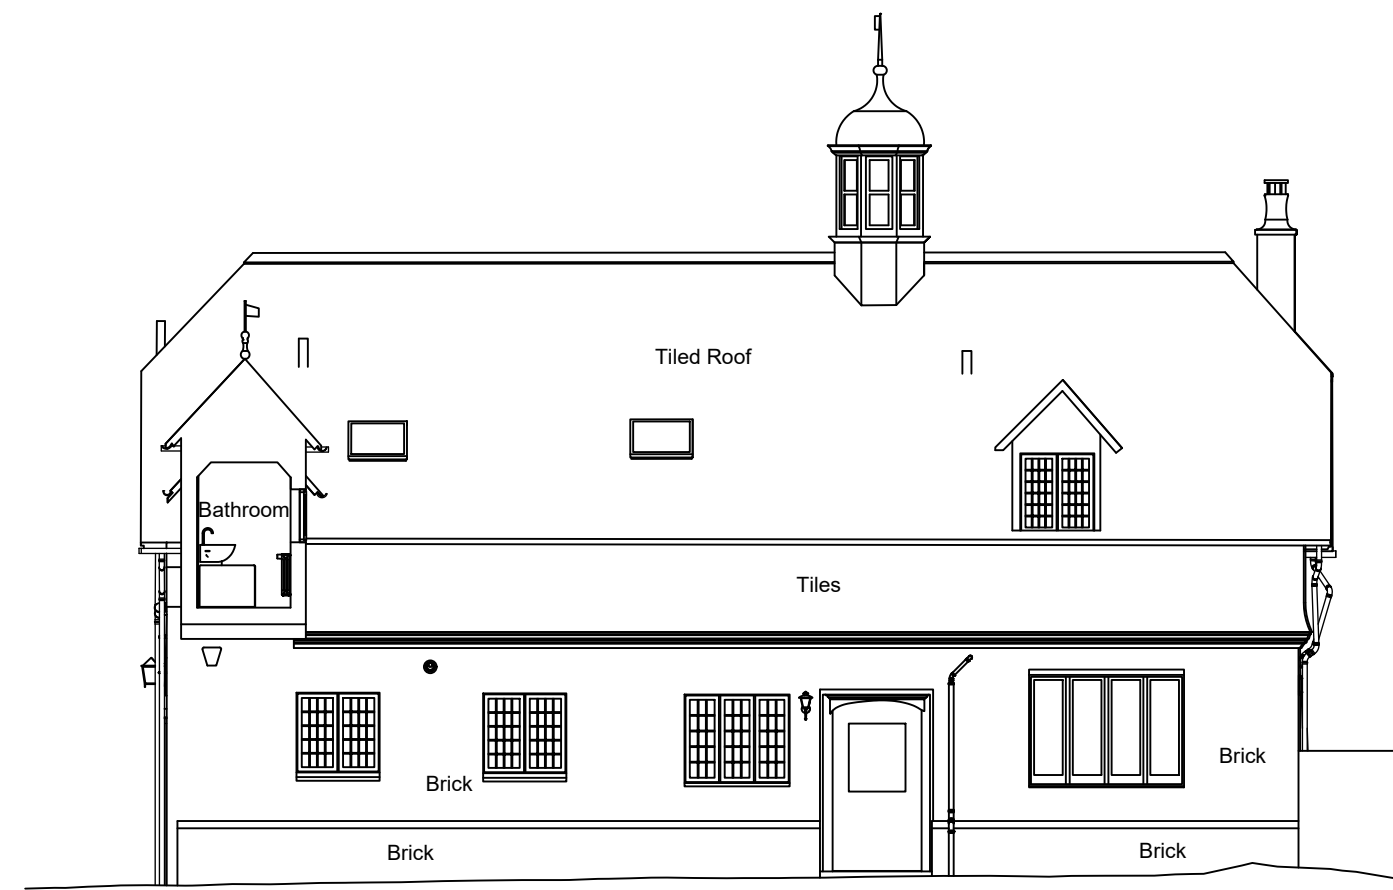


DATUM 51.0M

Elevation 1

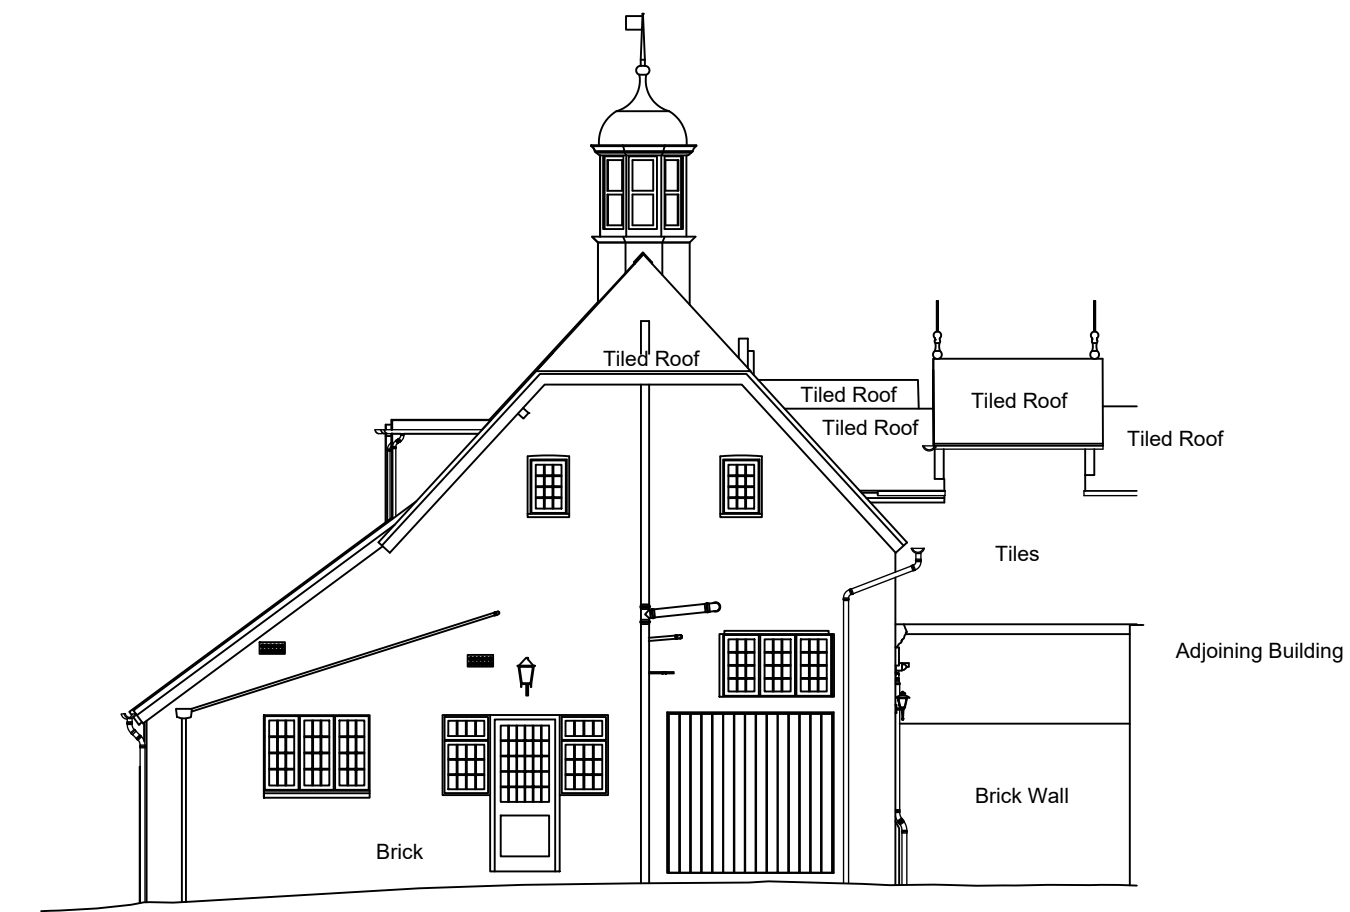


DATUM 51.0M

Elevation 2

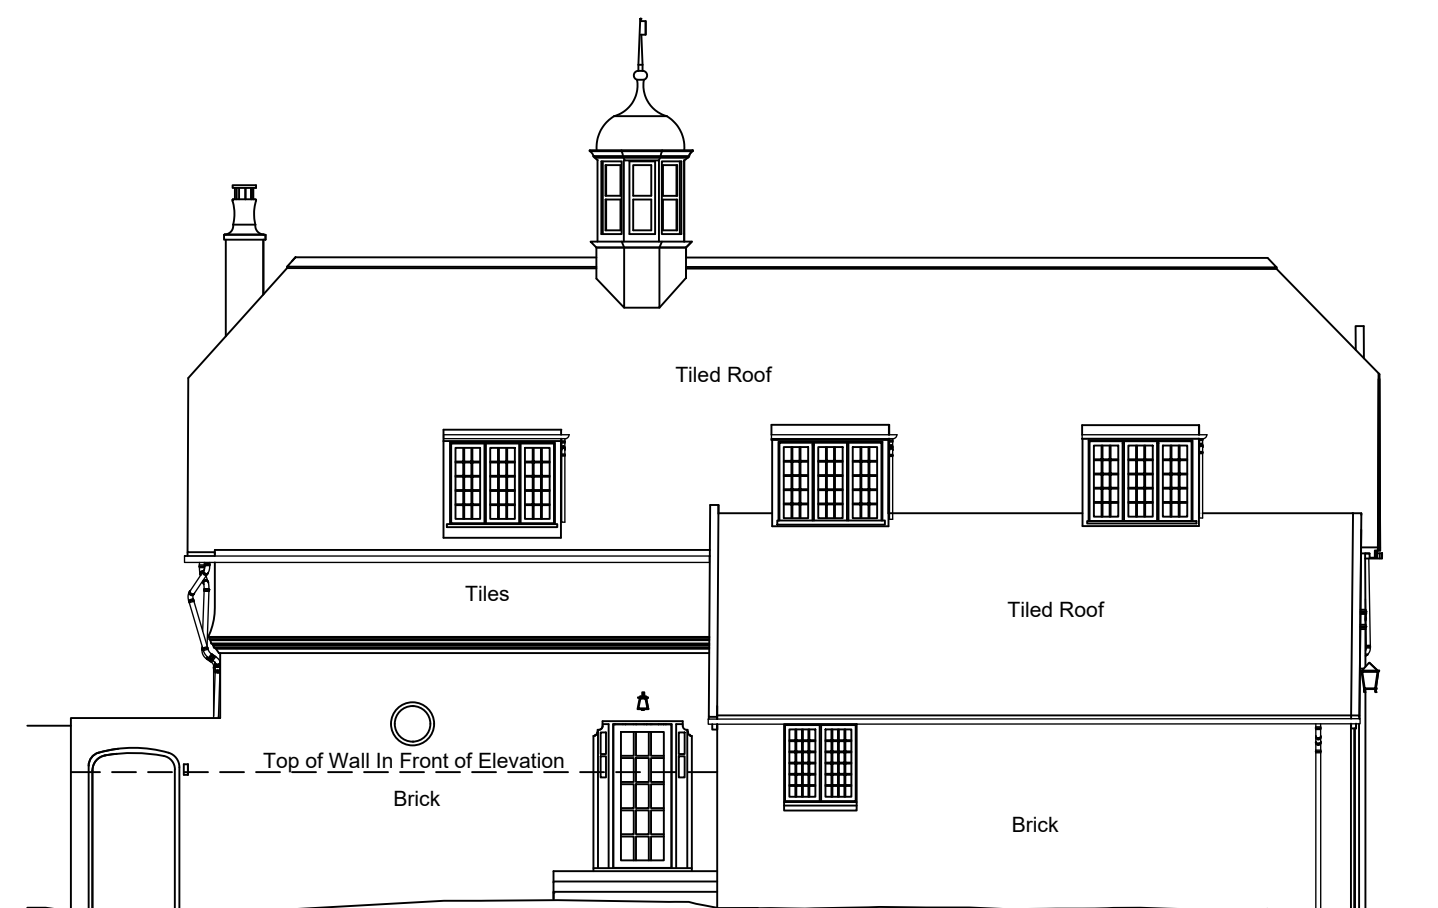


DATUM 51.0M

Elevation 3

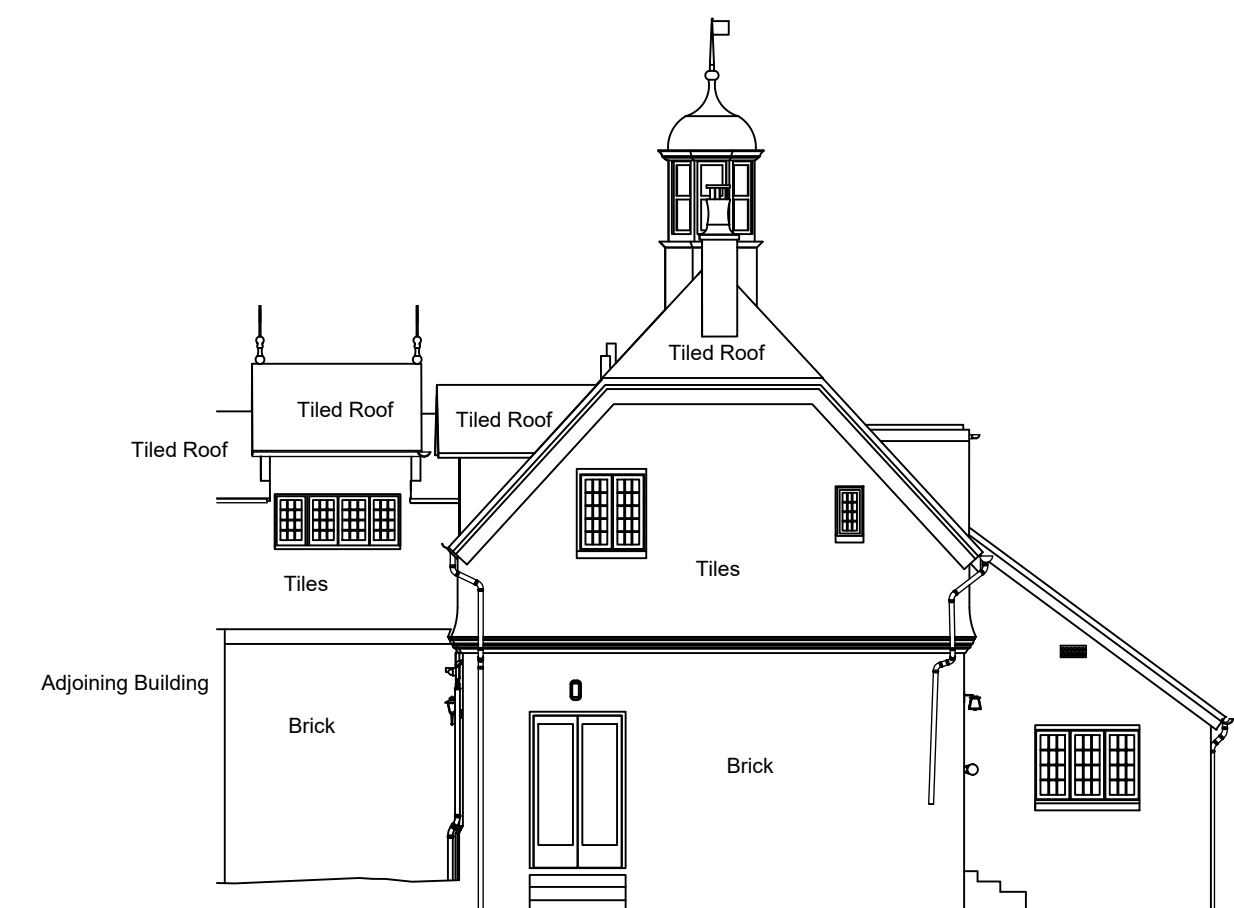

DATUM 51.0M

Elevation 4

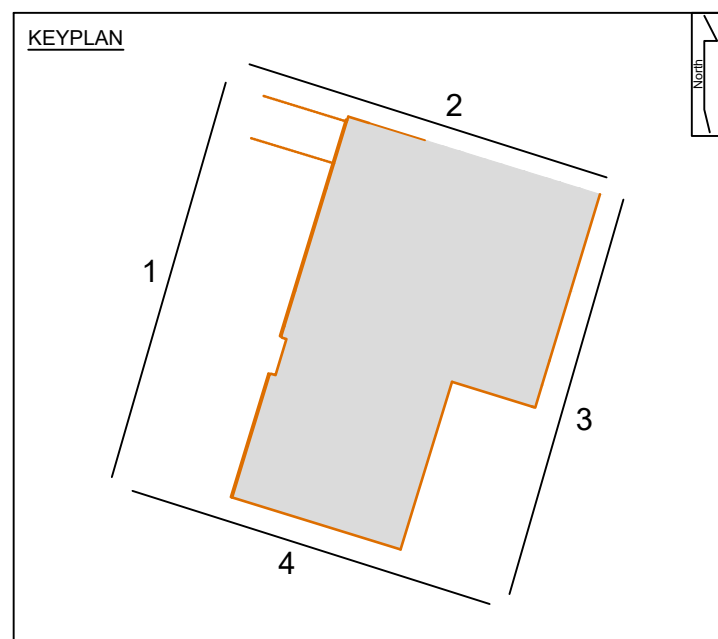

| Rev | Revised By | Date | Checked By | Date |
|-----|------------|------|------------|------|
|-----|------------|------|------------|------|

Project  
**WHIITE LODGE  
OLD PLACE, LINDFIELD  
WEST SUSSEX, RH16 2HU**

|                      |                            |                        |
|----------------------|----------------------------|------------------------|
| Drawing No.<br>300   | Drawing Revision<br>P01    | Date<br>SEPTEMBER 2025 |
| Project No.<br>25002 | Drawing Status<br>PLANNING | Scale (@ A1)<br>1:100  |

EXISTING  
ELEVATIONS 1-4