




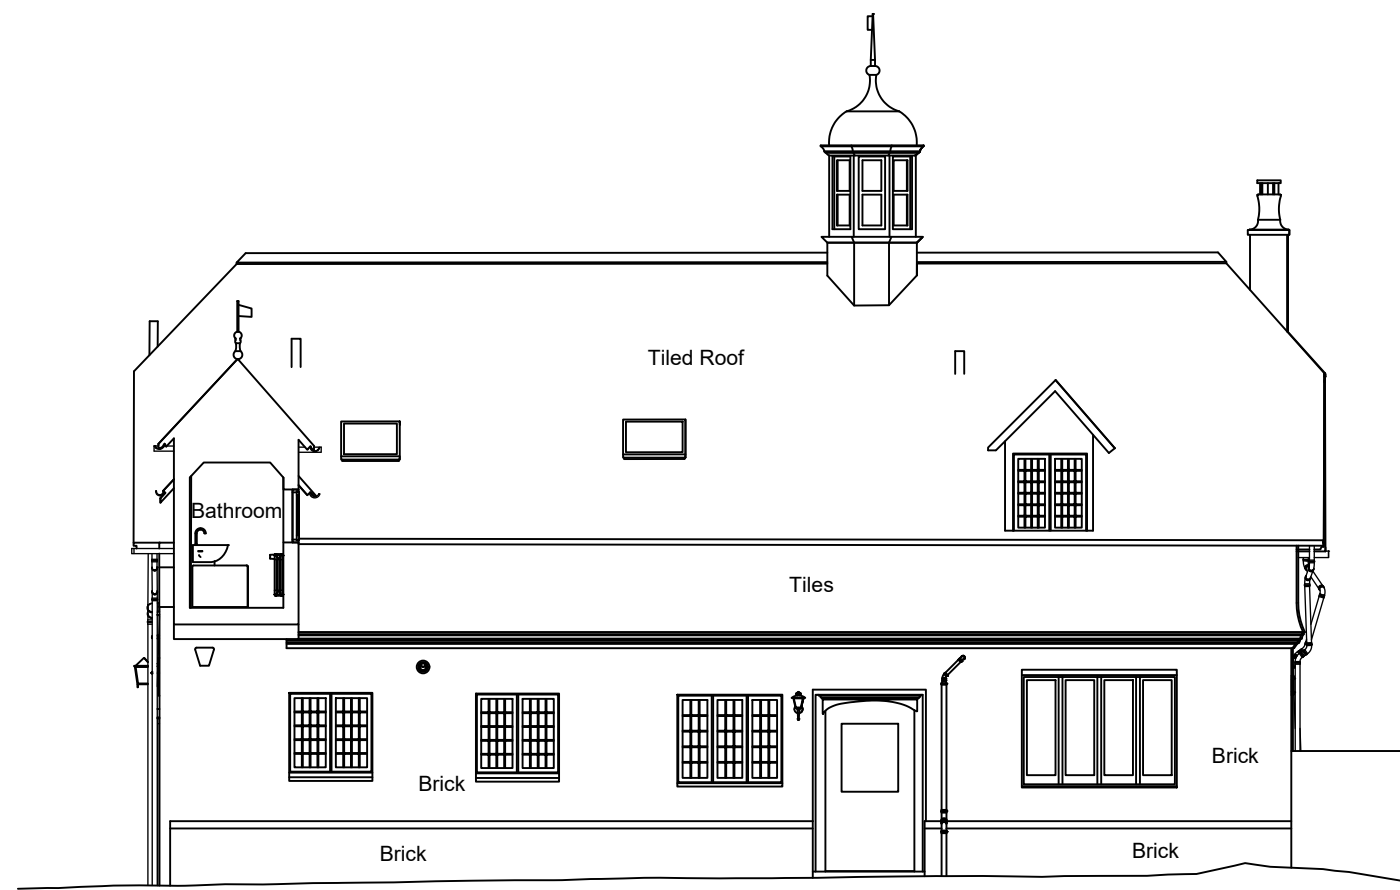


Elevation 1

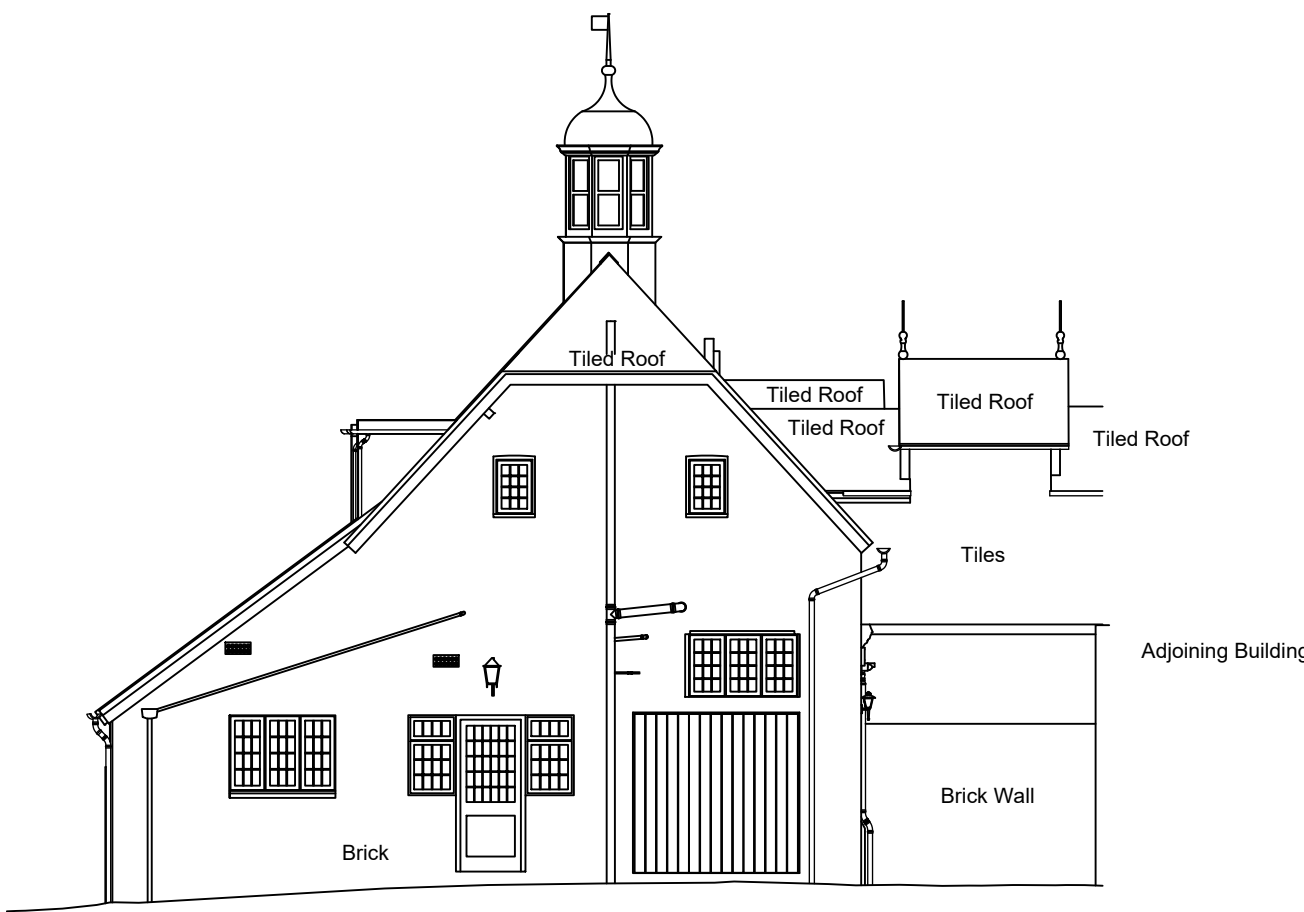


Elevation 2

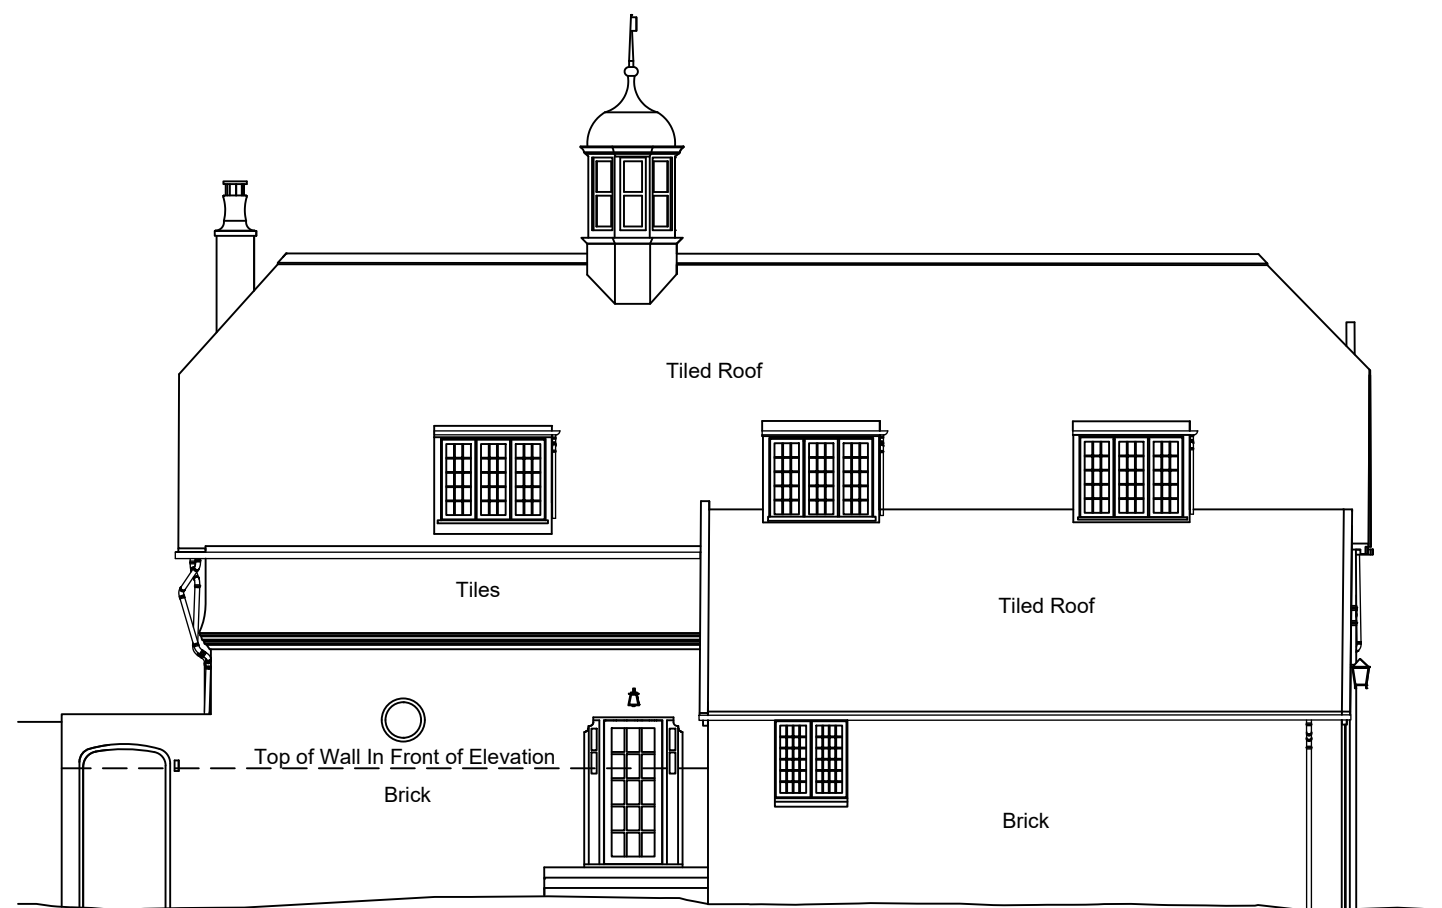

Elevation 3

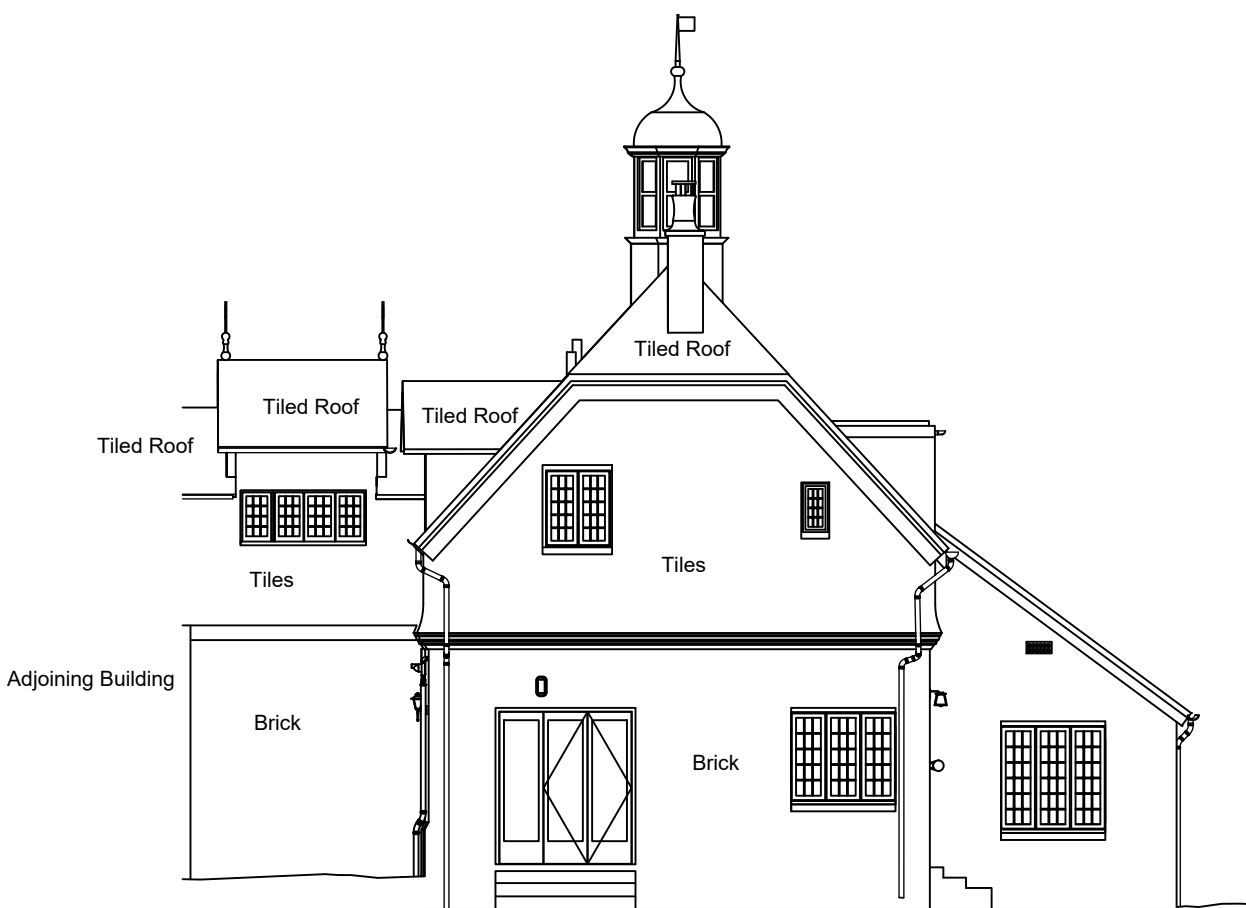

Elevation 4

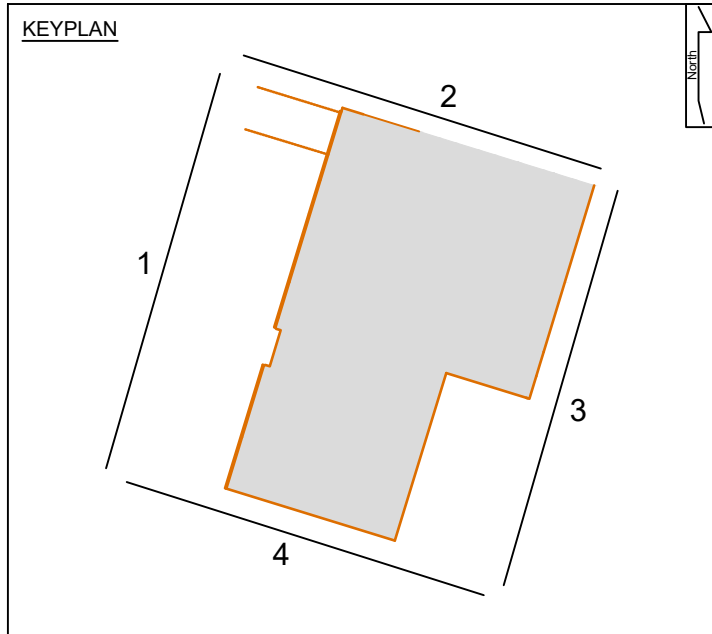

Rev	Revised By	Date	Checked By	Date
-----	------------	------	------------	------

Project
**WHITE LODGE
OLD PLACE, LINDFIELD
WEST SUSSEX, RH16 2HU**

Drawing No. 301	Drawing Revision P01	Date SEPTEMBER 2025
Project No. 25002	Drawing Status PLANNING	Scale (@ A1) 1:100

**PROPOSED
ELEVATIONS 1-4**