



Planting Schedule


Trees					
Species Name	Girth	Height	Density	Specification	No.
Acer campestre 'Elsrijk'	12-14cm	300-350cm	Counted	Heavy Standard Clear Stem 150-175cm RB	30
Alnus glutinosa	12-14cm	200-250cm	Counted	Standard Clear Stem min 150cm RB	10
Amelanchier lamarckii	12-14cm	180-250cm	Counted	Standard Clear Stem min 150cm RB	1
Betula pubescens	12-14cm	200-250cm	Counted	Standard Clear Stem min 150cm RB	15
Malus sylvestris	12-14cm	200-250cm	Counted	Standard Clear Stem min 150cm RB	3
Pinus sylvestris	12-14cm	200-250cm	Counted	Standard Clear Stem min 150cm RB	5
Quercus robur	12-14cm	200-250cm	Counted	Standard Clear Stem min 150cm RB	9
Sorbus aucuparia	12-14cm	200-250cm	Counted	Standard Clear Stem min 150cm RB	8
Sorbus torminalis	12-14cm	200-250cm	Counted	Standard Clear Stem min 150cm RB	23

Shrubs				
Species Name	Height	Pot Size	Specification	Density No.
Escallonia 'Apple Blossom'	60-80cm	5L	Bushy C Planted and maintained as hedge	4linear m 1857
Hebe 'Autumn Glory'	40-60cm	5L	Bushy C	4/m2 152
Hebe albicans 'Red Edge'	40-60cm	5L	Bushy C	4/m2 17
Hebe brachysiphon 'White Gem'	40-60cm	5L	Bushy C	4/m2 44
Lavandula angustifolia 'Munstead'	40-60cm	5L	Bushy C	4/m2 55
Lavandula pinnata	40-60cm	5L	Bushy C	4/m2 152
Nandina domestica 'Firepower'	40-60cm	5L	Bushy C	4/m2 29
Perovskia 'Blue Spire'	40-60cm	5L	Bushy C	4/m2 12
Philomis 'Edward Bowles'	40-60cm	5L	Bushy C	4/m2 152
Rosmarinus officinalis 'Erecta'	40-60cm	5L	Bushy C	4/m2 6
Sarcococca confusa	40-60cm	5L	Bushy C	4/m2 29
Sarcococca ruscifolia	40-60cm	5L	Bushy C	4/m2 152
Spiraea japonica 'Gold Mound'	40-60cm	5L	Bushy C	4/m2 152
Viburnum davidii	40-60cm	5L	Bushy C	4/m2 29
Viburnum tinus 'Eve Price'	60-80cm	5L	Bushy C Planted and maintained as hedge	4linear m 1270

Mixed Native Hedging			
Species Name	Height	Specification	Percentage
Crataegus monogyna	60-80cm	Bushy RB Planted and maintained as hedge	50%
Euonymus europaeus	60-80cm	Bushy RB Planted and maintained as hedge	10%
Pinus spinosa	60-80cm	Bushy RB Planted and maintained as hedge	20%
Rosa canina	60-80cm	Bushy RB Planted and maintained as hedge	5%
Viburnum lantana	60-80cm	Bushy RB Planted and maintained as hedge	15%

Green Roof Species				
Species Name	Height	Spread	Specification	Percentage
Sedum acre	4-6cm	20-30cm	C Planted and maintained as part of extensive green roof	20%
Sedum acre Golden Queen'	4-6cm	20-30cm	C Planted and maintained as part of extensive green roof	20%
Sedum album	4-6cm	20-30cm	C Planted and maintained as part of extensive green roof	20%
Sedum rupestre	4-6cm	20-30cm	C Planted and maintained as part of extensive green roof	20%
Sempervivum 'Standard Green'	4-6cm	20-30cm	C Planted and maintained as part of extensive green roof	10%
Sempervivum 'Corona'	4-6cm	20-30cm	C Planted and maintained as part of extensive green roof	10%

Tree Pit Detail: Soft Landscape

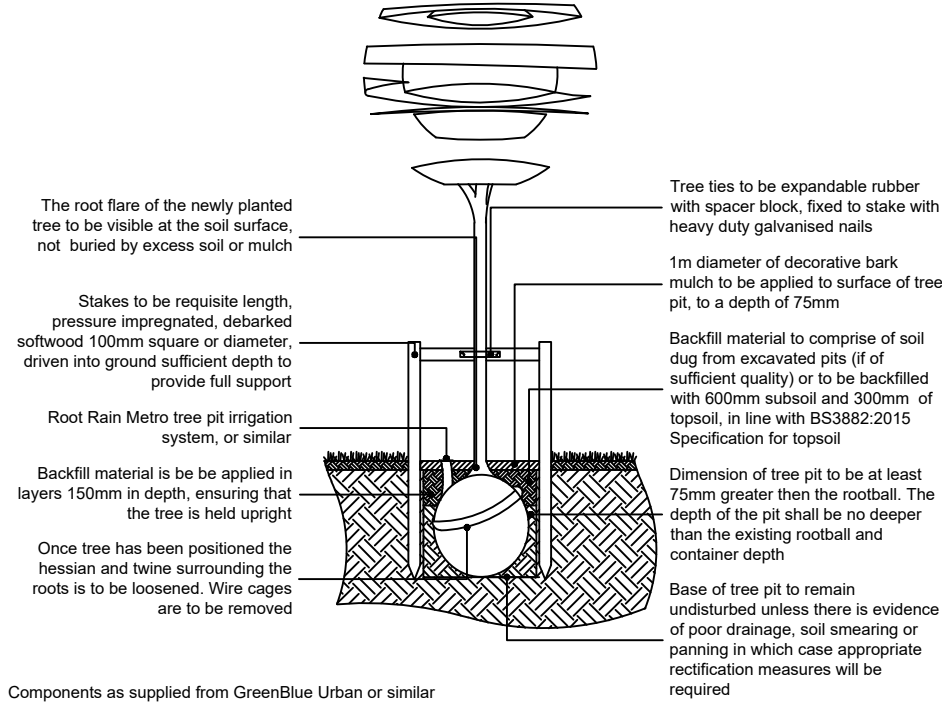

Legend

Approximate locations of existing trees and vegetation to be retained and protected during construction on site

Proposed tree planting within soft landscape. See detail on sheet 1

Proposed hedgerow planting to be planted in double staggered rows

Proposed mixed native hedging. Species to be planted in groups of 5-7 at percentages specified. All whips to be staked and tied with expandable rubber tree ties and covered with 60cm tall Spiral tree guards

Proposed mixed shrub planting area receive 75mm bark mulch after planting operations. Species to be planted in groups of 5-7.

Proposed shrub planting to receive 75mm bark mulch after planting operations

Proposed grass areas to receive good quality amenity grass turves laid in line with good horticultural practices

Proposed areas to be seeded with A24 Wear and Tear seed mix as supplied by Germinal or similar and sown as directed

Proposed areas to be retained in current use, with overseeding with RE1 Traditional Hay Meadow seed mix as supplied by Germinal or similar where needed

Proposed areas to be seeded with WFG8 Hedgerows and Shaded Areas seed mix as supplied by Germinal or similar and sown as directed

Proposed areas to be seeded with WFG18 Butterfly and Honeybee seed mix as supplied by Germinal or similar and sown as directed

Rear garden area

Proposed areas to be seeded with RE3 River Floodplain/Water Meadow seed mix as supplied by Germinal or similar and sown as directed

Proposed crushed aggregate surface, hoggin or similar

Rows of granite setts rumble strip

Marshalls Keyblock block paving Vintage Charcoal or similar

Bitmac laid in line with engineers specification

Garden pathways laid in Marshalls Pendle paving 450mm x 450mm, charcoal or natural or similar

Sheet Cut lines

Approximate location of Bandrake Bench and Slatted Litter Bin from Playdale or similar

Proposed Green Roof

NOTES:
Do not scale from drawing
Not for construction, for planning purposes only

SPECIFICATION
All works are to comply with the written Soft Landscape Specification.

Copyright of LVIA Ltd. All rights described in Chapter IV of the Copyright, Designs and Patents Act 1988 have been generally asserted. Copyright of this plan remains with LVIA Ltd until all fees have been paid in full.

D	11.10.24	Layout changes	JPF
Rev	Date	Details	Drawn



Scheme:	Hanlye Lane, Cuckfield
Client:	Sigma Homes
Drawing:	Hard and Soft Landscape Proposals
Drawing No:	SIG1407-11 Sheet 1
Drawn: SC	Date: October 2023 Scale: 1:250@A1 Checked: JPF