


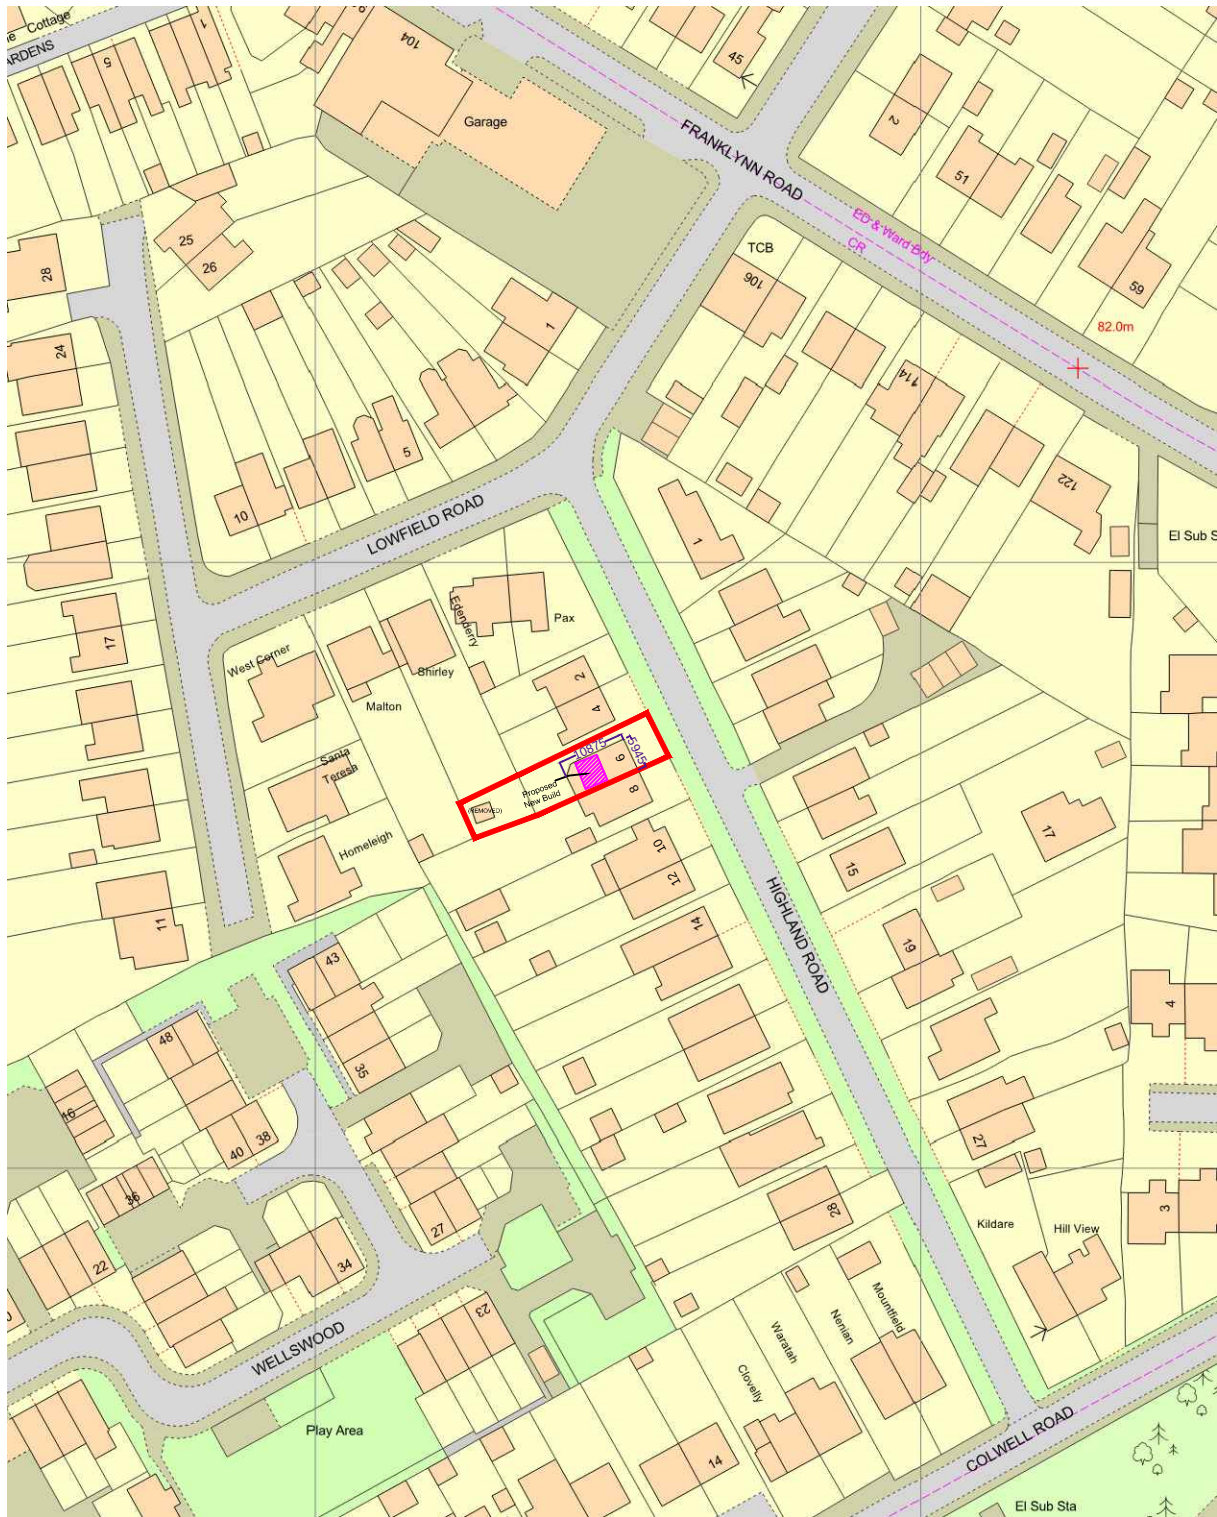

Drawing Title:

OSE Location Plan 1250

Site:

6

Highland Road
Haywards Heath

West Sussex
RH15 8QL

Dwg No:

38101

Scale:

1:1250

Paper Size

A 4

Date:

16/01/2025

0 12.5m 25m

1 : 1250

P.R. DESIGN FOR BUILDING

Email: - prd4b@hotmail.co.uk

Copyright

Tel: - 01444 239055

