


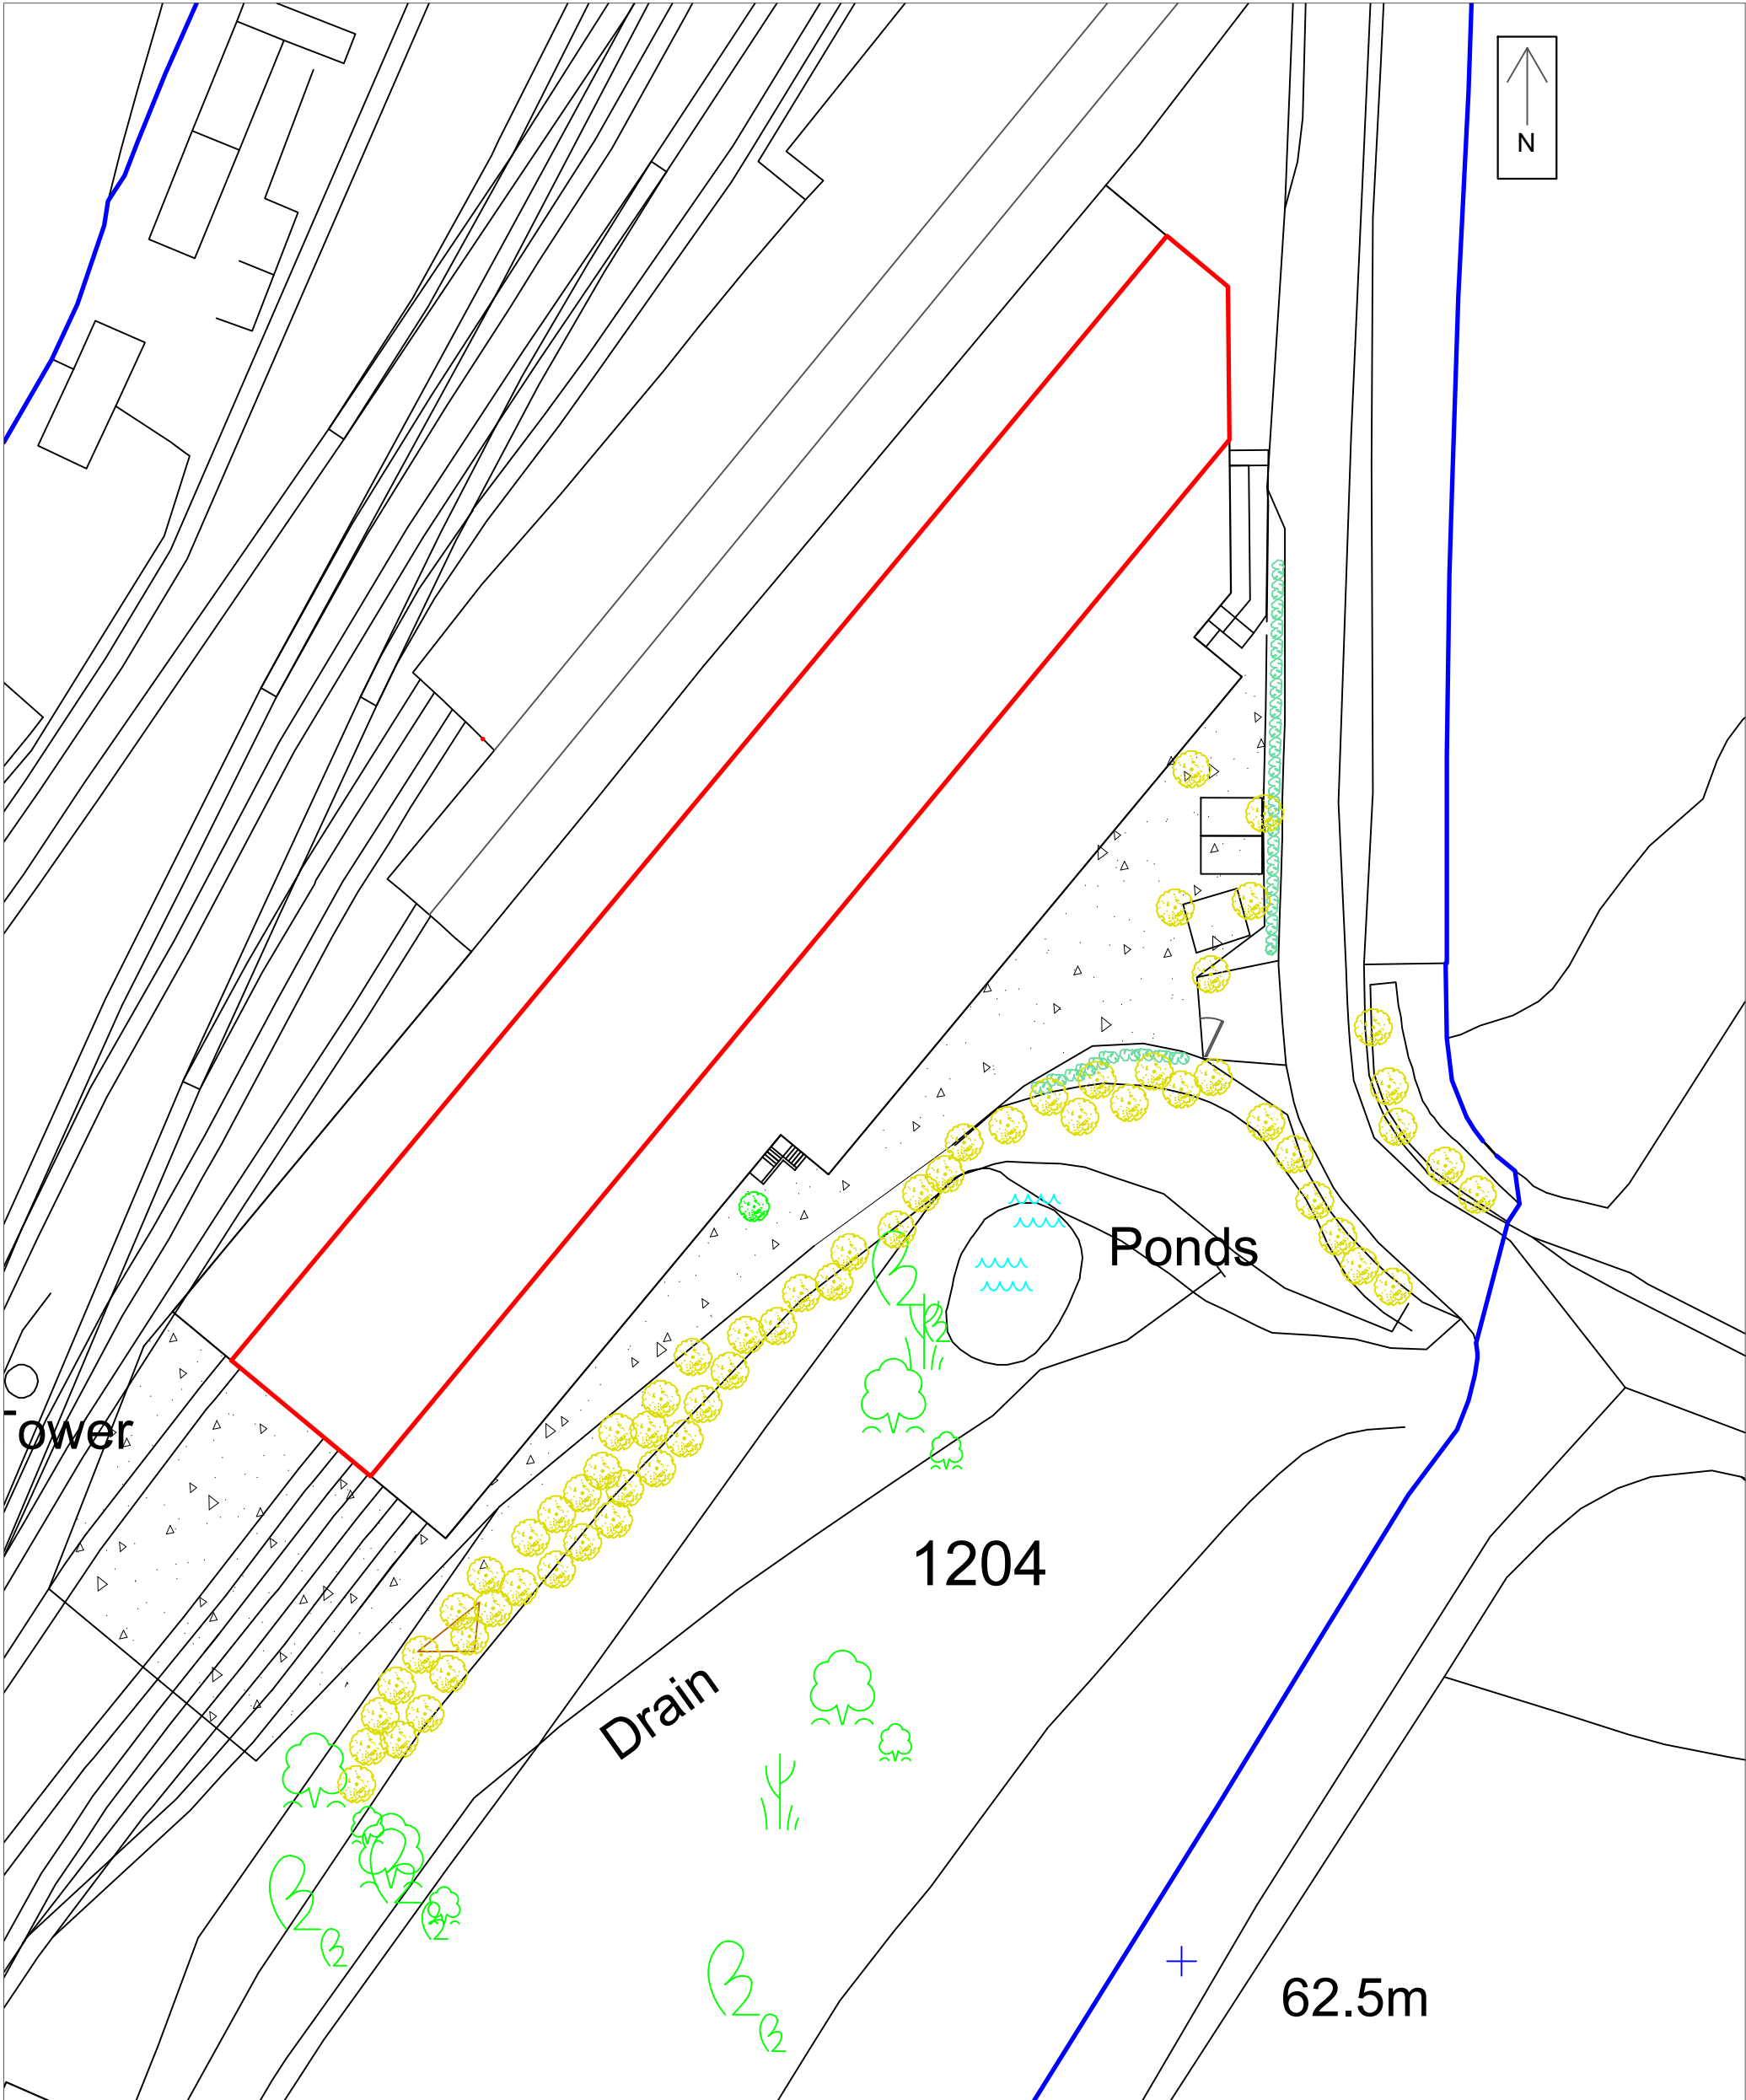

Block Plan - 1:500

 J.J. HATFIELD & Company Ltd Chartered Building Surveyors		Client: BLUEBELL RAILWAY.		Drawing Title BLOCK PLAN(Promap). 1:500 at A3 Portrait. Proposed Solar Panels outlined in red.		Note: • Do not scale. • All dimensions to be checked/verified on site prior to work ommencing. • This drawing is to be read in conjunction with relevant shedules of work, specifications, specialists' and/or consultants' drawings/documents. • Any discrepancies are to be reported at once to JJ Hatfield & Co. Ltd.	
Wildings Station Road Newick East Sussex BN8 4PJ Telephone: 01825 723599 e-mail: jjh@hatfieldsurveying.co.uk		Job Title: HORSTED KEYNES CARRIAGE SHEDS SOLAR.					
Scale 1:500	Date 20th March 2026	Drawn by SJH	Drg. No. 617/05		Rev.		