



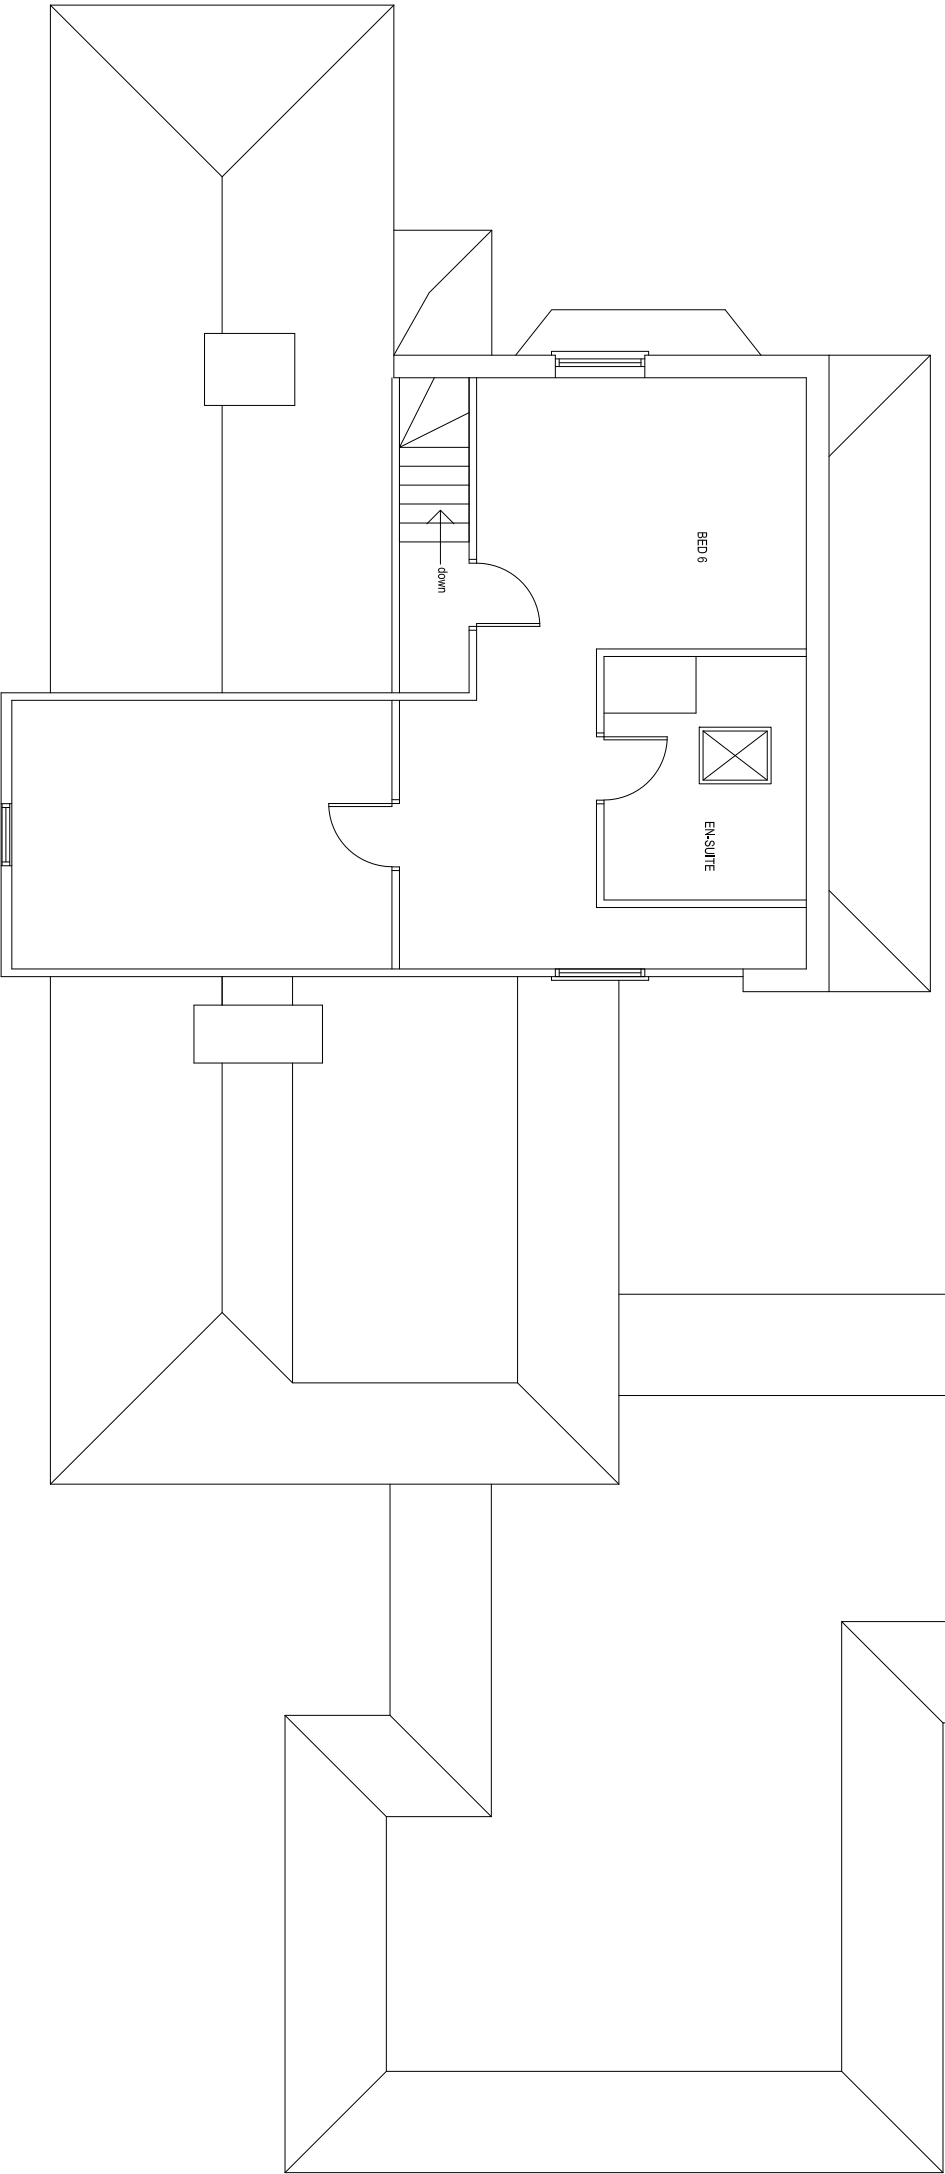

Rev.	Description.	Date.

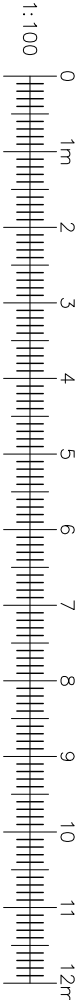

Architectural Consultants

Registered Practice

Tel: (01273) 946576
e-mail: info@apsussex.co.uk
© This drawing is the copyright of DPS Sussex Ltd, and shall not be reproduced in whole or in part without their express permission

Site. Bourne House
Trusslers Hill
Albourne
Hassocks BN6 9DT

Drawing Title. EXISTING SECOND FLOOR
PLANS

Drawing No. BHTH.003	Rev.
Scale. 1:100, 1:500 @ A3	
Date. November 2024	Drawn. DPS Sussex Ltd