

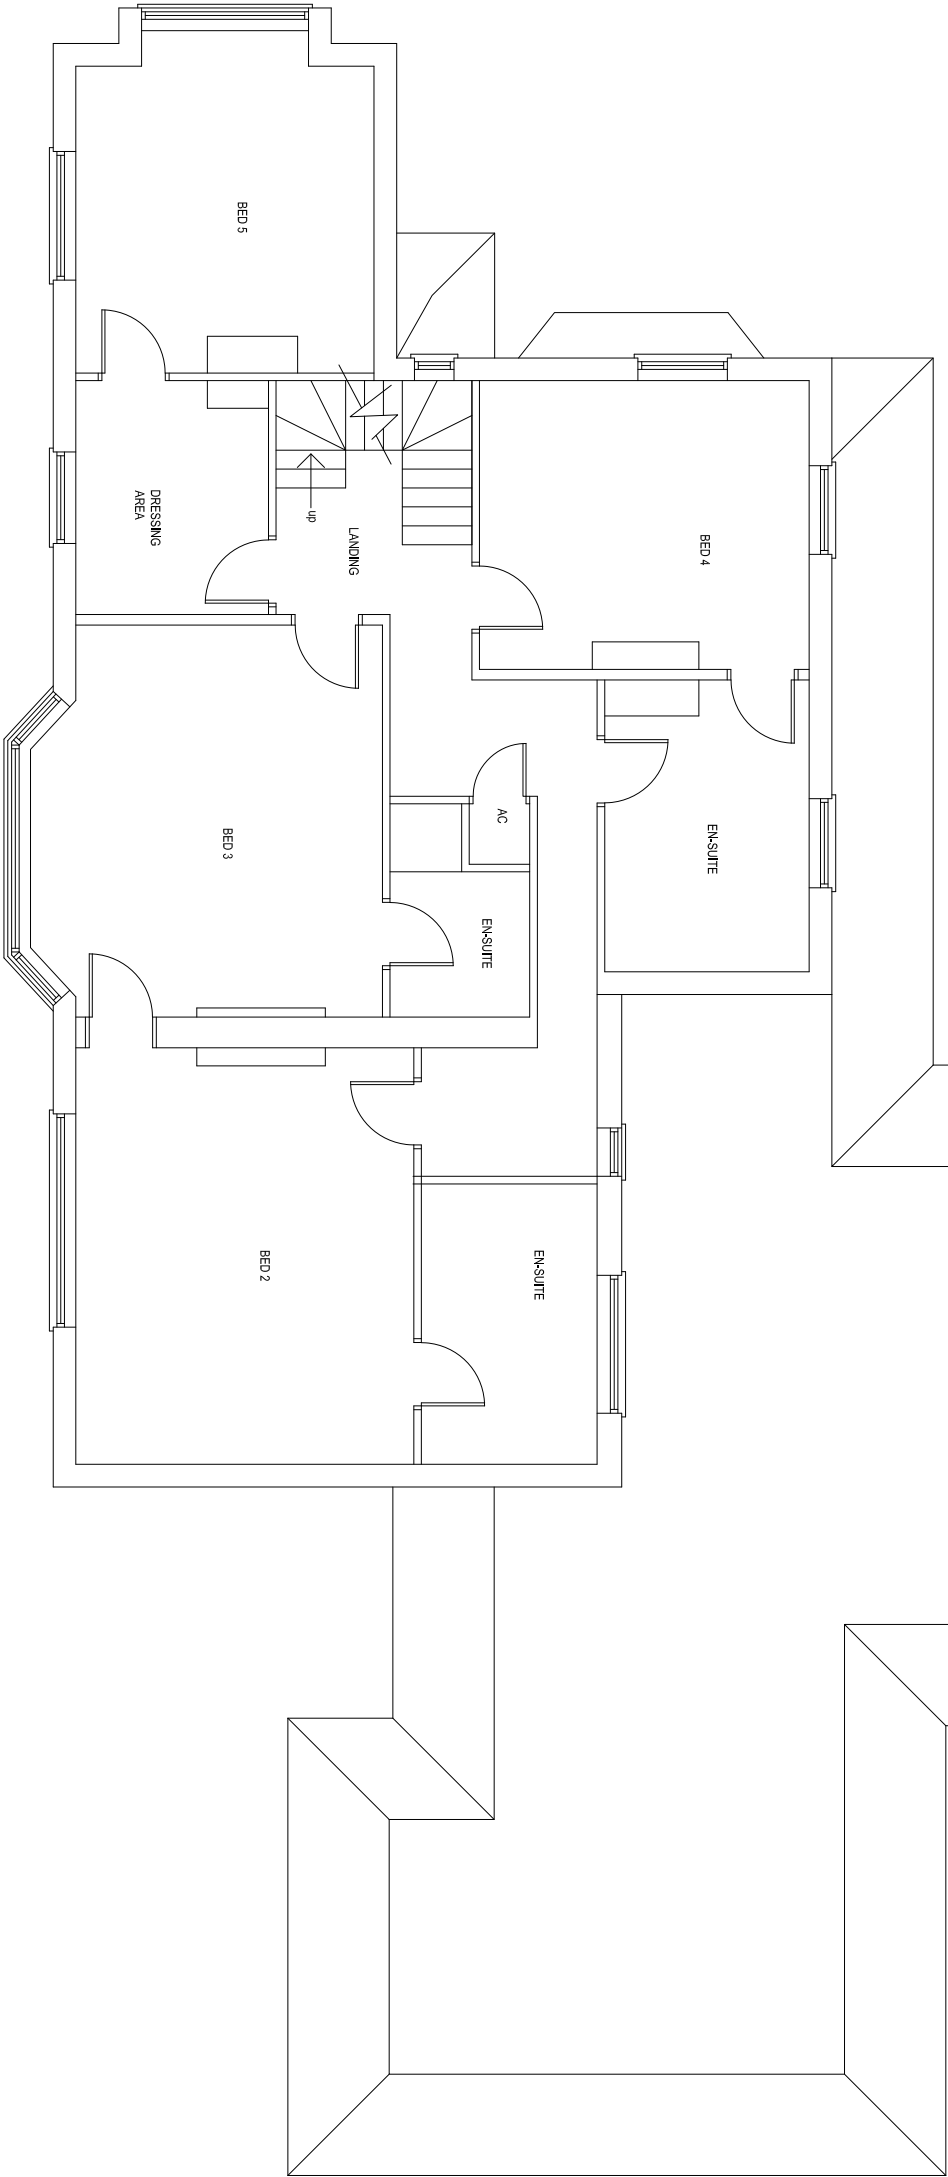


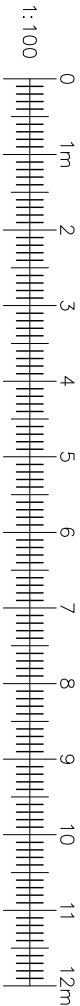

Rev.	Description.	Date.

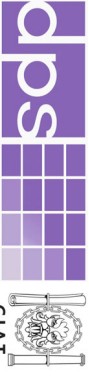

Tel: (01273) 946576 email: info@aqssussex.co.uk
© This drawing is the copyright of DPS Sussex Ltd. and shall not be reproduced in whole or in part without their express permission

Site: Bourne House
Trusslers Hill
Albourne
Hassocks BN6 9DT

Drawing Title: PROPOSED FIRST FLOOR
PLANS

Drawing No. BHTH.008	Rev.
Scale: 1:100, 1:500 @ A3	
Date: November 2024	Drawn: DPS Sussex Ltd