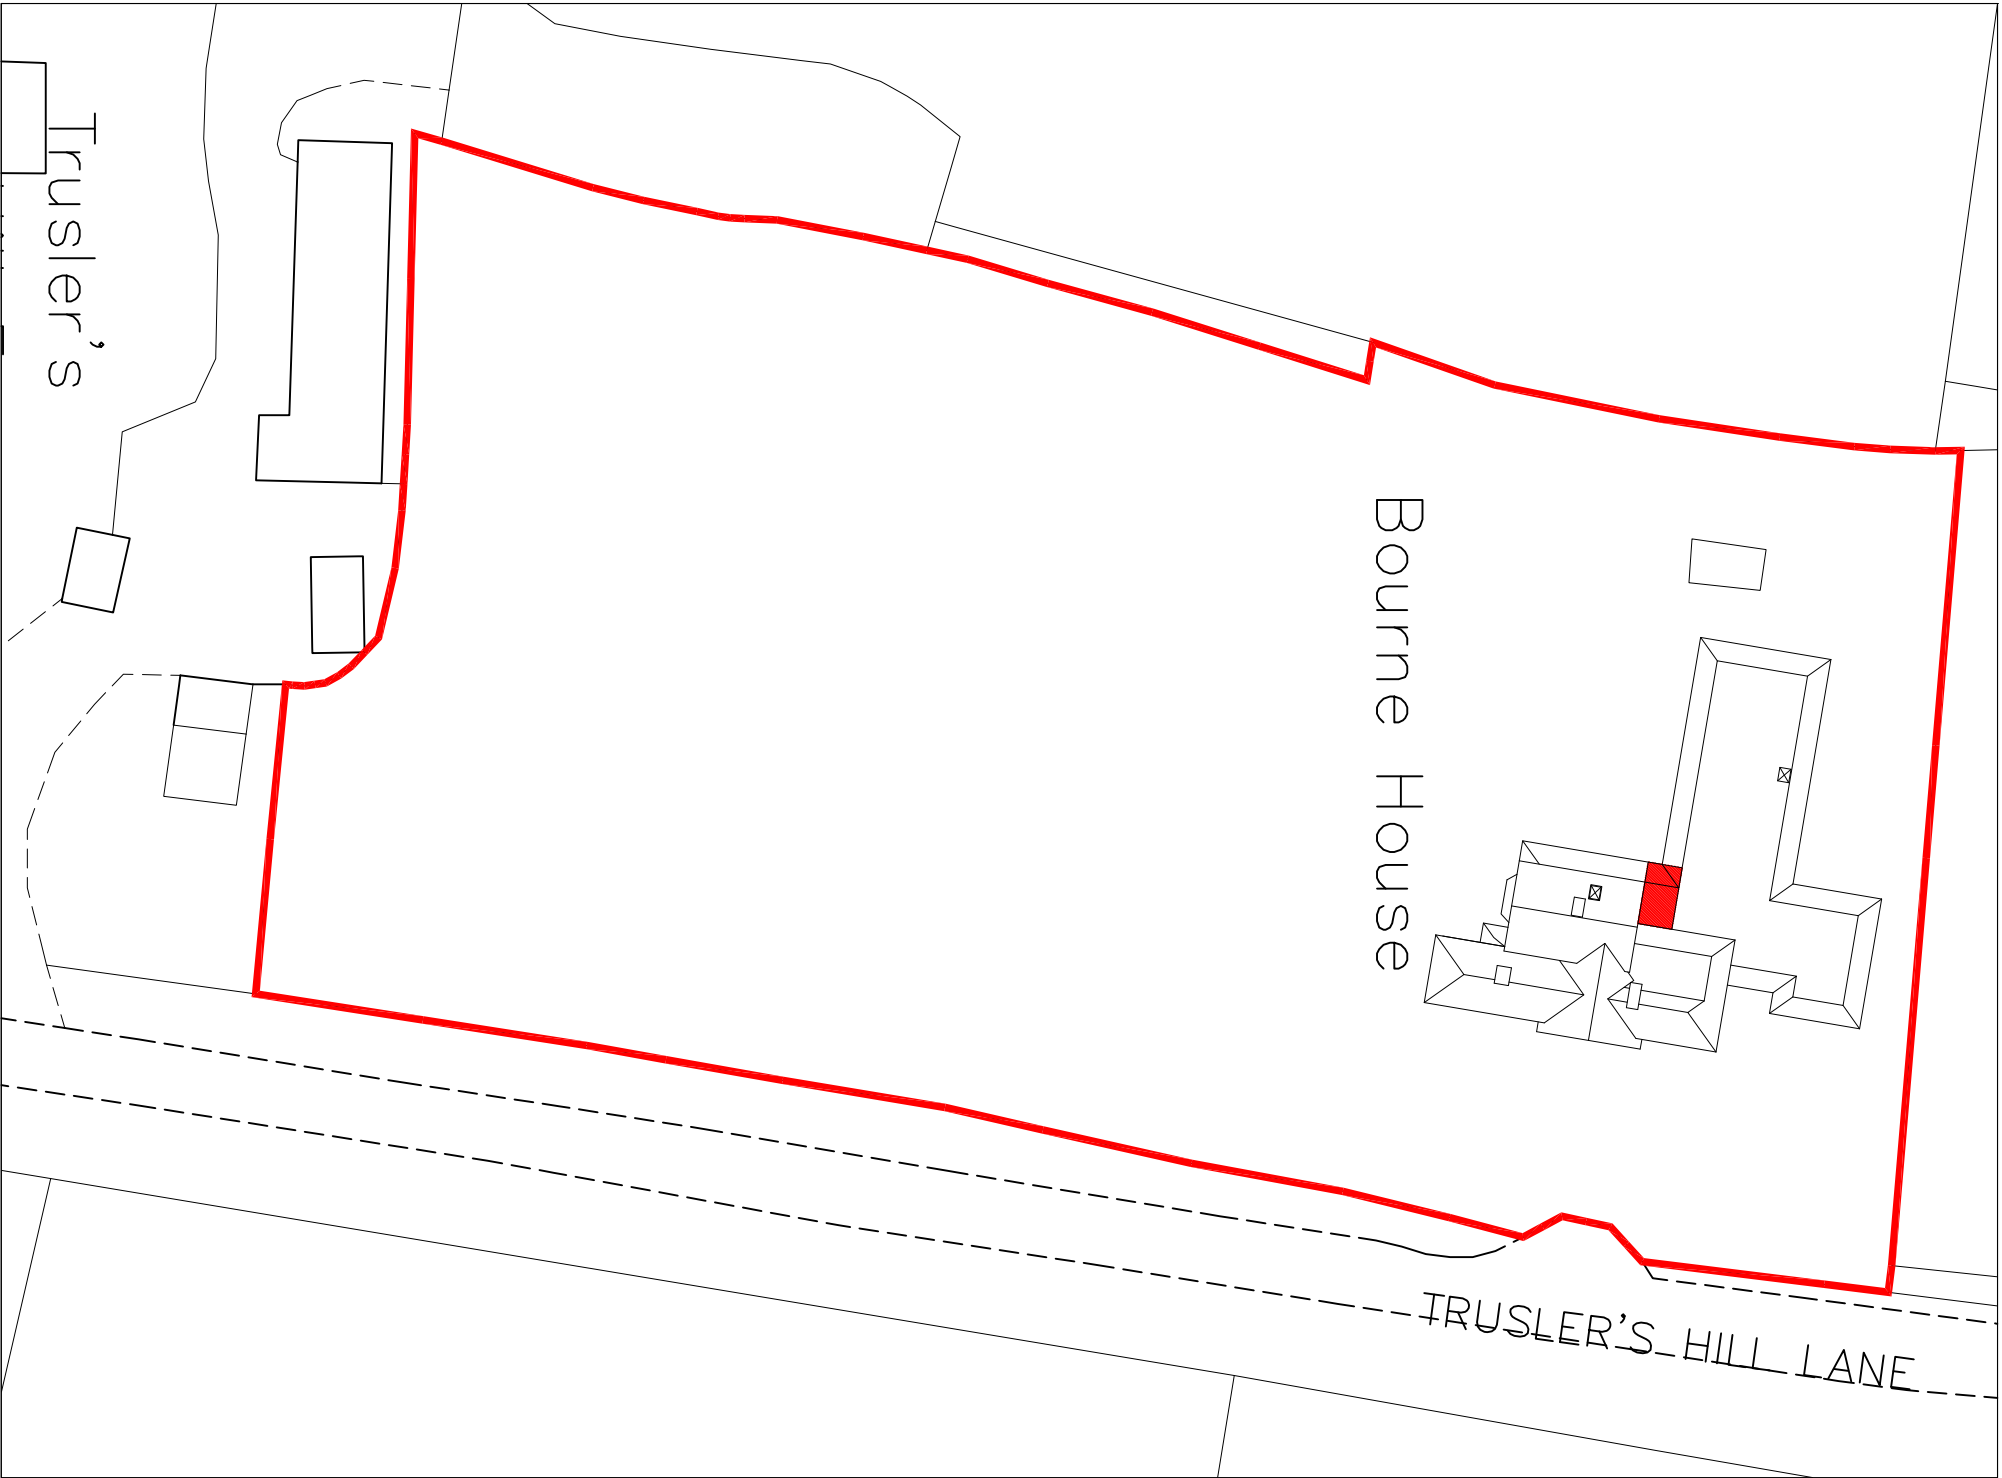


Rev.	Description.	Date.

aps
Architectural Consultants
Tel: (01273) 946576
e-mail: info@apsussex.co.uk
CIAT
The Institution of Chartered Architectural Technicians
This drawing is the copyright of DPS Sussex Ltd, and shall not be reproduced in whole or in part without their express permission

Site: Bourne House
Truslers Hill
Albourne
Hassocks BN6 9DT

Drawing Title: LOCATION and BLOCK
PLANS

Drawing No. BHTH.011	Rev.
Scale: 1:500, 1:1250 @ A3	
Date: November 2024	Drawn: DPS Sussex Ltd