




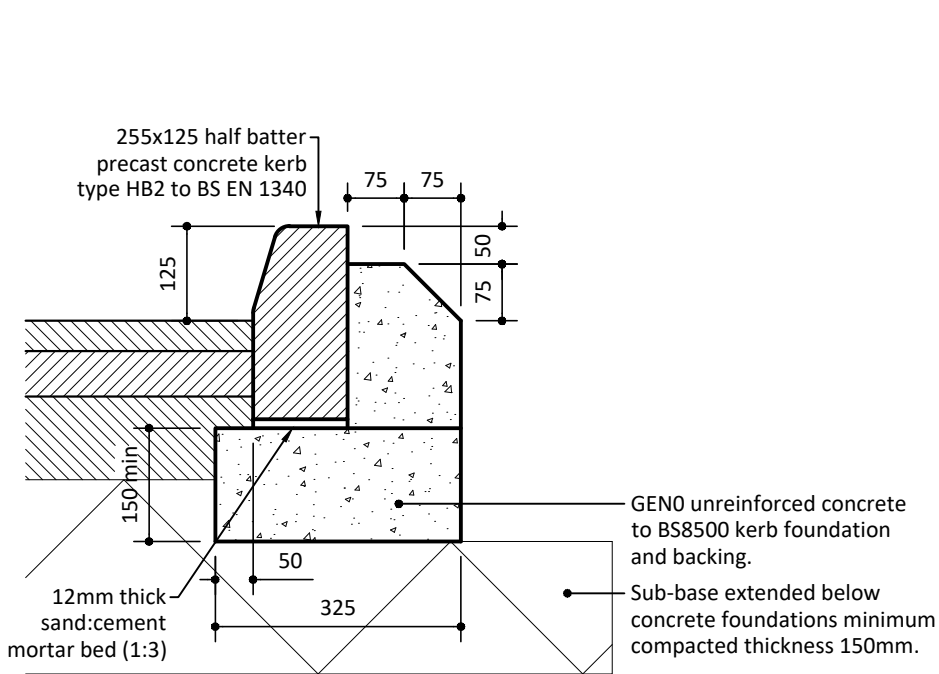


Precast Concrete Half Battered Kerb Detail

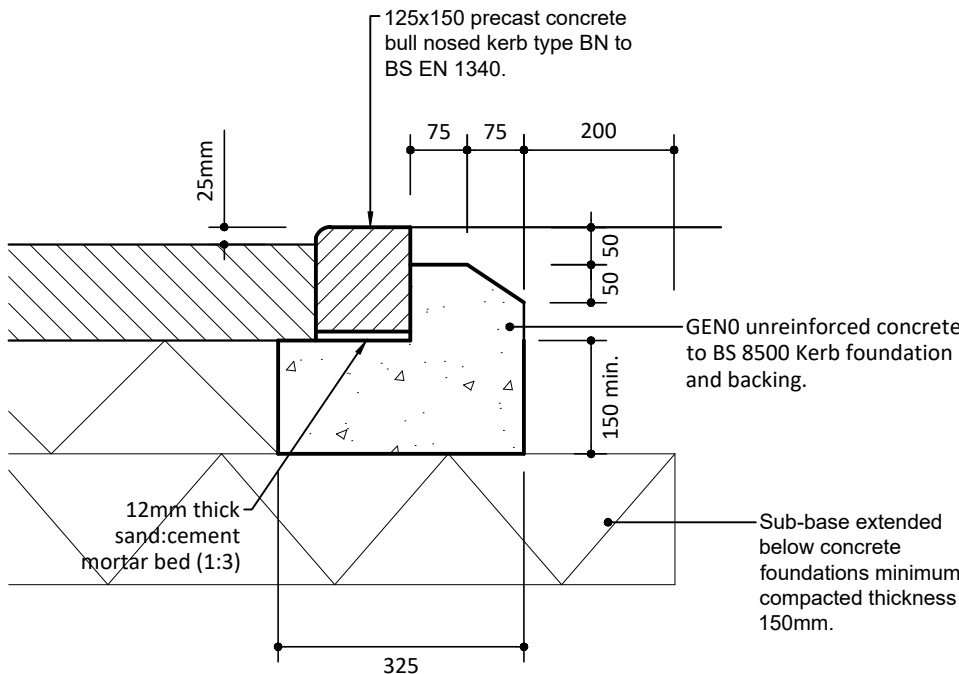

Precast Concrete Bullnosed Kerb Detail - 25mm Upstand

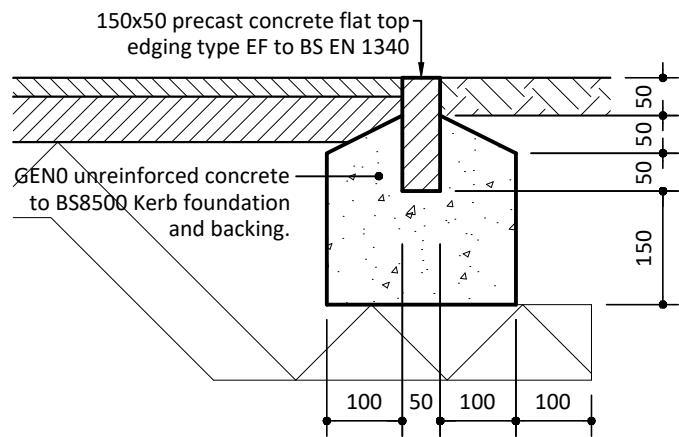

Precast Concrete Footpath Edging Detail

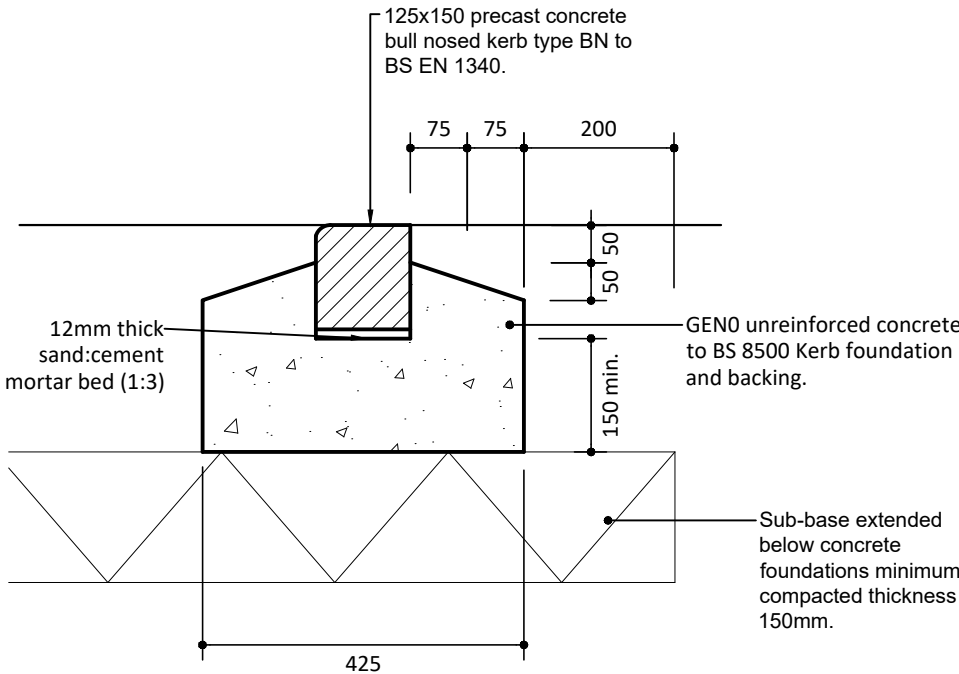

Precast Concrete Bullnosed Kerb Detail (Laid Flush)

GENERAL

Do not scale from this drawing.

All dimensions are in millimetres unless noted otherwise.

All setting out to architects drawings.

Drawing to be read in conjunction with all other SEA drawings and architects drawings.

This scheme has been designed using the survey information provided by others. It shall be the responsibility of the contractor to verify levels, boundaries etc prior to commencing any works on site. SEA Structural Engineers Ltd. shall not accept any responsibility for errors resulting from the survey.

All setting to be in accordance with the Architect's drawings, the Contractor is to check all dimensions and levels prior to commencement of work and report any discrepancies to the Engineer, including any encountered during construction works.

All dimensions should be checked on site prior to construction. Please notify the Engineer of any discrepancies before commencing or continuing any work.

Rev.	Date	By	Description
 SEA CONSULTING ENGINEERS [CONSULTING CIVIL & STRUCTURAL ENGINEERS] E: warren@seace.co.uk T: 07976 310054			
<u>PROJECT</u> BURGESS HILL CENTRE FOR OUTDOOR SPORTS			
<u>DRAWING</u> KERB DETAILS			
SCALE: NTS		DATE: 19.06.2024	
DRAWN BY: SEA		REV: -	